


REVISED
11/3/46
1/9/48

Assessor's Index
Book 603
San Bernardino County

Aug. 1960

MORONGO UNIFIED

THIS MAP SHOULD BE USED FOR REFERENCE PURPOSES ONLY. NO LIABILITY IS ASSUMED FOR THE ACCURACY OF THE DATA SHOWN. PARCELS MAY NOT COMPLY WITH LOCAL ZONING ORDINANCES.

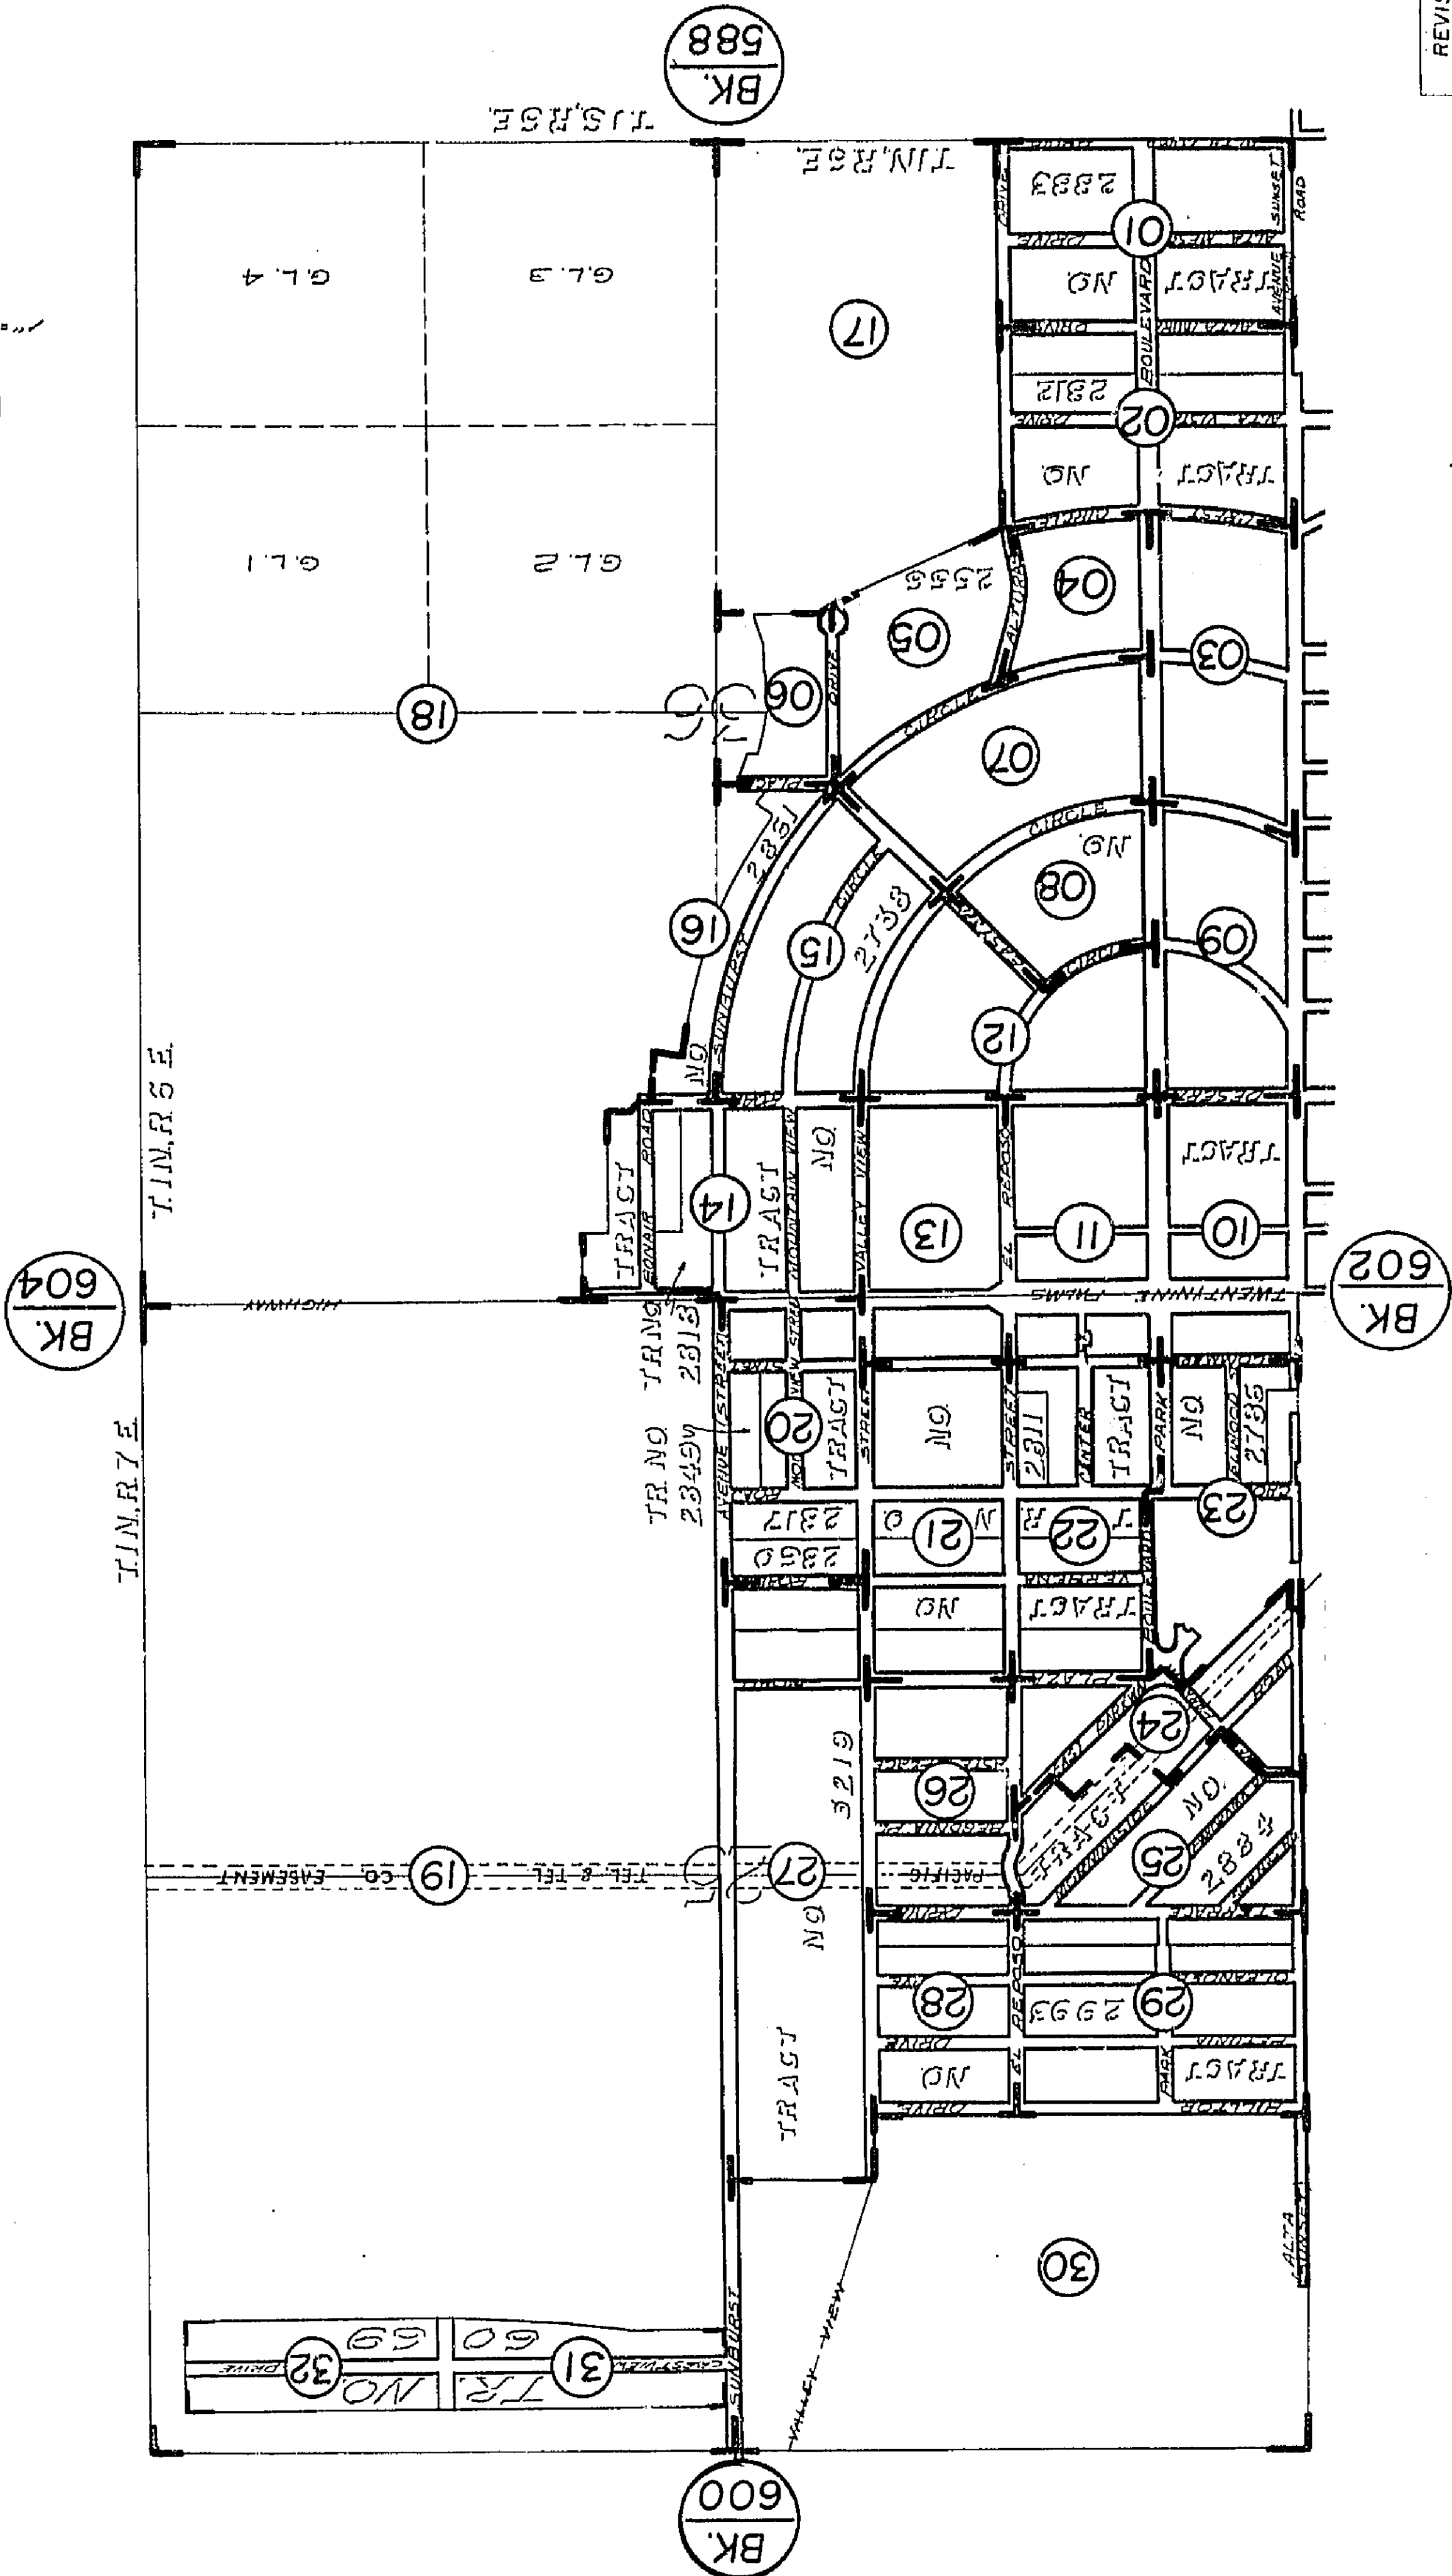

BK. 588

BK. 602

BK. 600

BK. 604



**Morongo Unified
Tax Code Area
9404**

THIS MAP SHOULD BE USED FOR REFERENCE PURPOSES ONLY. NO LIABILITY IS ASSUMED FOR THE ACCURACY OF THE DATA SHOWN. PARCELS MAY NOT COMPLY WITH LOCAL SUBDIVISION OR BUILDING ORDINANCES.

REVISED
11/3/66
11:2/68

Assessor's Map
Book 603 Page 01
San Bernardino County

$$\frac{588}{30}$$


TIS, R.6E.

TIN. R. 6E.

$$\frac{588}{43}$$

USW COR., SEC. 36,
TIN. R. 6E.

July 1960

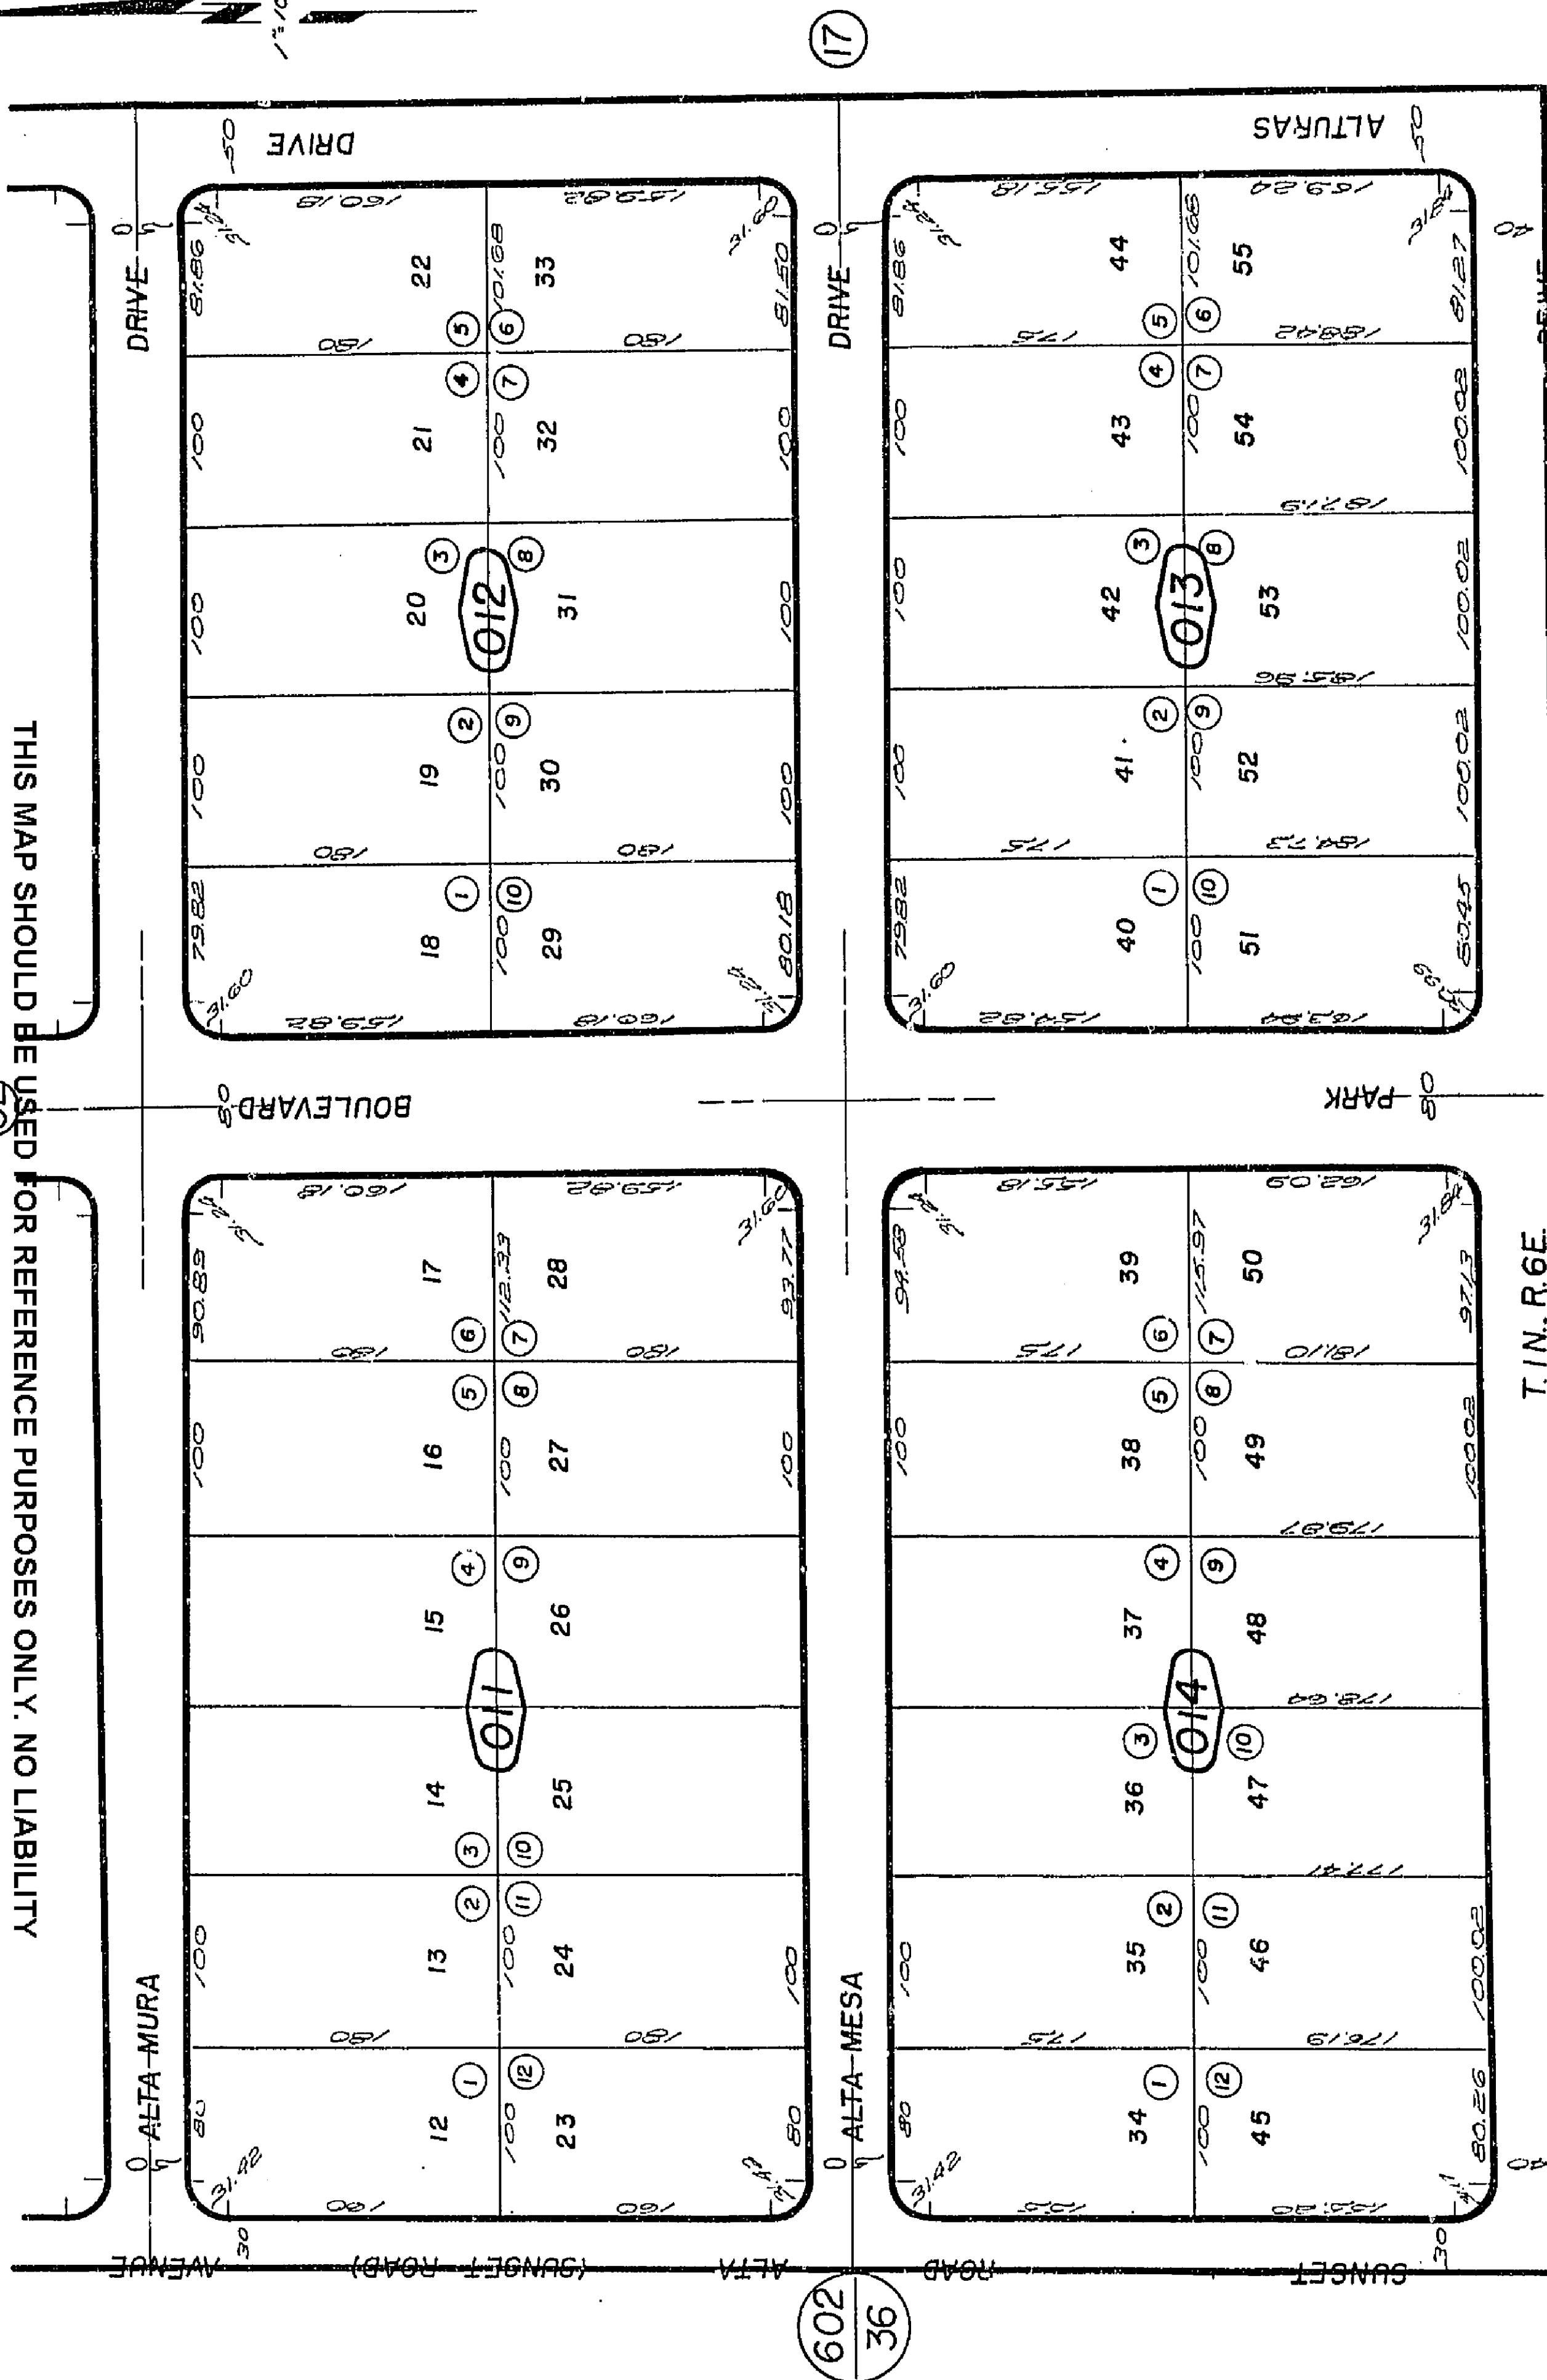

THIS MAP SHOULD BE USED FOR REFERENCE PURPOSES ONLY. NO LIABILITY
 IS ASSUMED FOR THE ACCURACY OF THE DATA SHOWN. PARCELS MAY NOT
 COMPLY WITH LOCAL ZONING OR BUILDING ORDINANCES.


1853

REVISED
11/3/66
1/19/68


Assessor's Map
Book 603 Page 02
San Bernardino County

**Note- Assessor's Blk. & Lot
Numbers Shown in Circles**


0961 4/77

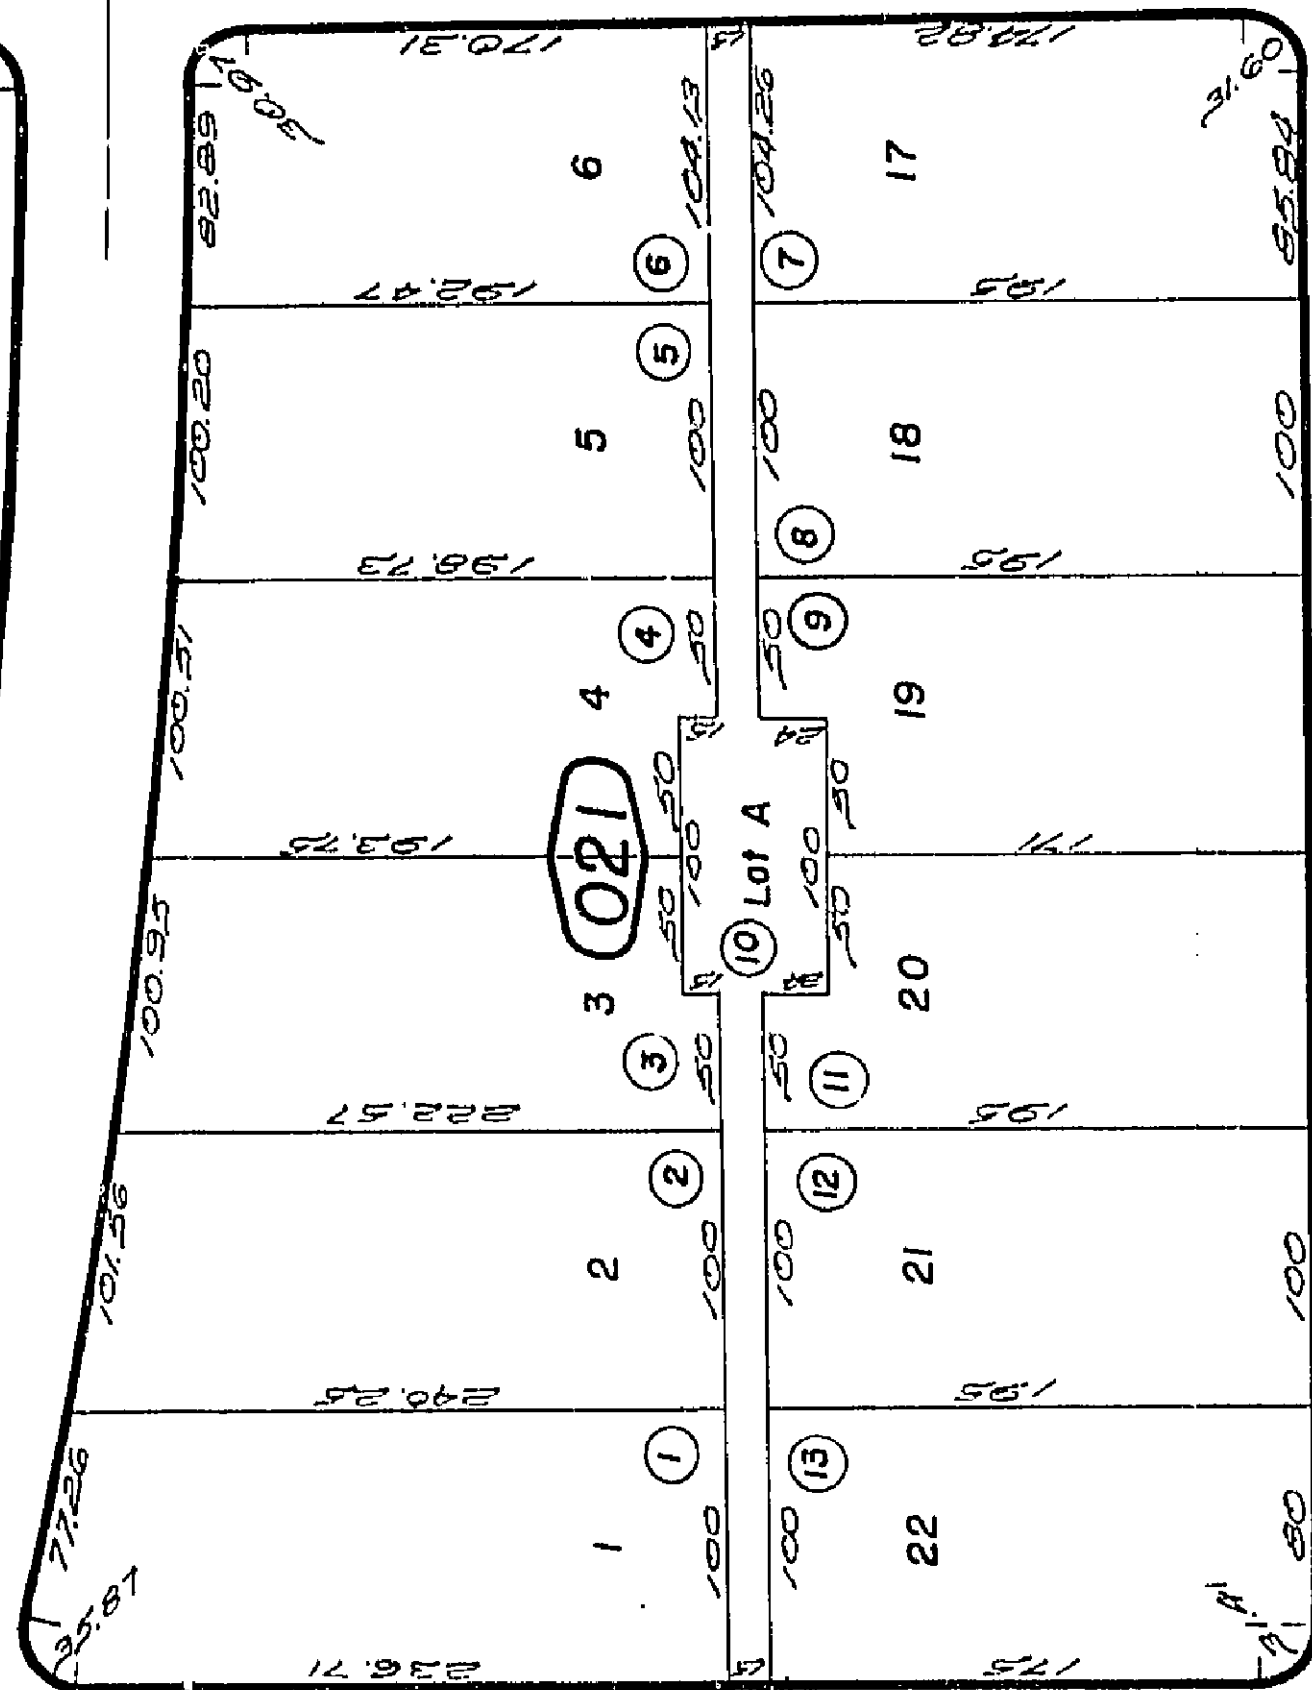

0-ALTA VISTA

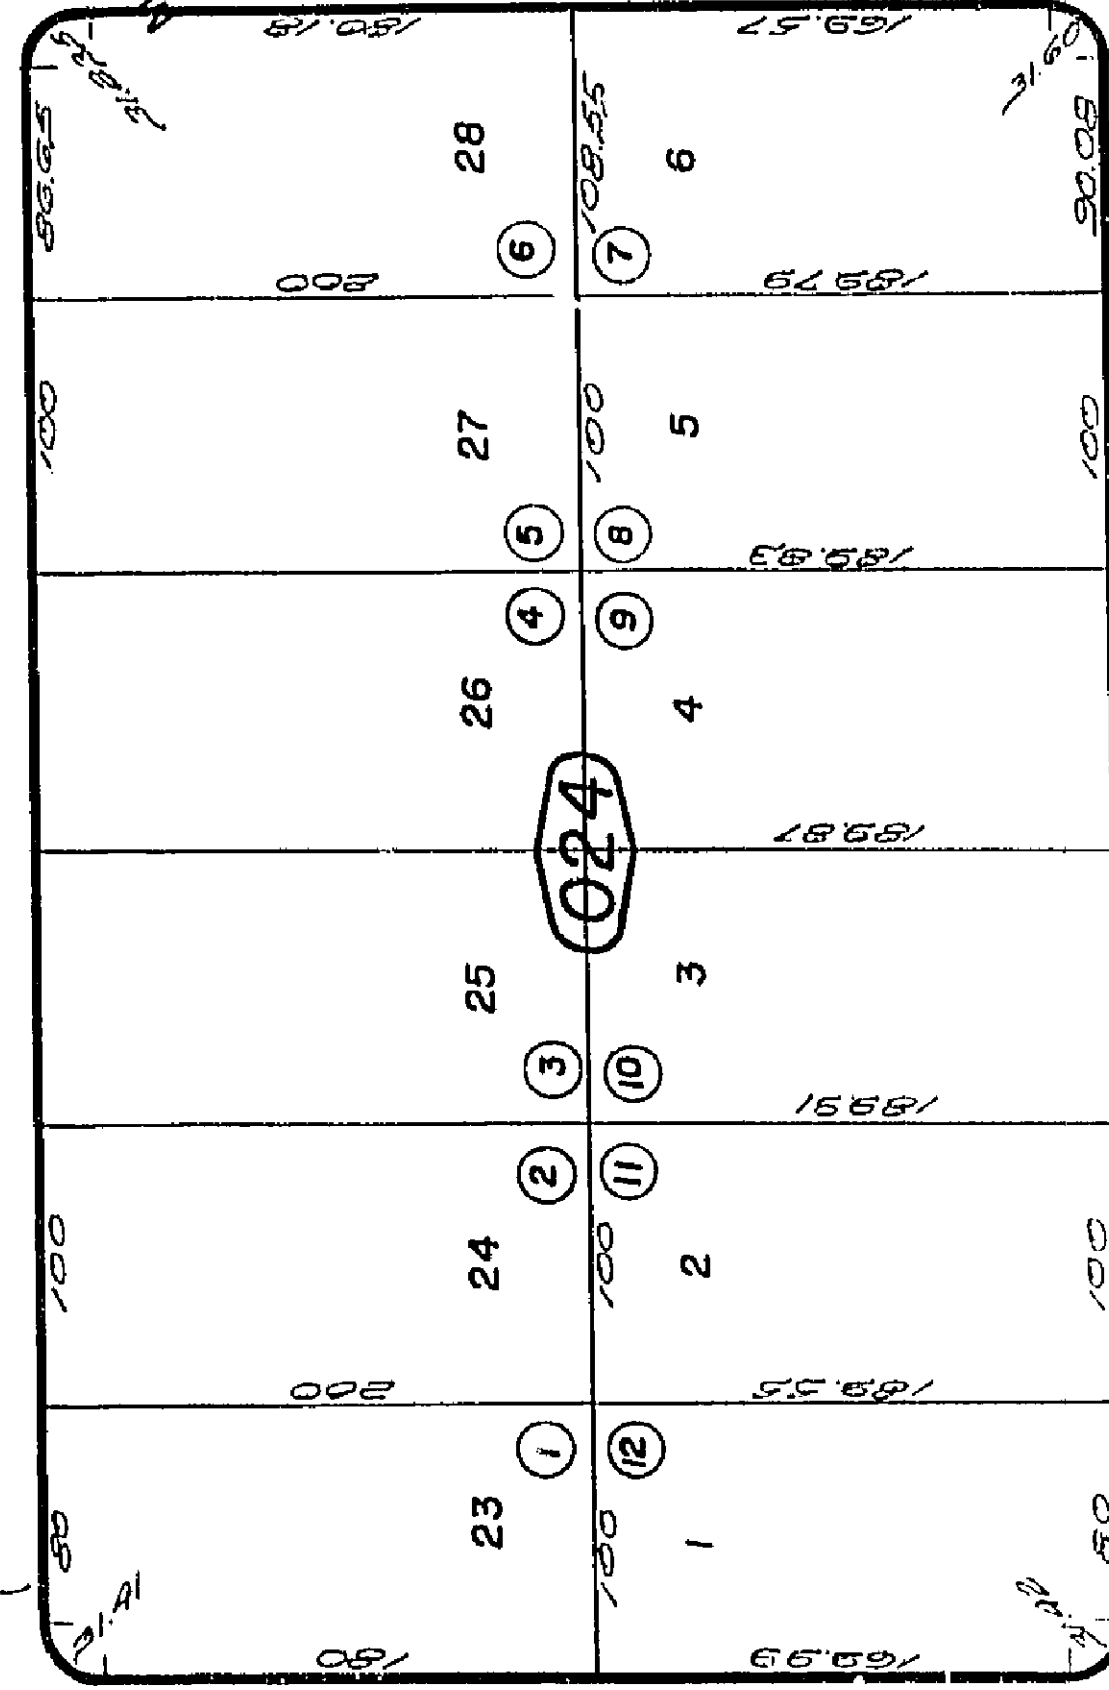
$$\begin{array}{r} 81 \\ \hline 602 \end{array}$$


0-ALFA MURA

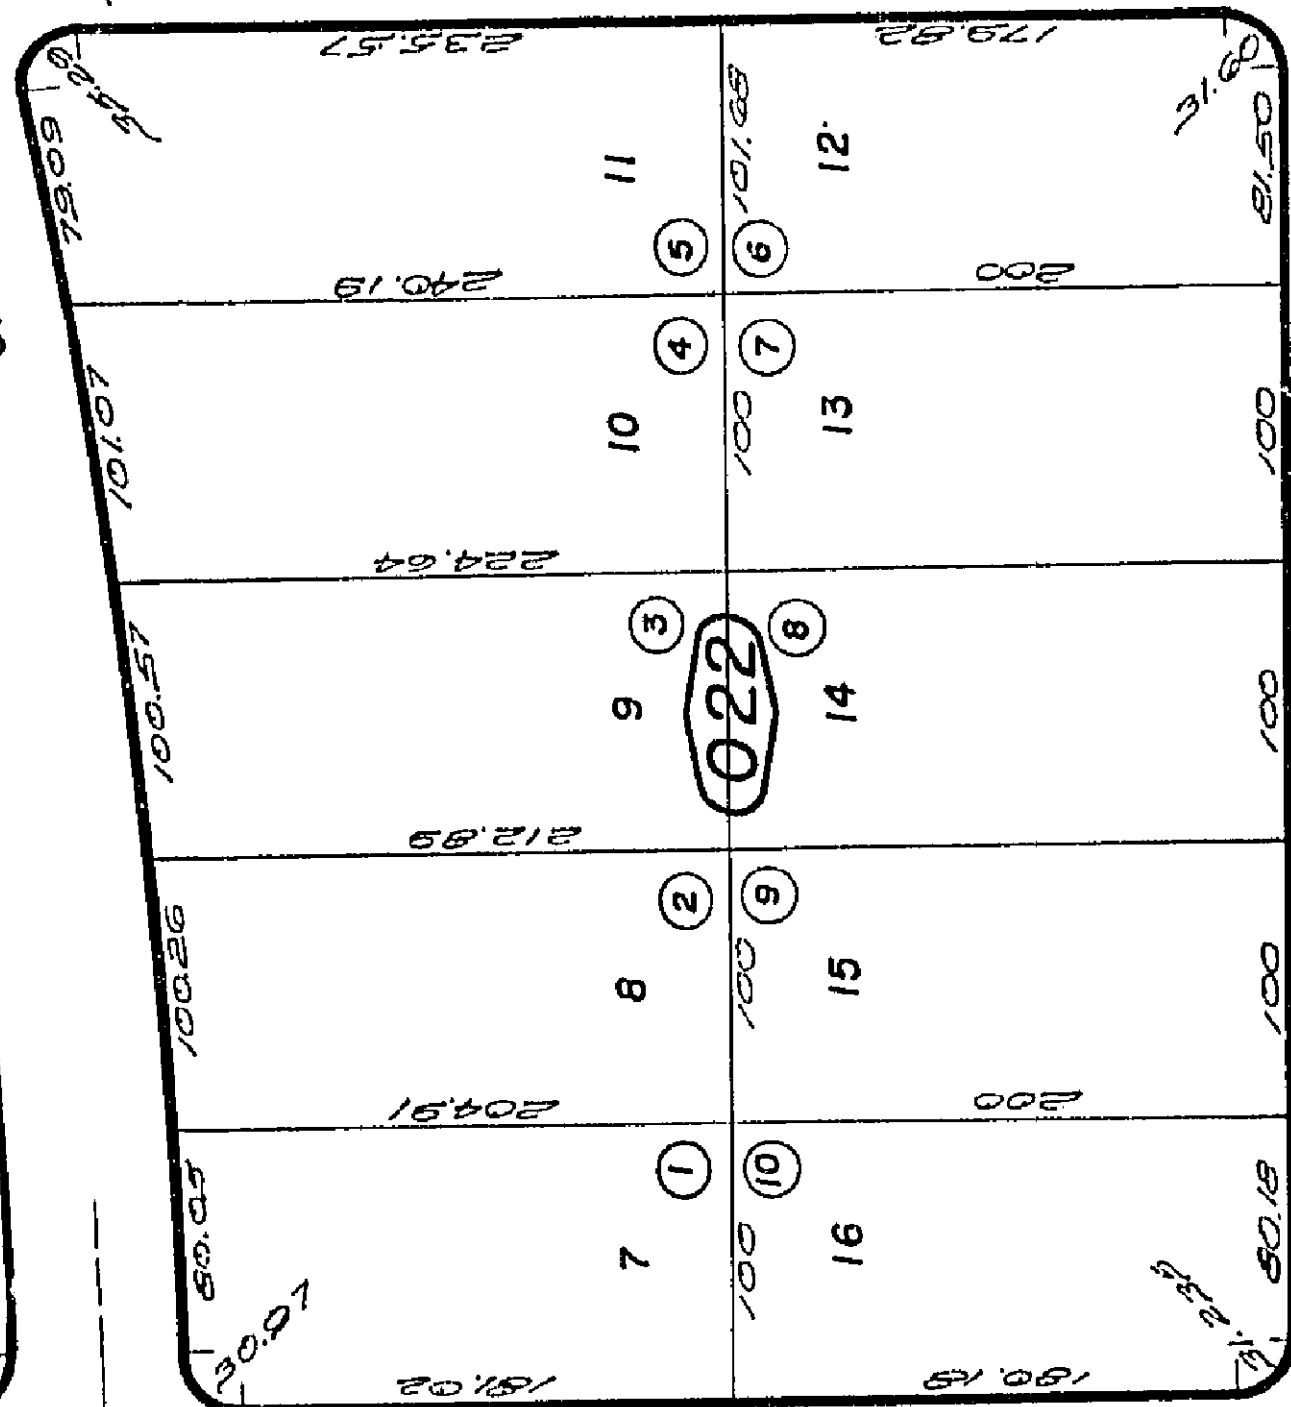

BOULEVARD - 0-0


DRIVE

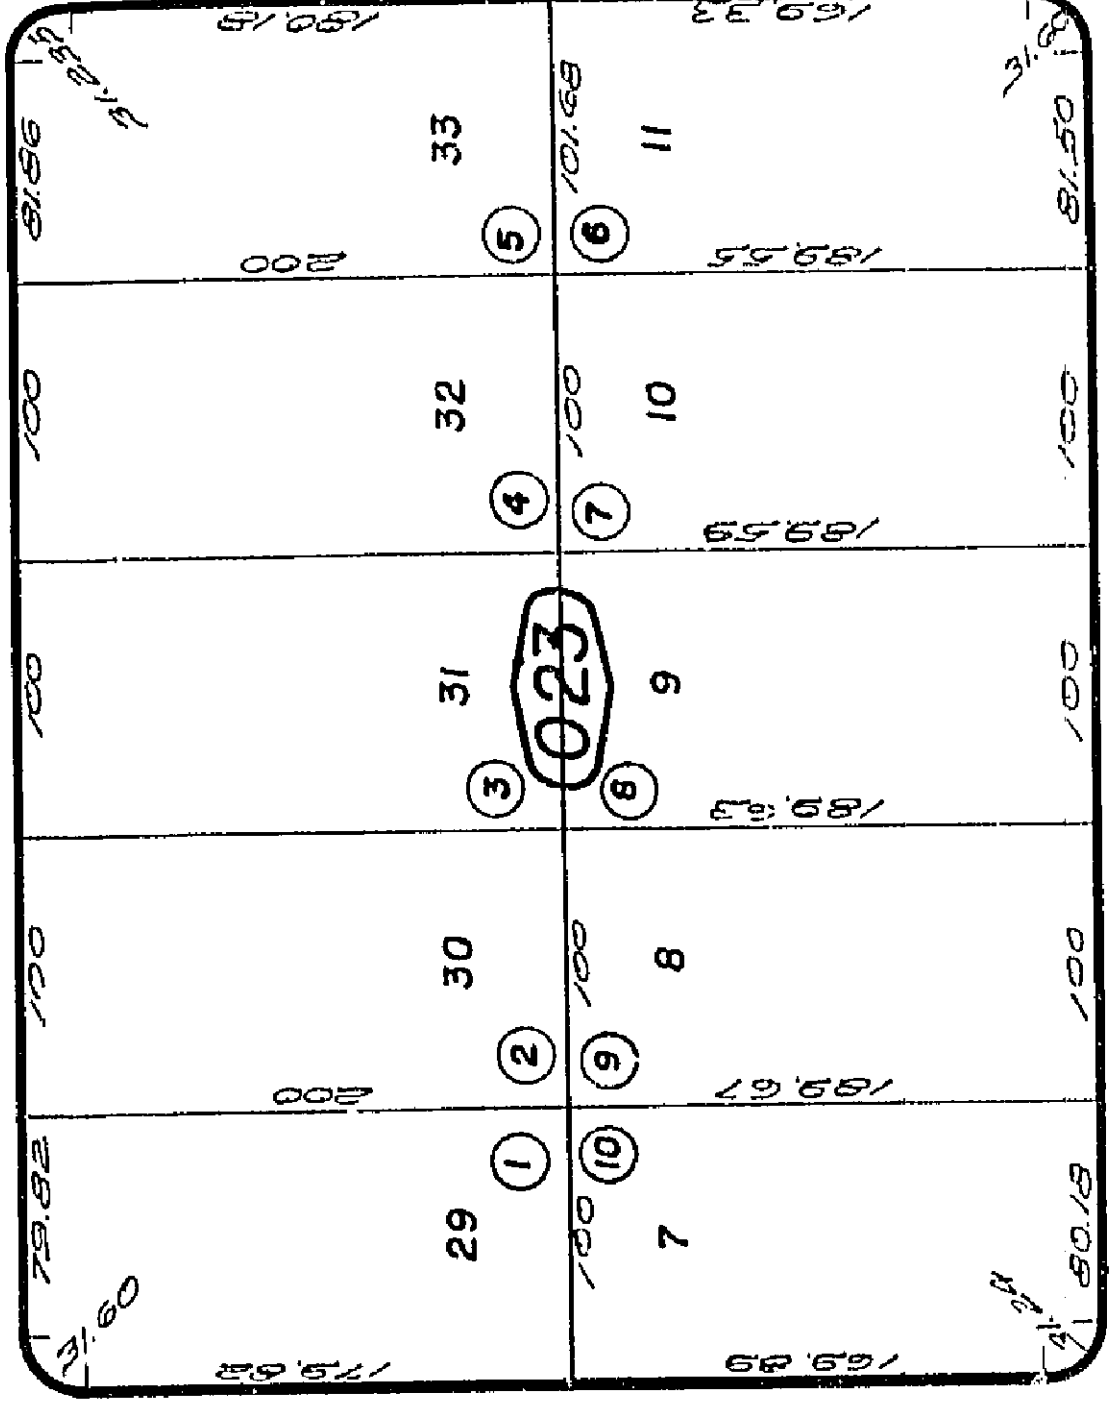

DRIVE $\frac{1}{4}$

ALTURAS

THIS MAP SHOULD BE USED FOR REFERENCE PURPOSES ONLY. NO LIABILITY
IS ASSUMED FOR THE ACCURACY OF THE DATA SHOWN. PARCELS MAY NOT
COMPLY WITH LOCAL SUBDIVISION OR BUILDING ORDINANCES.

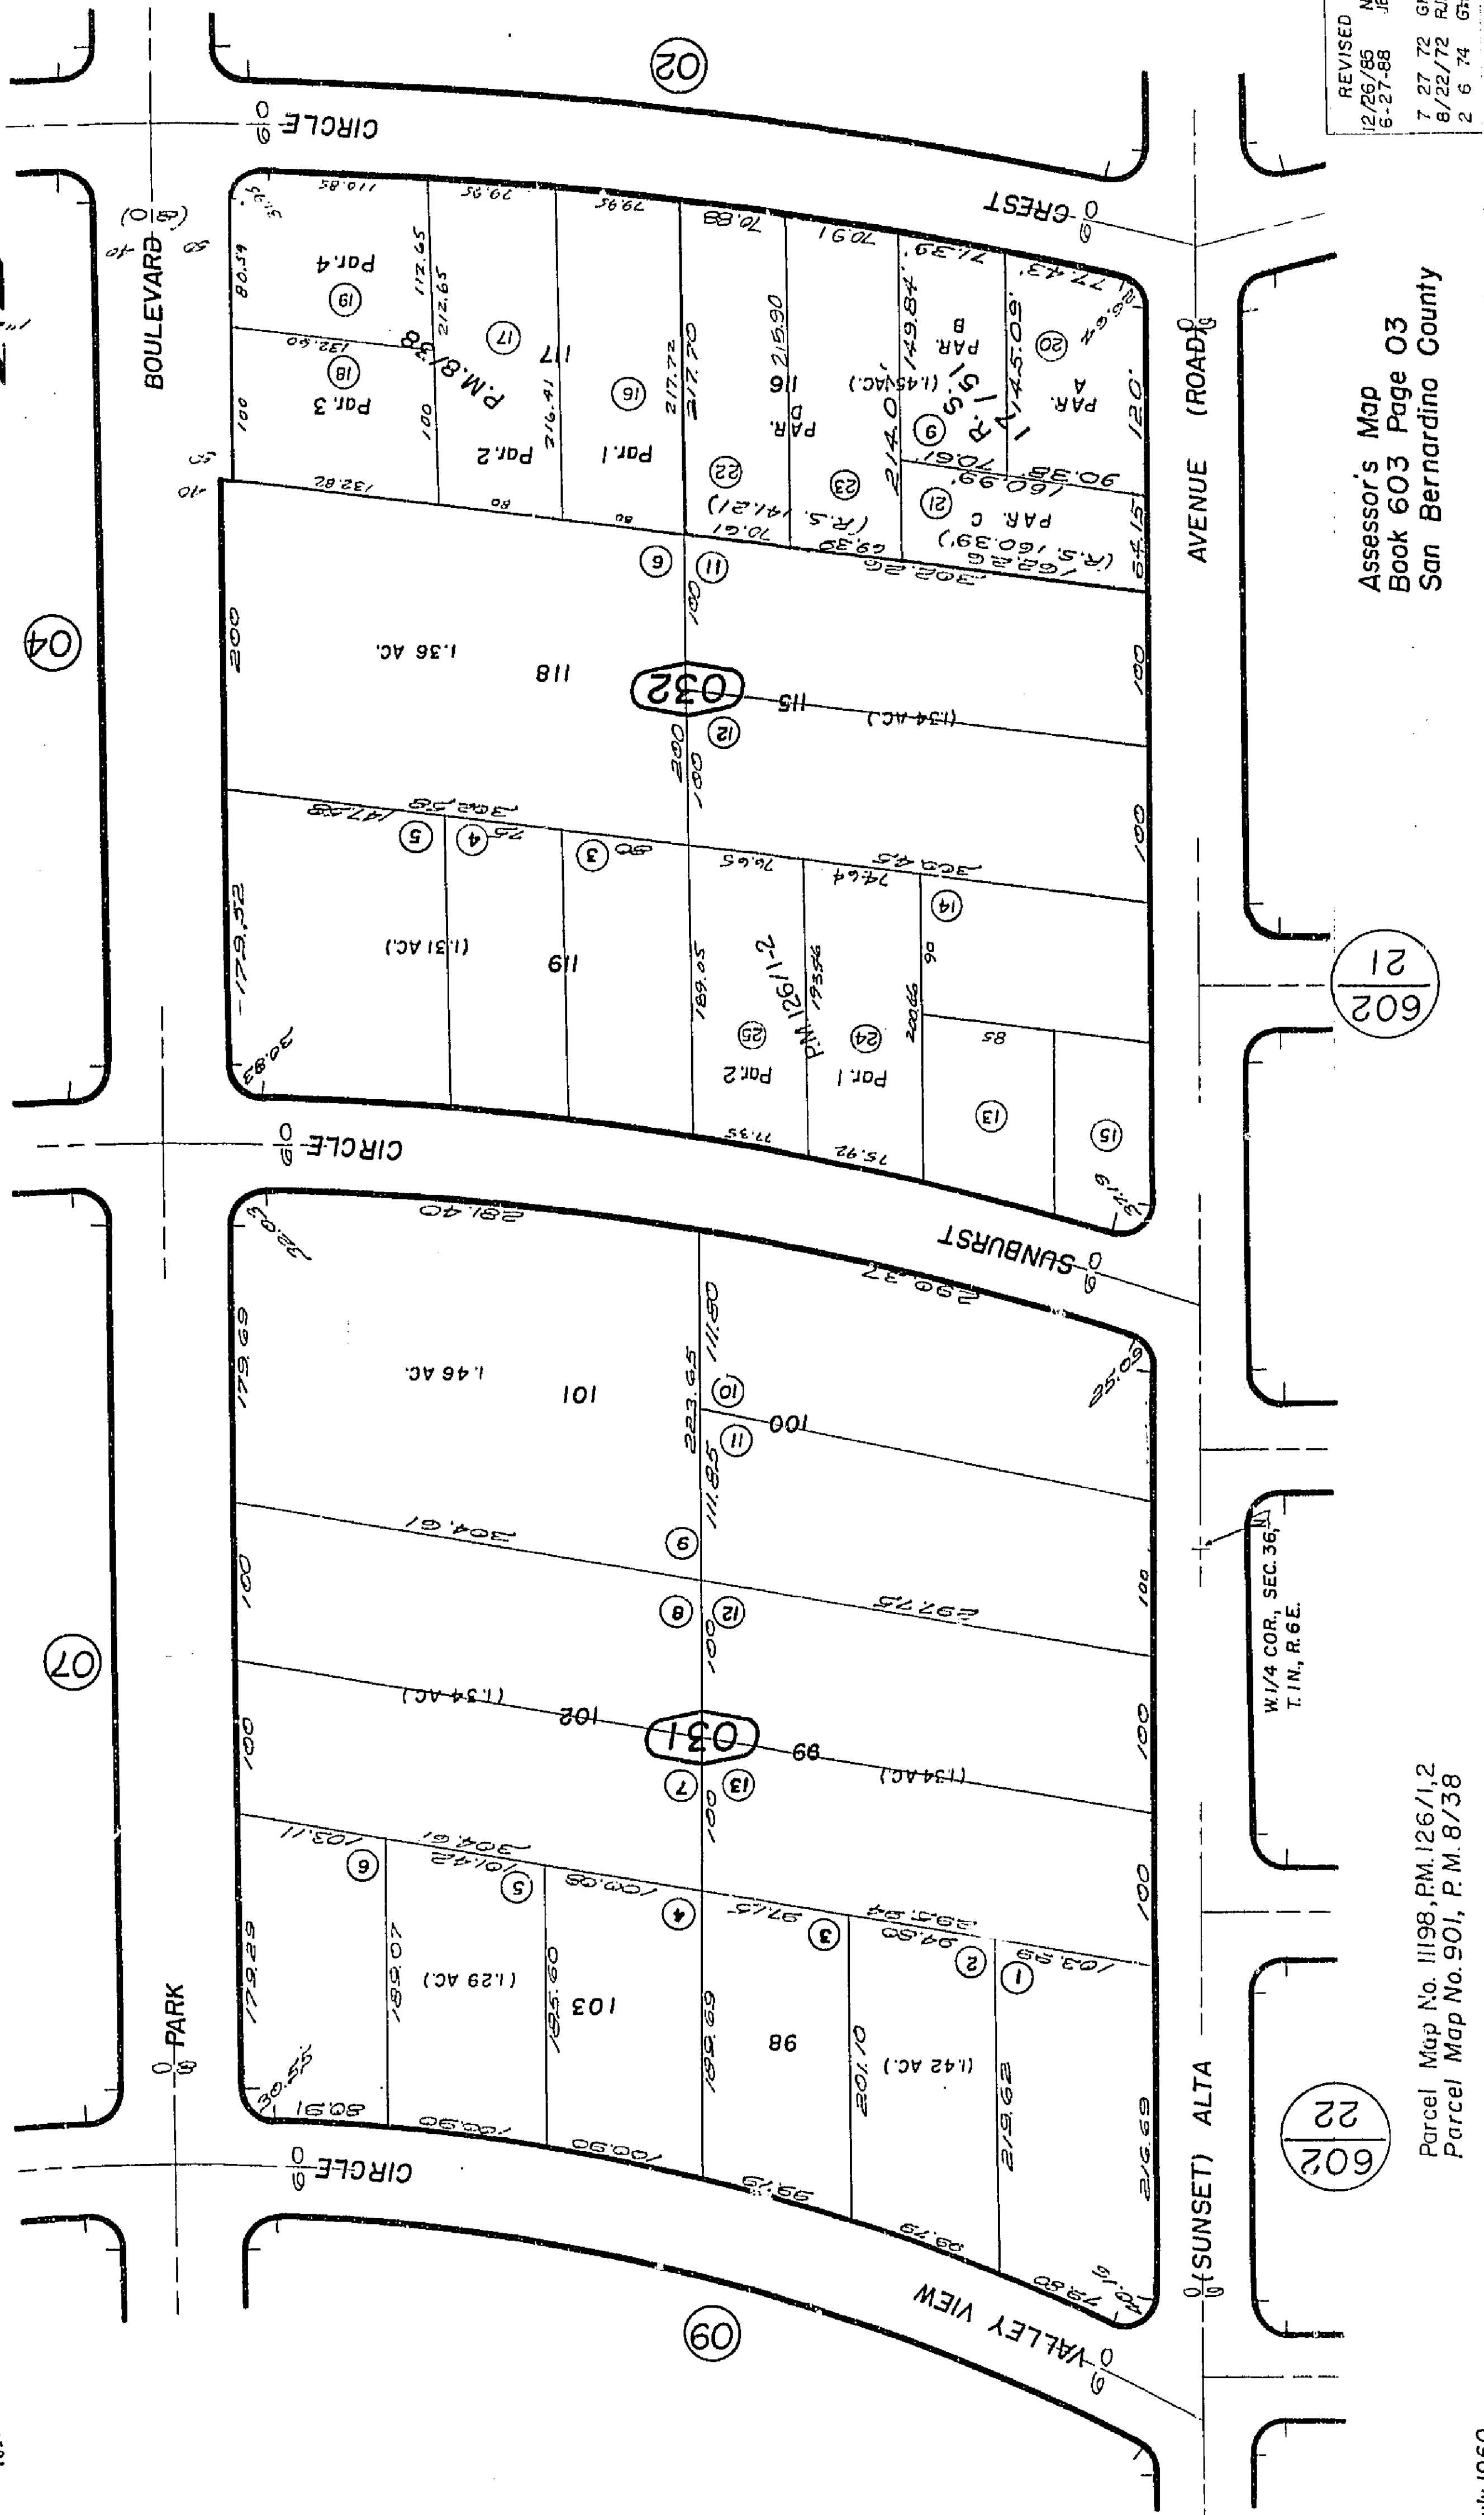

REVISED
12/26/85 NP JES
6-27-88
7 27 72 GH
8/22/72 RLM
2 6 74 GH

Assessor's Map
Book 603 Page 03
San Bernardino County

602/21

W1/4 COR., SEC. 36, T. 1N., R. 6E.

602/22

Parcel Map No. 11198, P.M. 126/1,2
Parcel Map No. 901, P.M. 8/38


July 1960



603-04

Morongo Unified
Tax Code Area
94004

THIS MAP SHOULD BE USED FOR REFERENCE PURPOSES ONLY. NO LIABILITY
IS ASSUMED FOR THE ACCURACY OF THE DATA SHOWN. PARCELS MAY NOT
COMPLY WITH LOCAL SUBDIVISION OR BUILDING ORDINANCES.

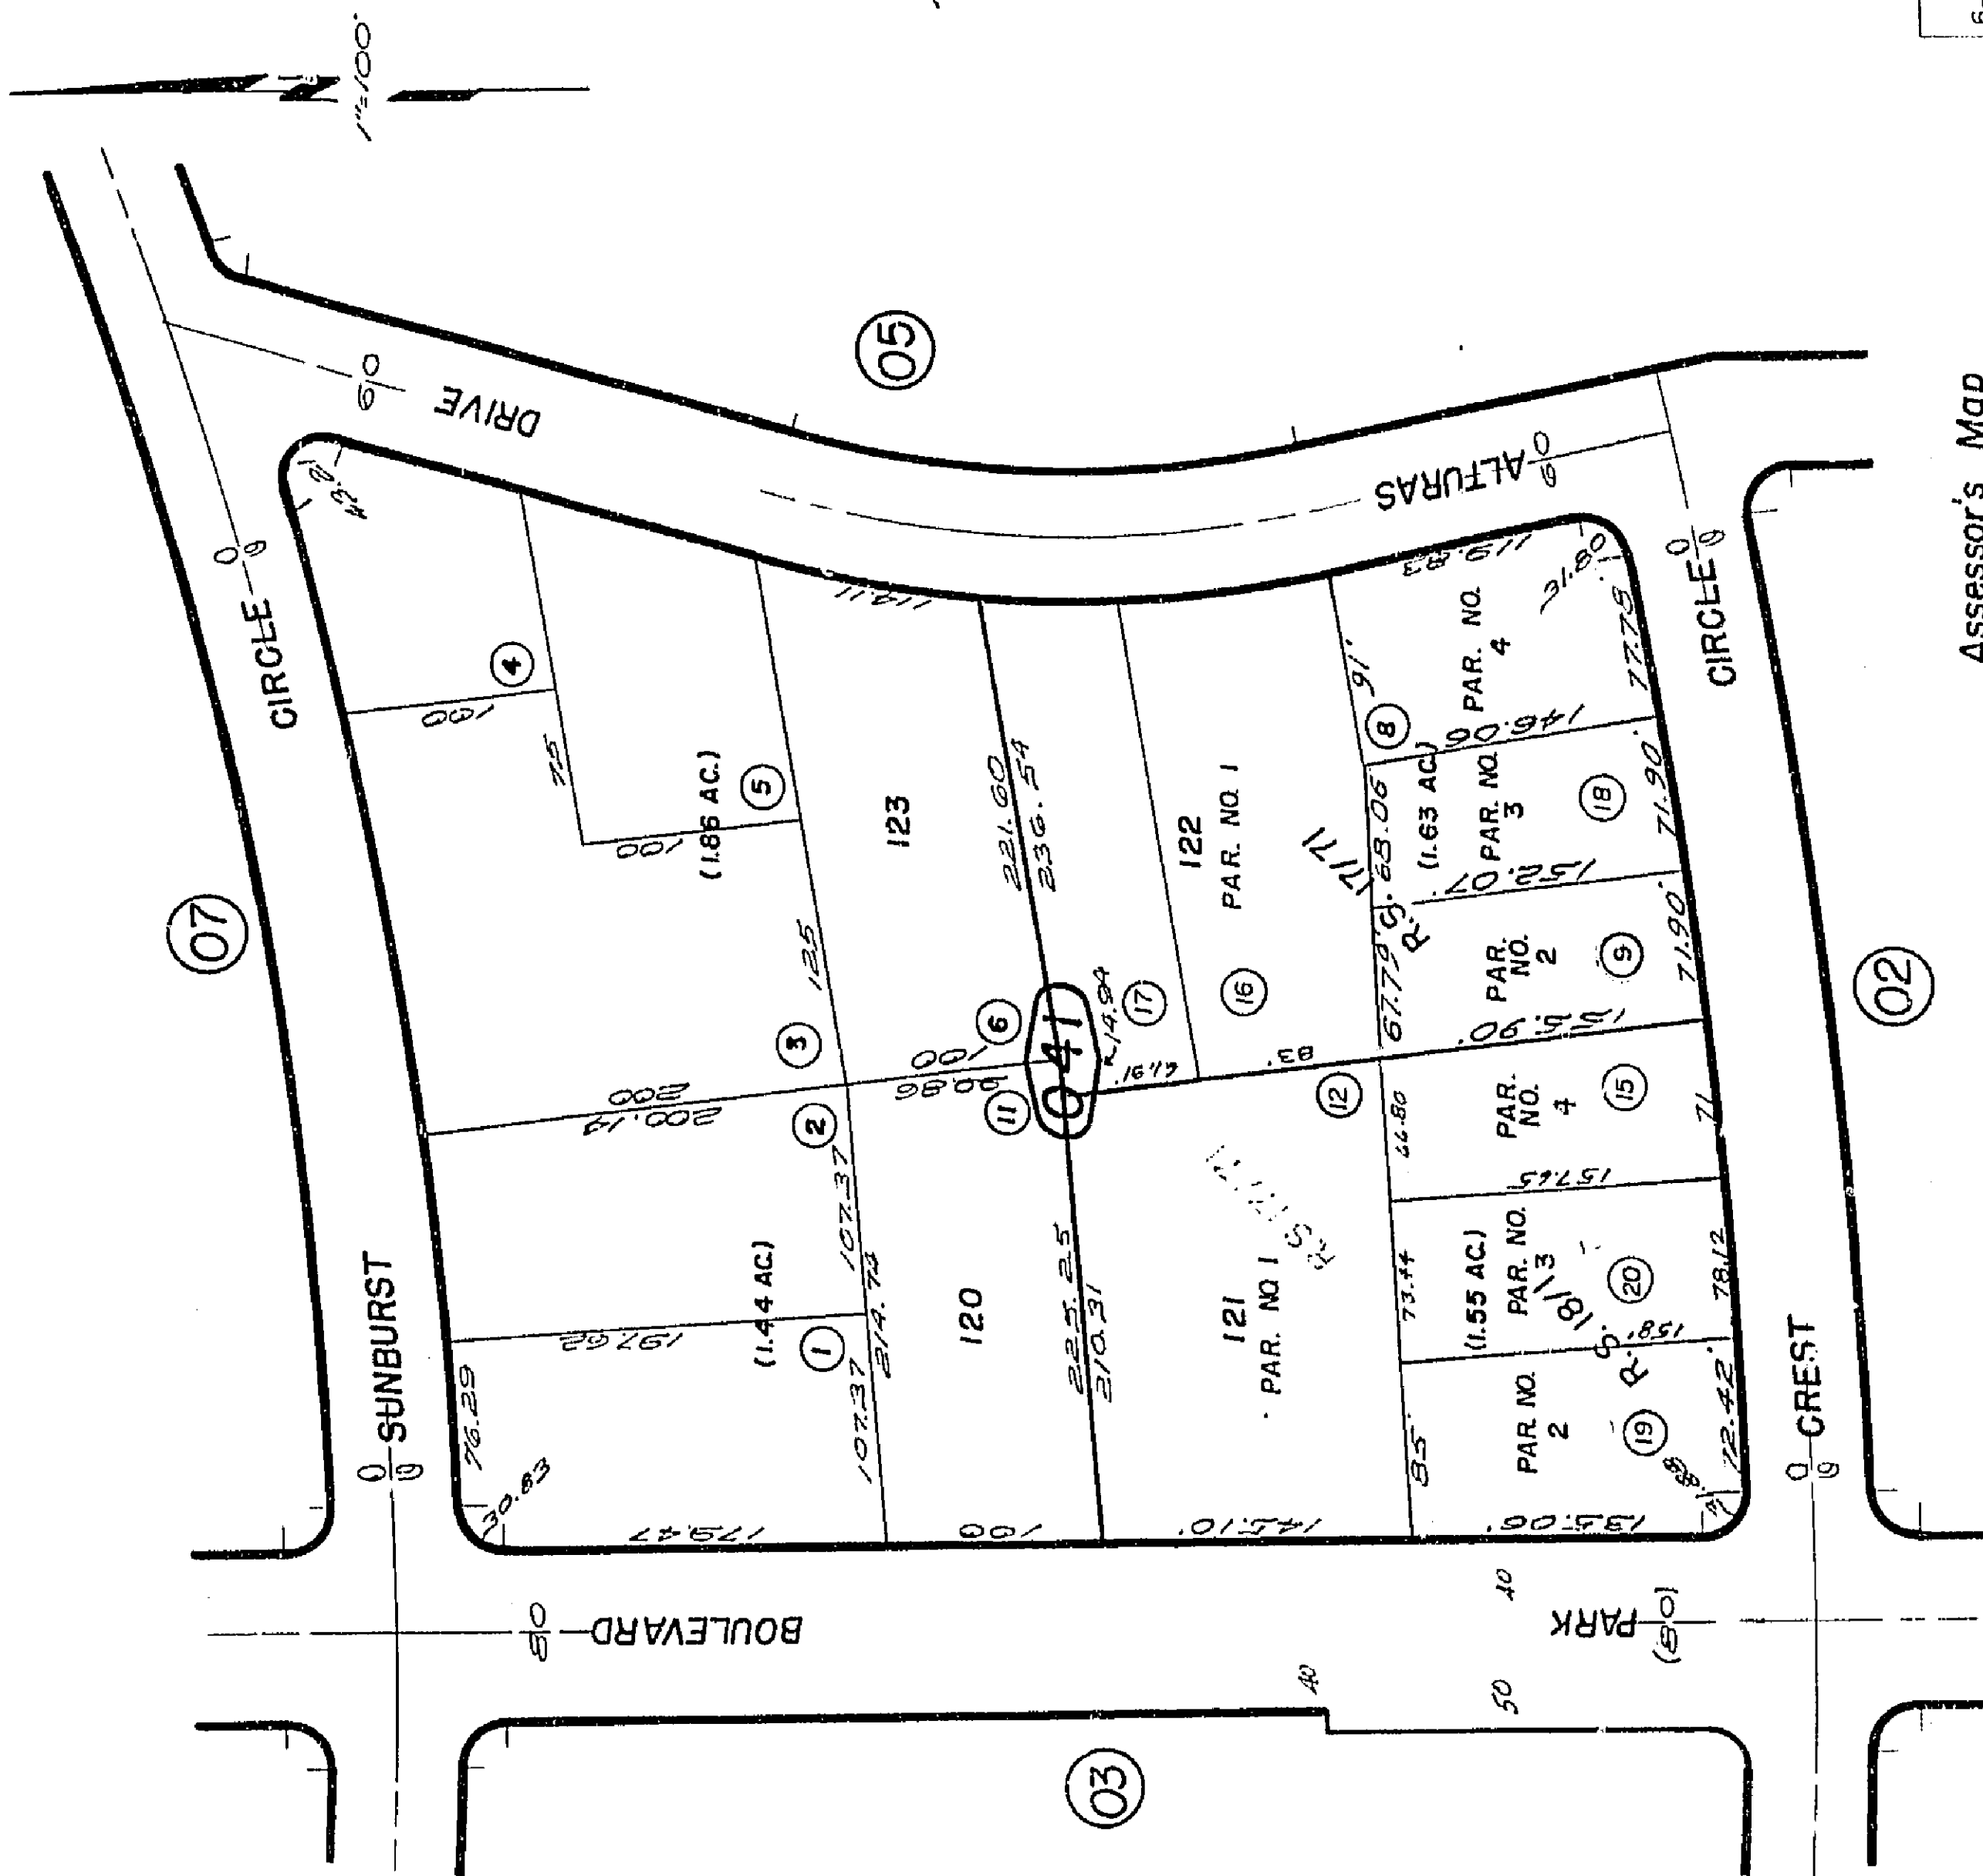

REVISED	MM	R.R.	GH
6-20-78		5/11/72	7 27 72

Assessor's Map
Book 603 Page 04
San Bernardino County

Note- Assessor's Blk. & Lot
Numbers Shown in Circles

Record of Survey, R.S. 18/1
Record of Survey, R.S. 17/71

July 1960

THIS MAP SHOULD BE USED FOR REEPLYENCE PURPOSES ONLY. NO LIABILITY
 19-15-96-811
 IS ASSUMED FOR THE ACCURACY OF THE DATA SHOWN. PARCELS MAY NOT
 965201101
 COMPLY WITH LOCAL SUBDIVISION OR BUILDING ORDINANCES.





Purple! Map No. 8821, P.M. 104/3-4

July 1960

Assessor's Map
Book 603 Page 05
San Bernardino County

REVISED
11/7/66
1/19/68
10 31 75 GH
5-9-86 NF

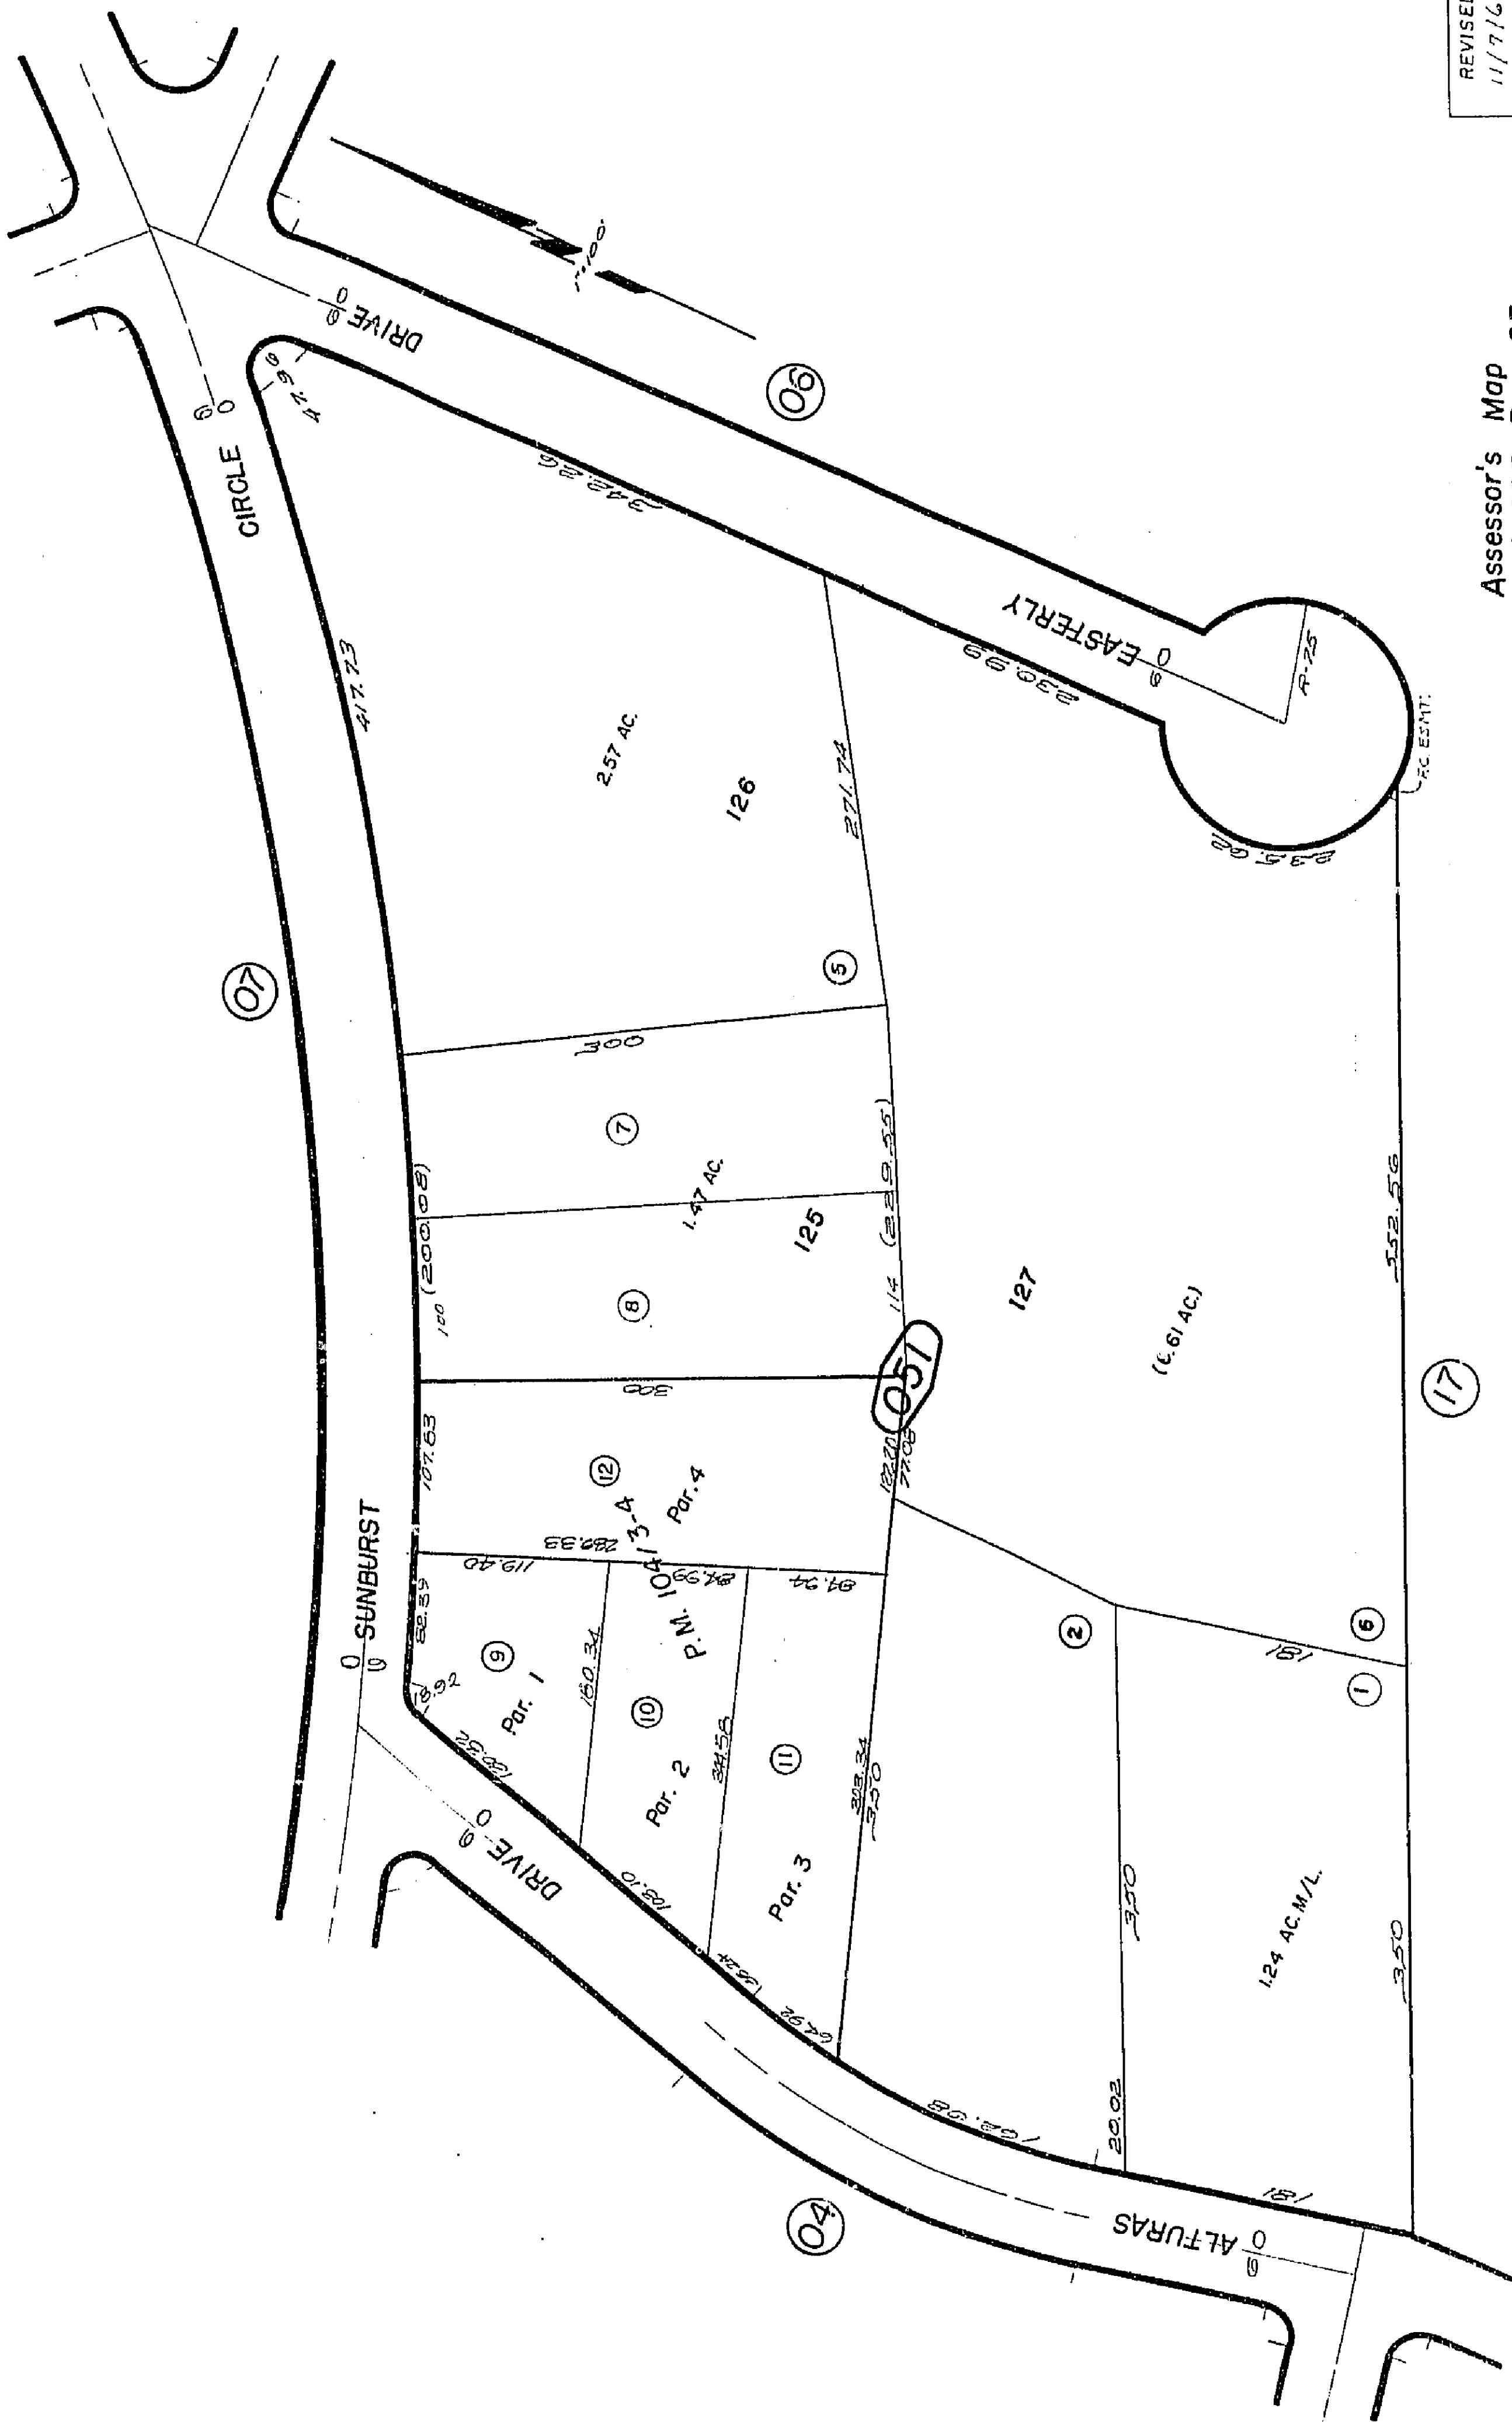

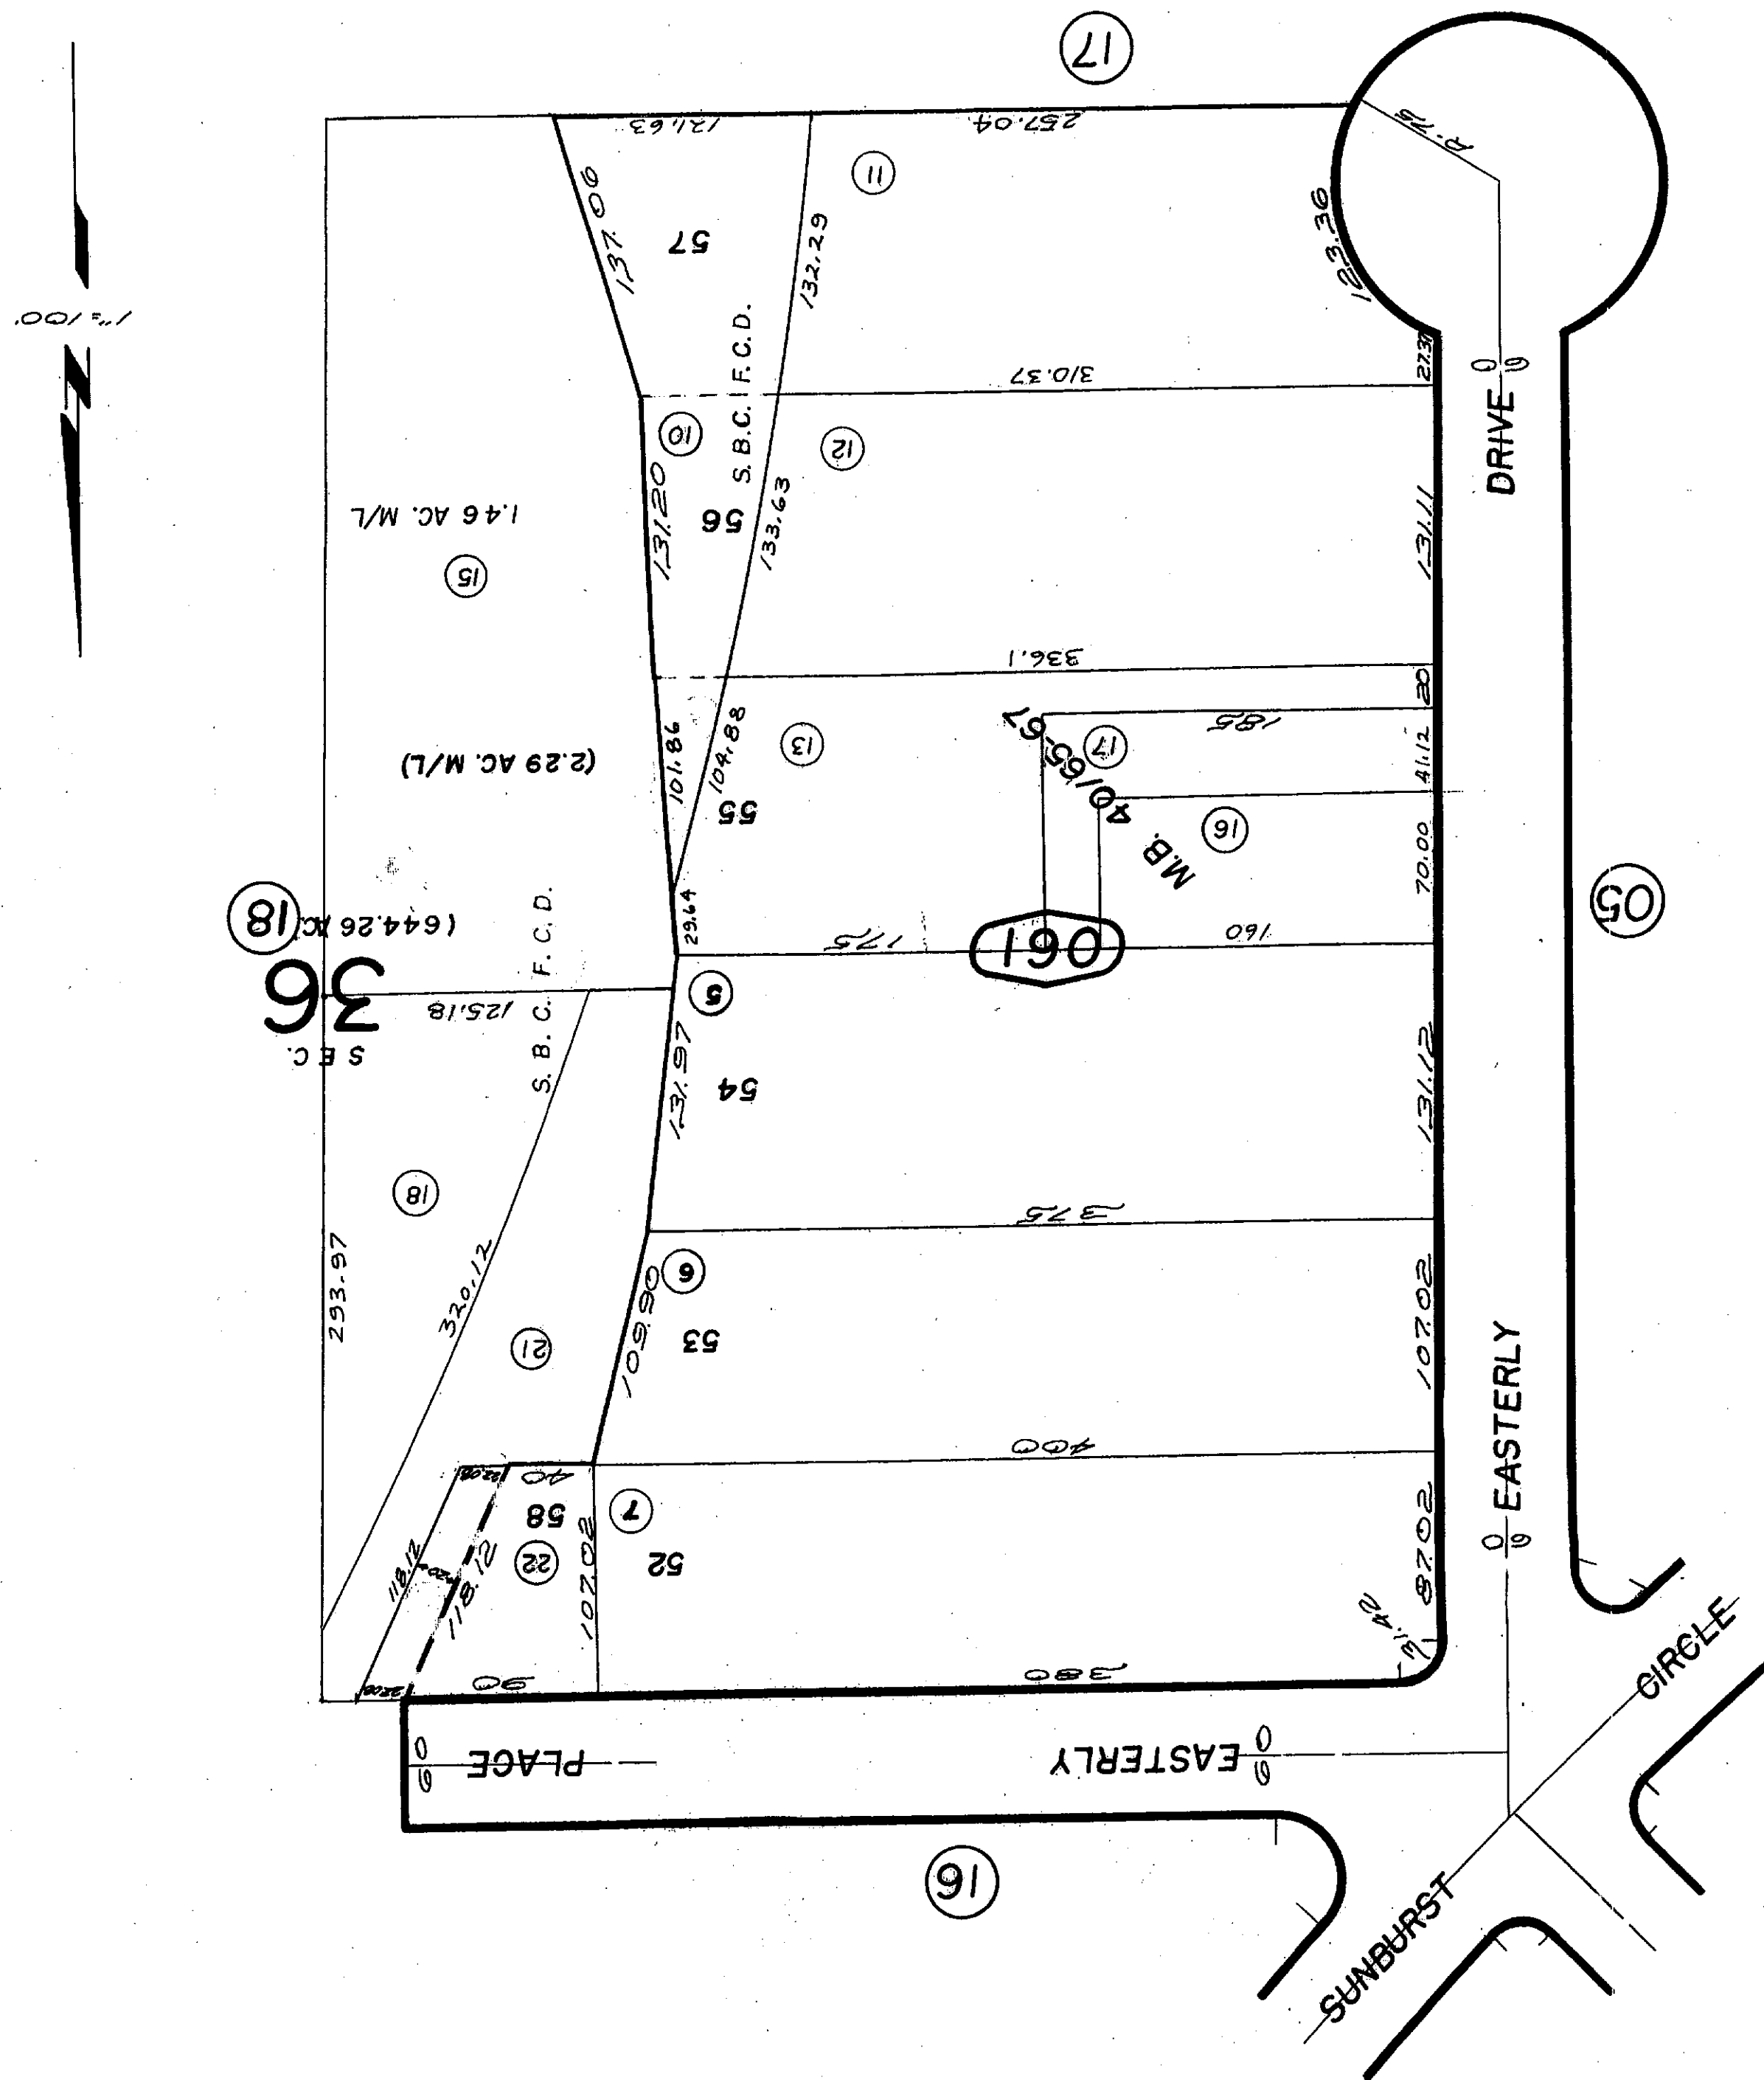




Morongo Unified
Tax Rate Area
94004

603-07

THIS MAP SHOULD BE USED FOR REFERENCE PURPOSES ONLY. NO LIABILITY
IS ASSUMED FOR THE ACCURACY OF THE PARCELS SHOWN. PARCELS MAY NOT
COMPLY WITH LOCAL ZONING ORDINANCES.

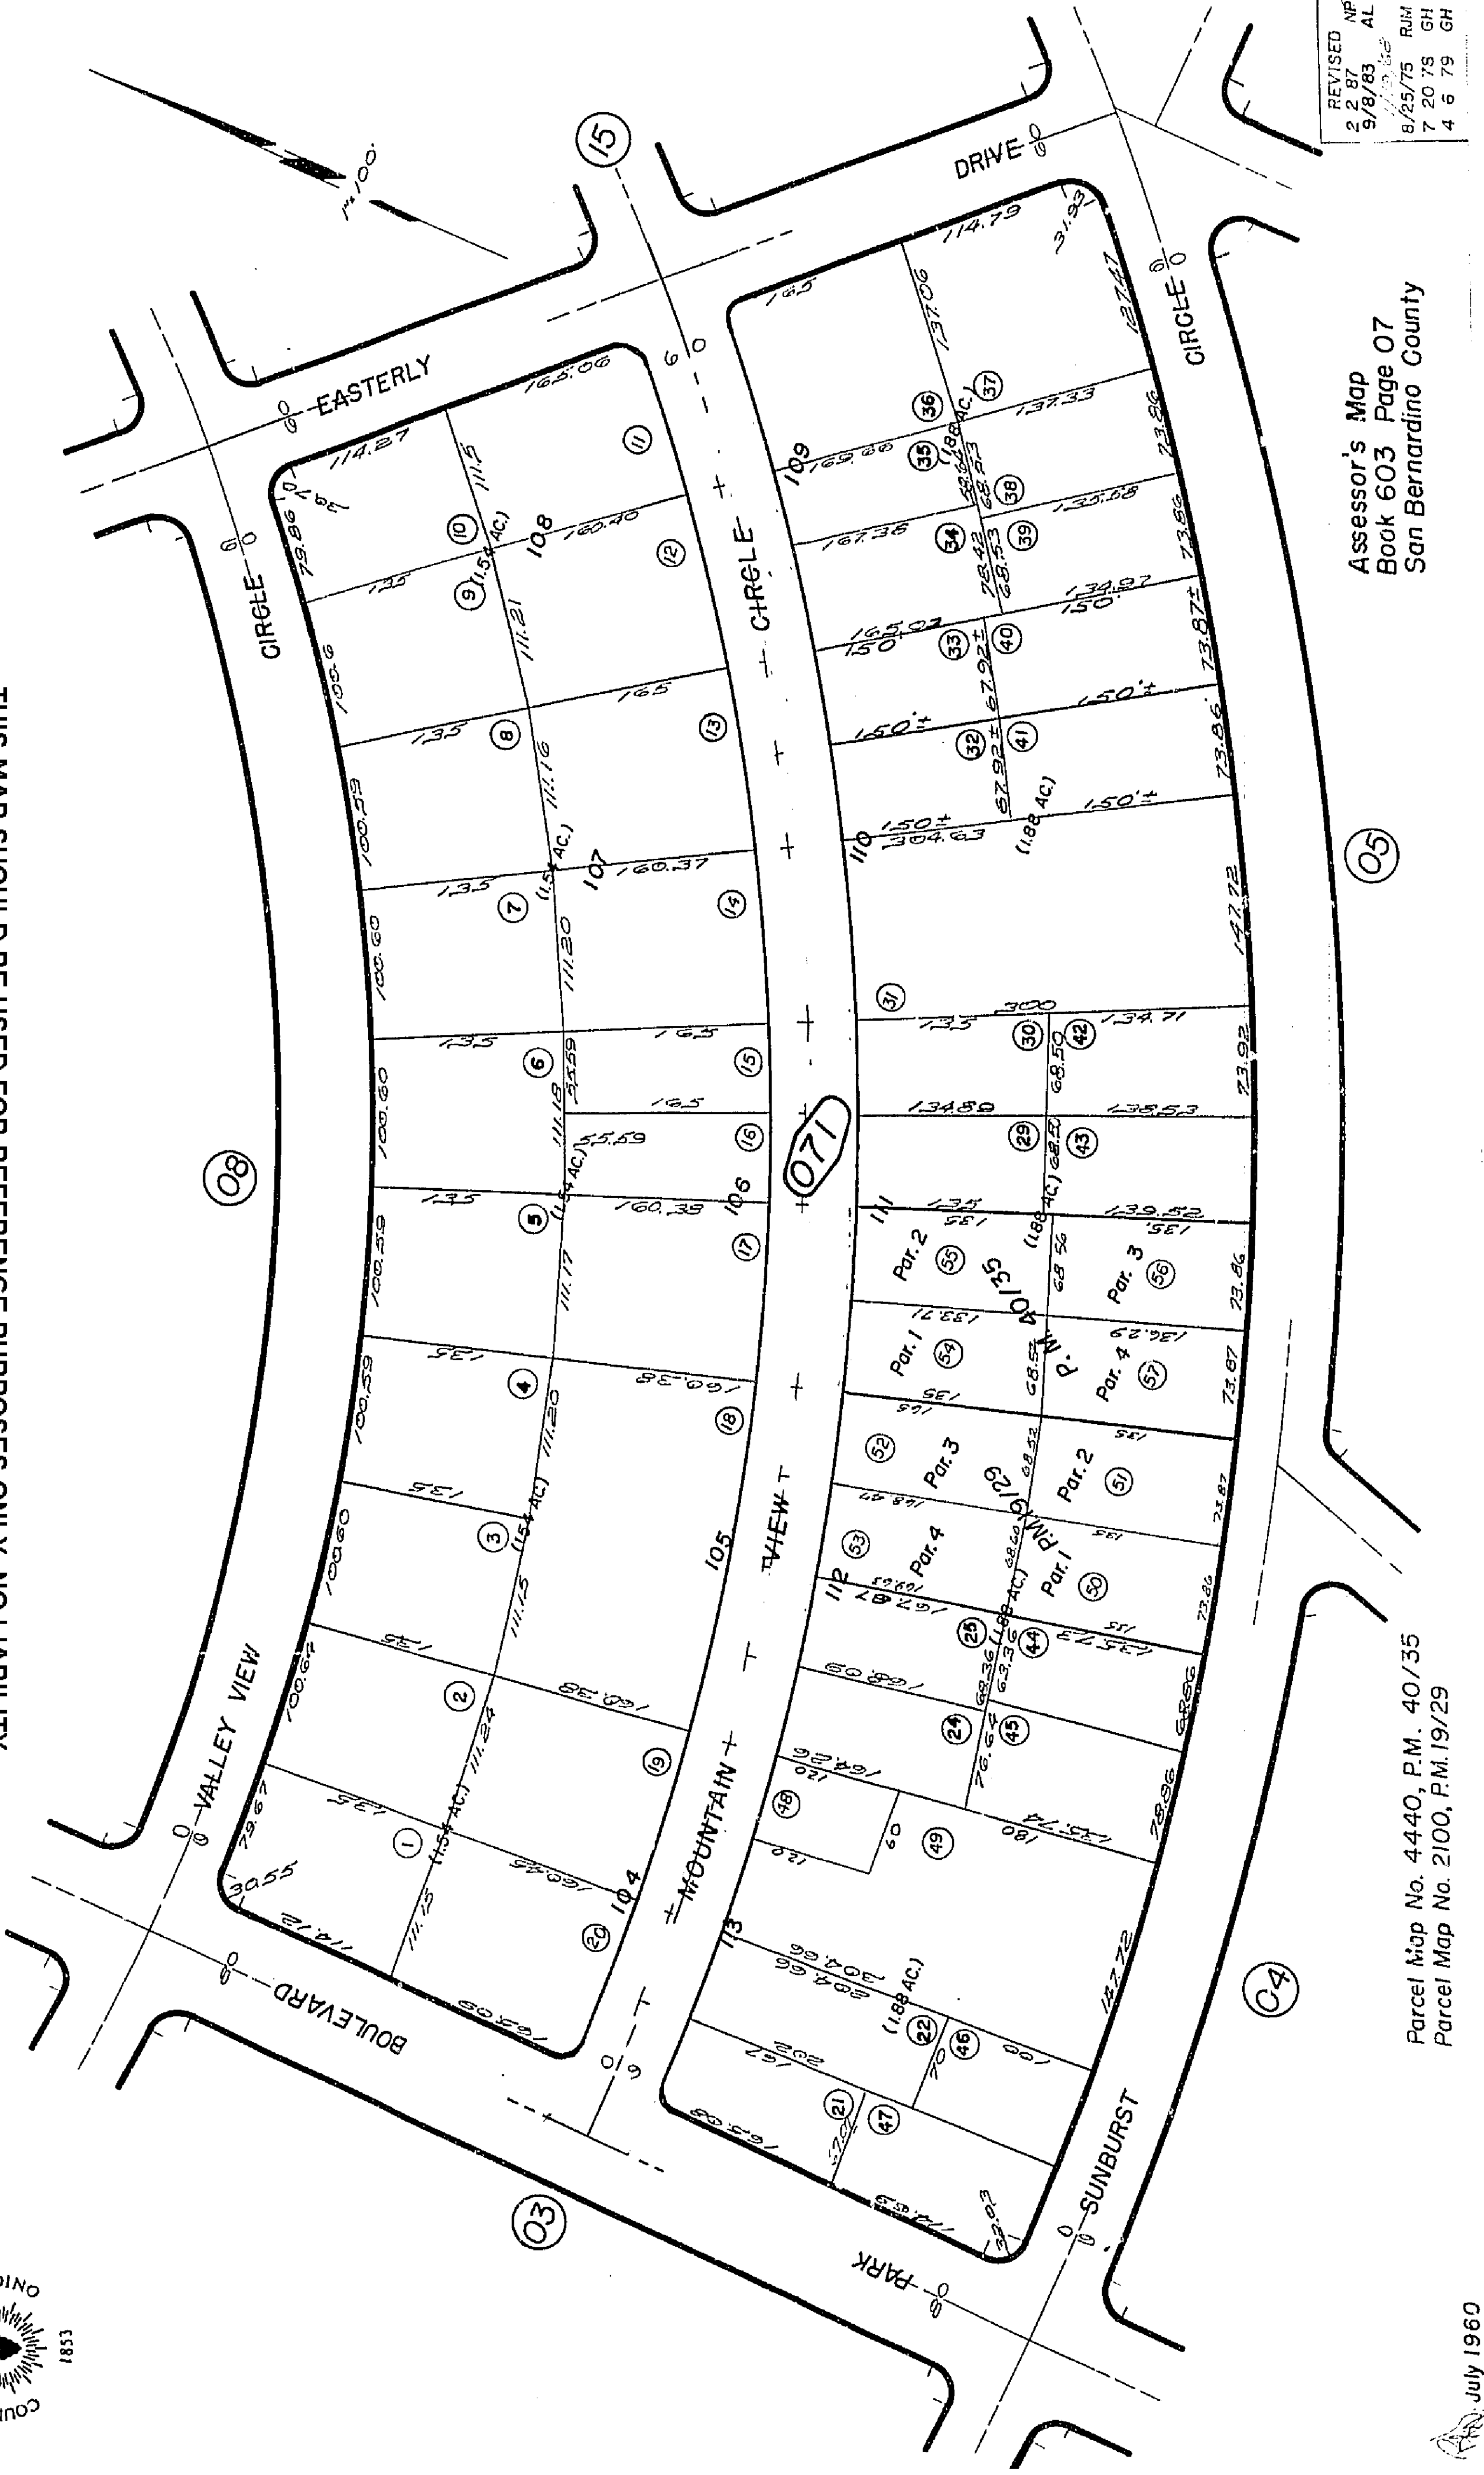

REVISED	NP
2 2 87	AL
9/8/83	AL
8/25/75	RJM
7 20 75	GH
4 6 79	GH

Assessor's Map
Book 603 Page 07
San Bernardino County

Parcel Map No. 4440, P.M. 40/35
Parcel Map No. 2100, P.M. 19/29

July 1960





603-08

Morongo Unified
Tax Code Area
9404

THIS MAP SHOULD BE USED FOR REFERENCE PURPOSES ONLY. NO LIABILITY IS ASSUMED FOR THE ACCURACY OF THE DATA SHOWN. PARCELS MAY NOT COMPLY WITH LOCAL BUILDING ORDINANCES.

1853

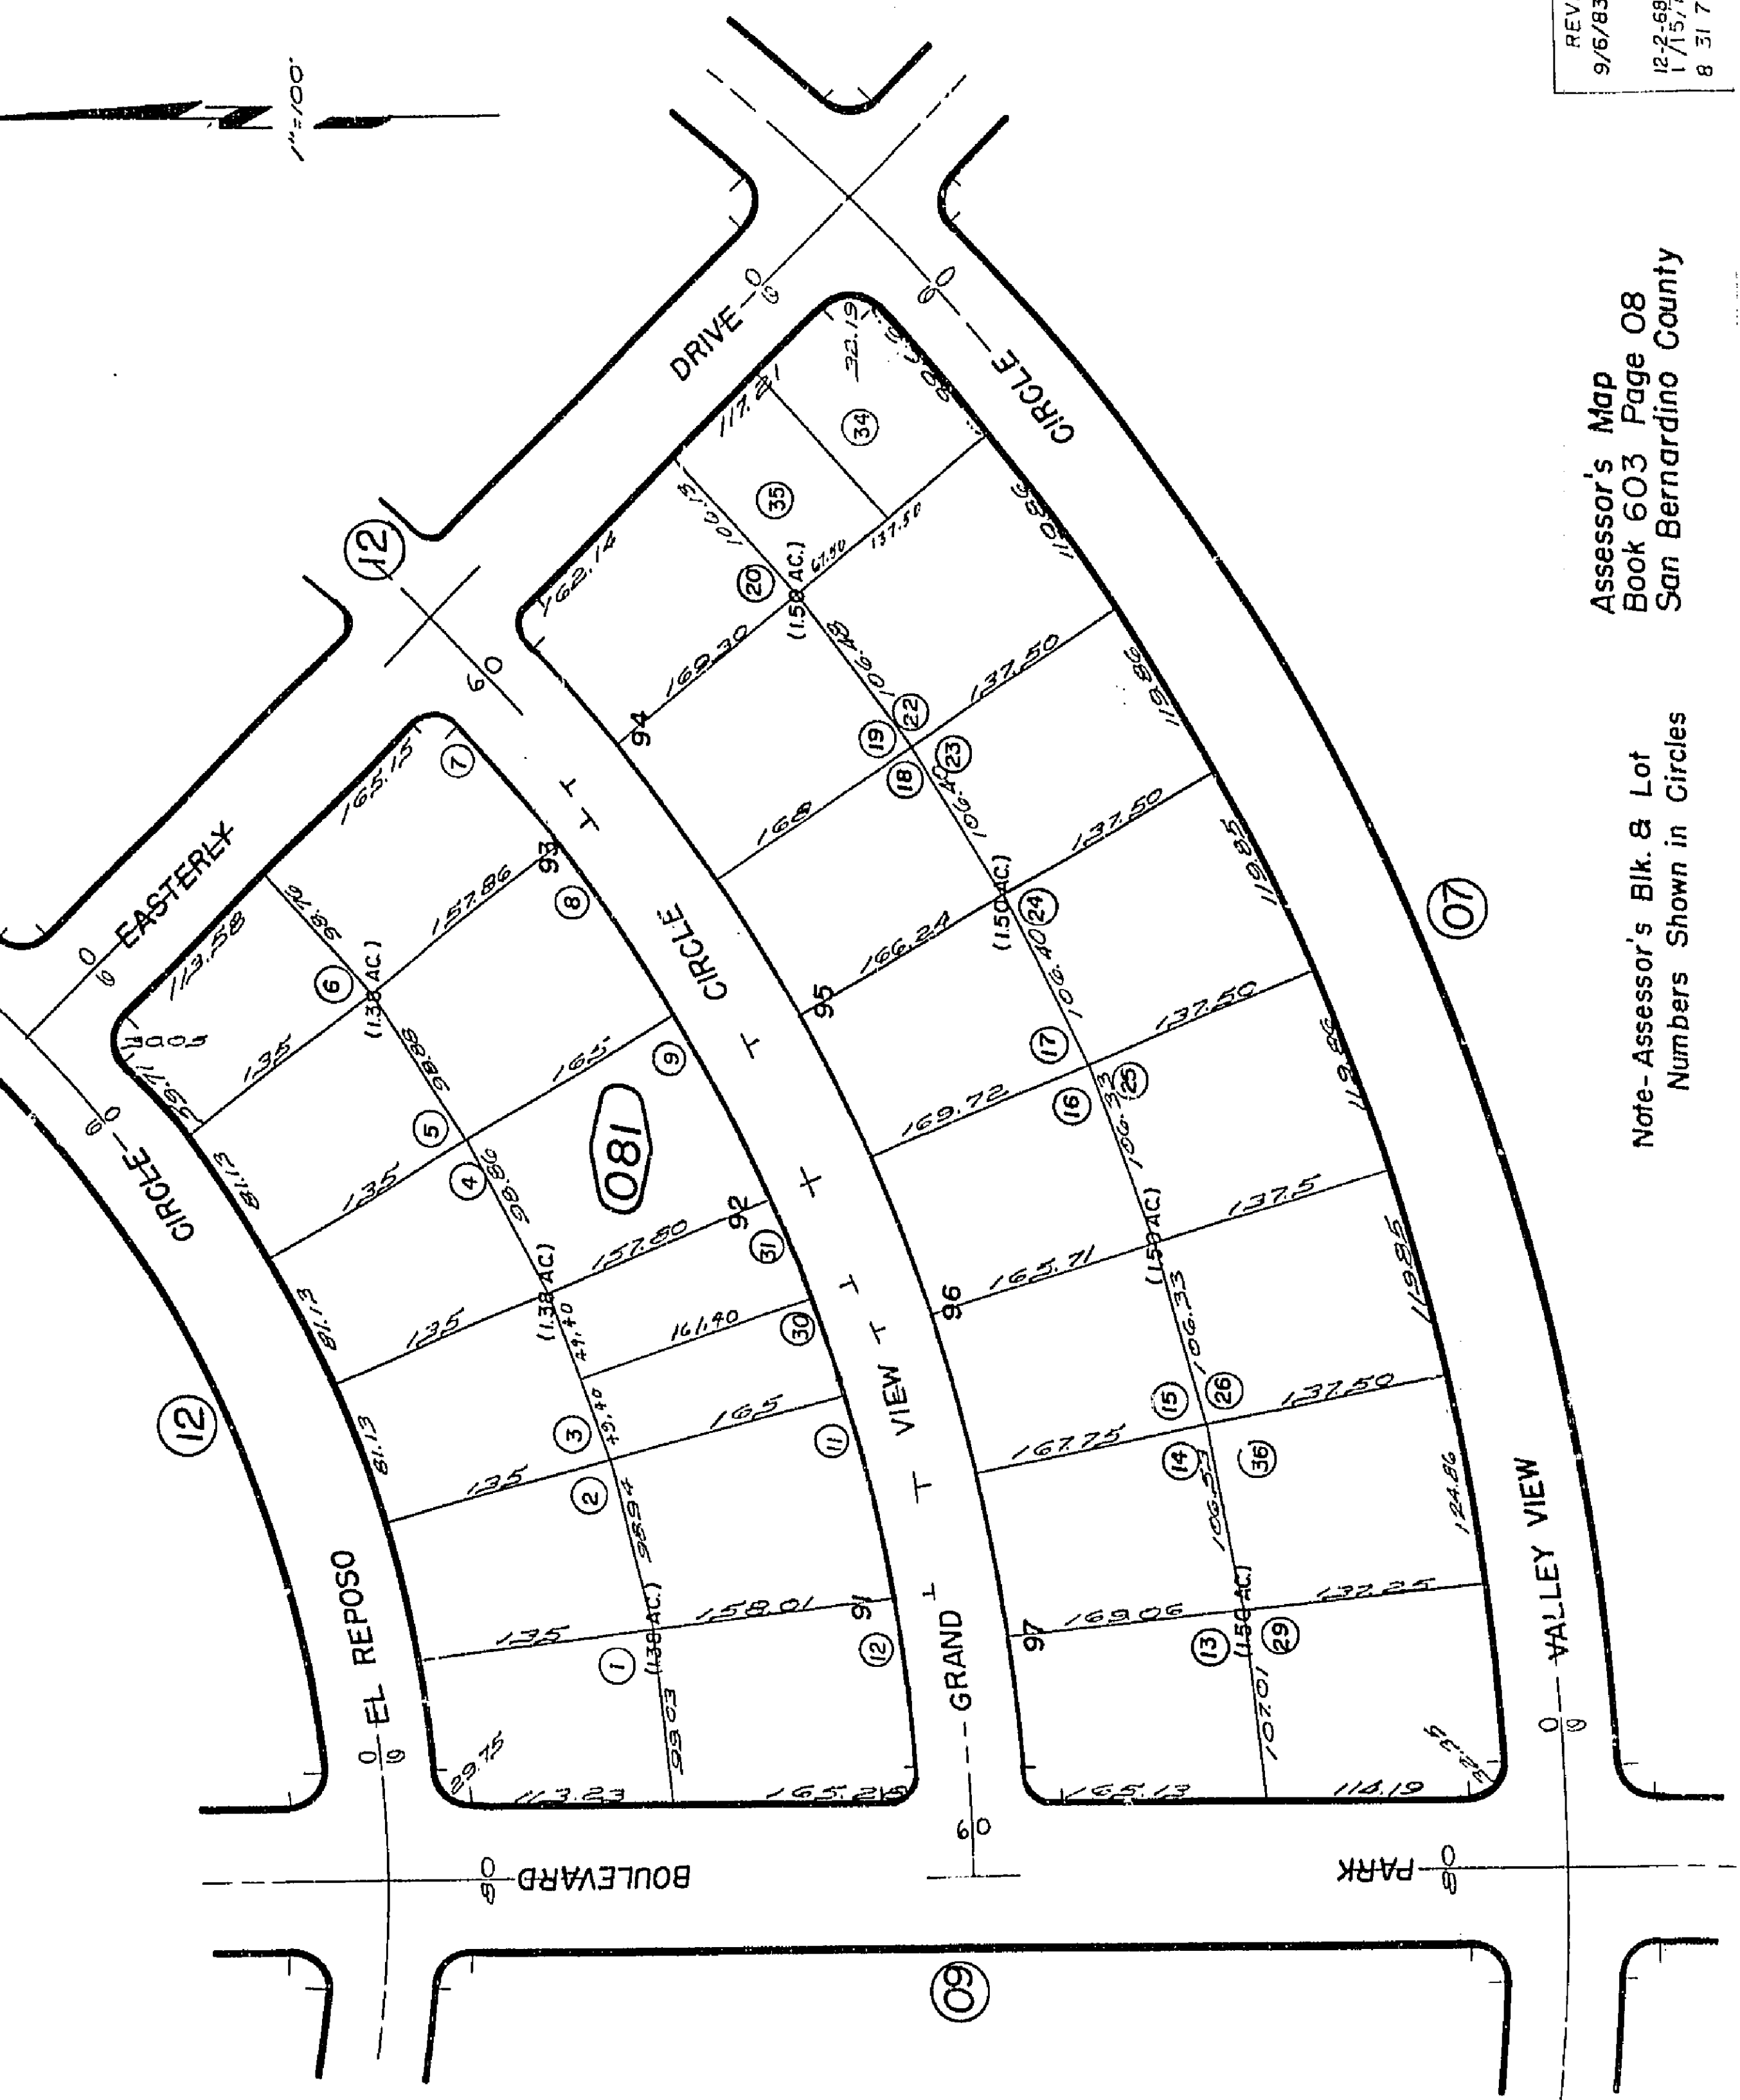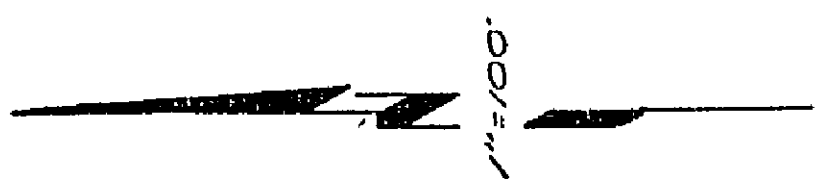


REVISED
9/6/83 AL
12-2-88 E.B.
1/15/71 C.A.
8 31 77 GH

Assessor's Map
Book 603 Page 08
San Bernardino County

Note- Assessor's Blk. & Lot
Numbers Shown in Circles

July 1960

THIS MAP SHOULD BE USED FOR REFERENCE PURPOSES ONLY. NO LIABILITY
IS ASSUMED FOR THE ACCURACY OF THE DATA SHOWN. PARCELS MAY NOT
COMPLY WITH LOCAL SUBDIVISION OR BUILDING ORDINANCES.

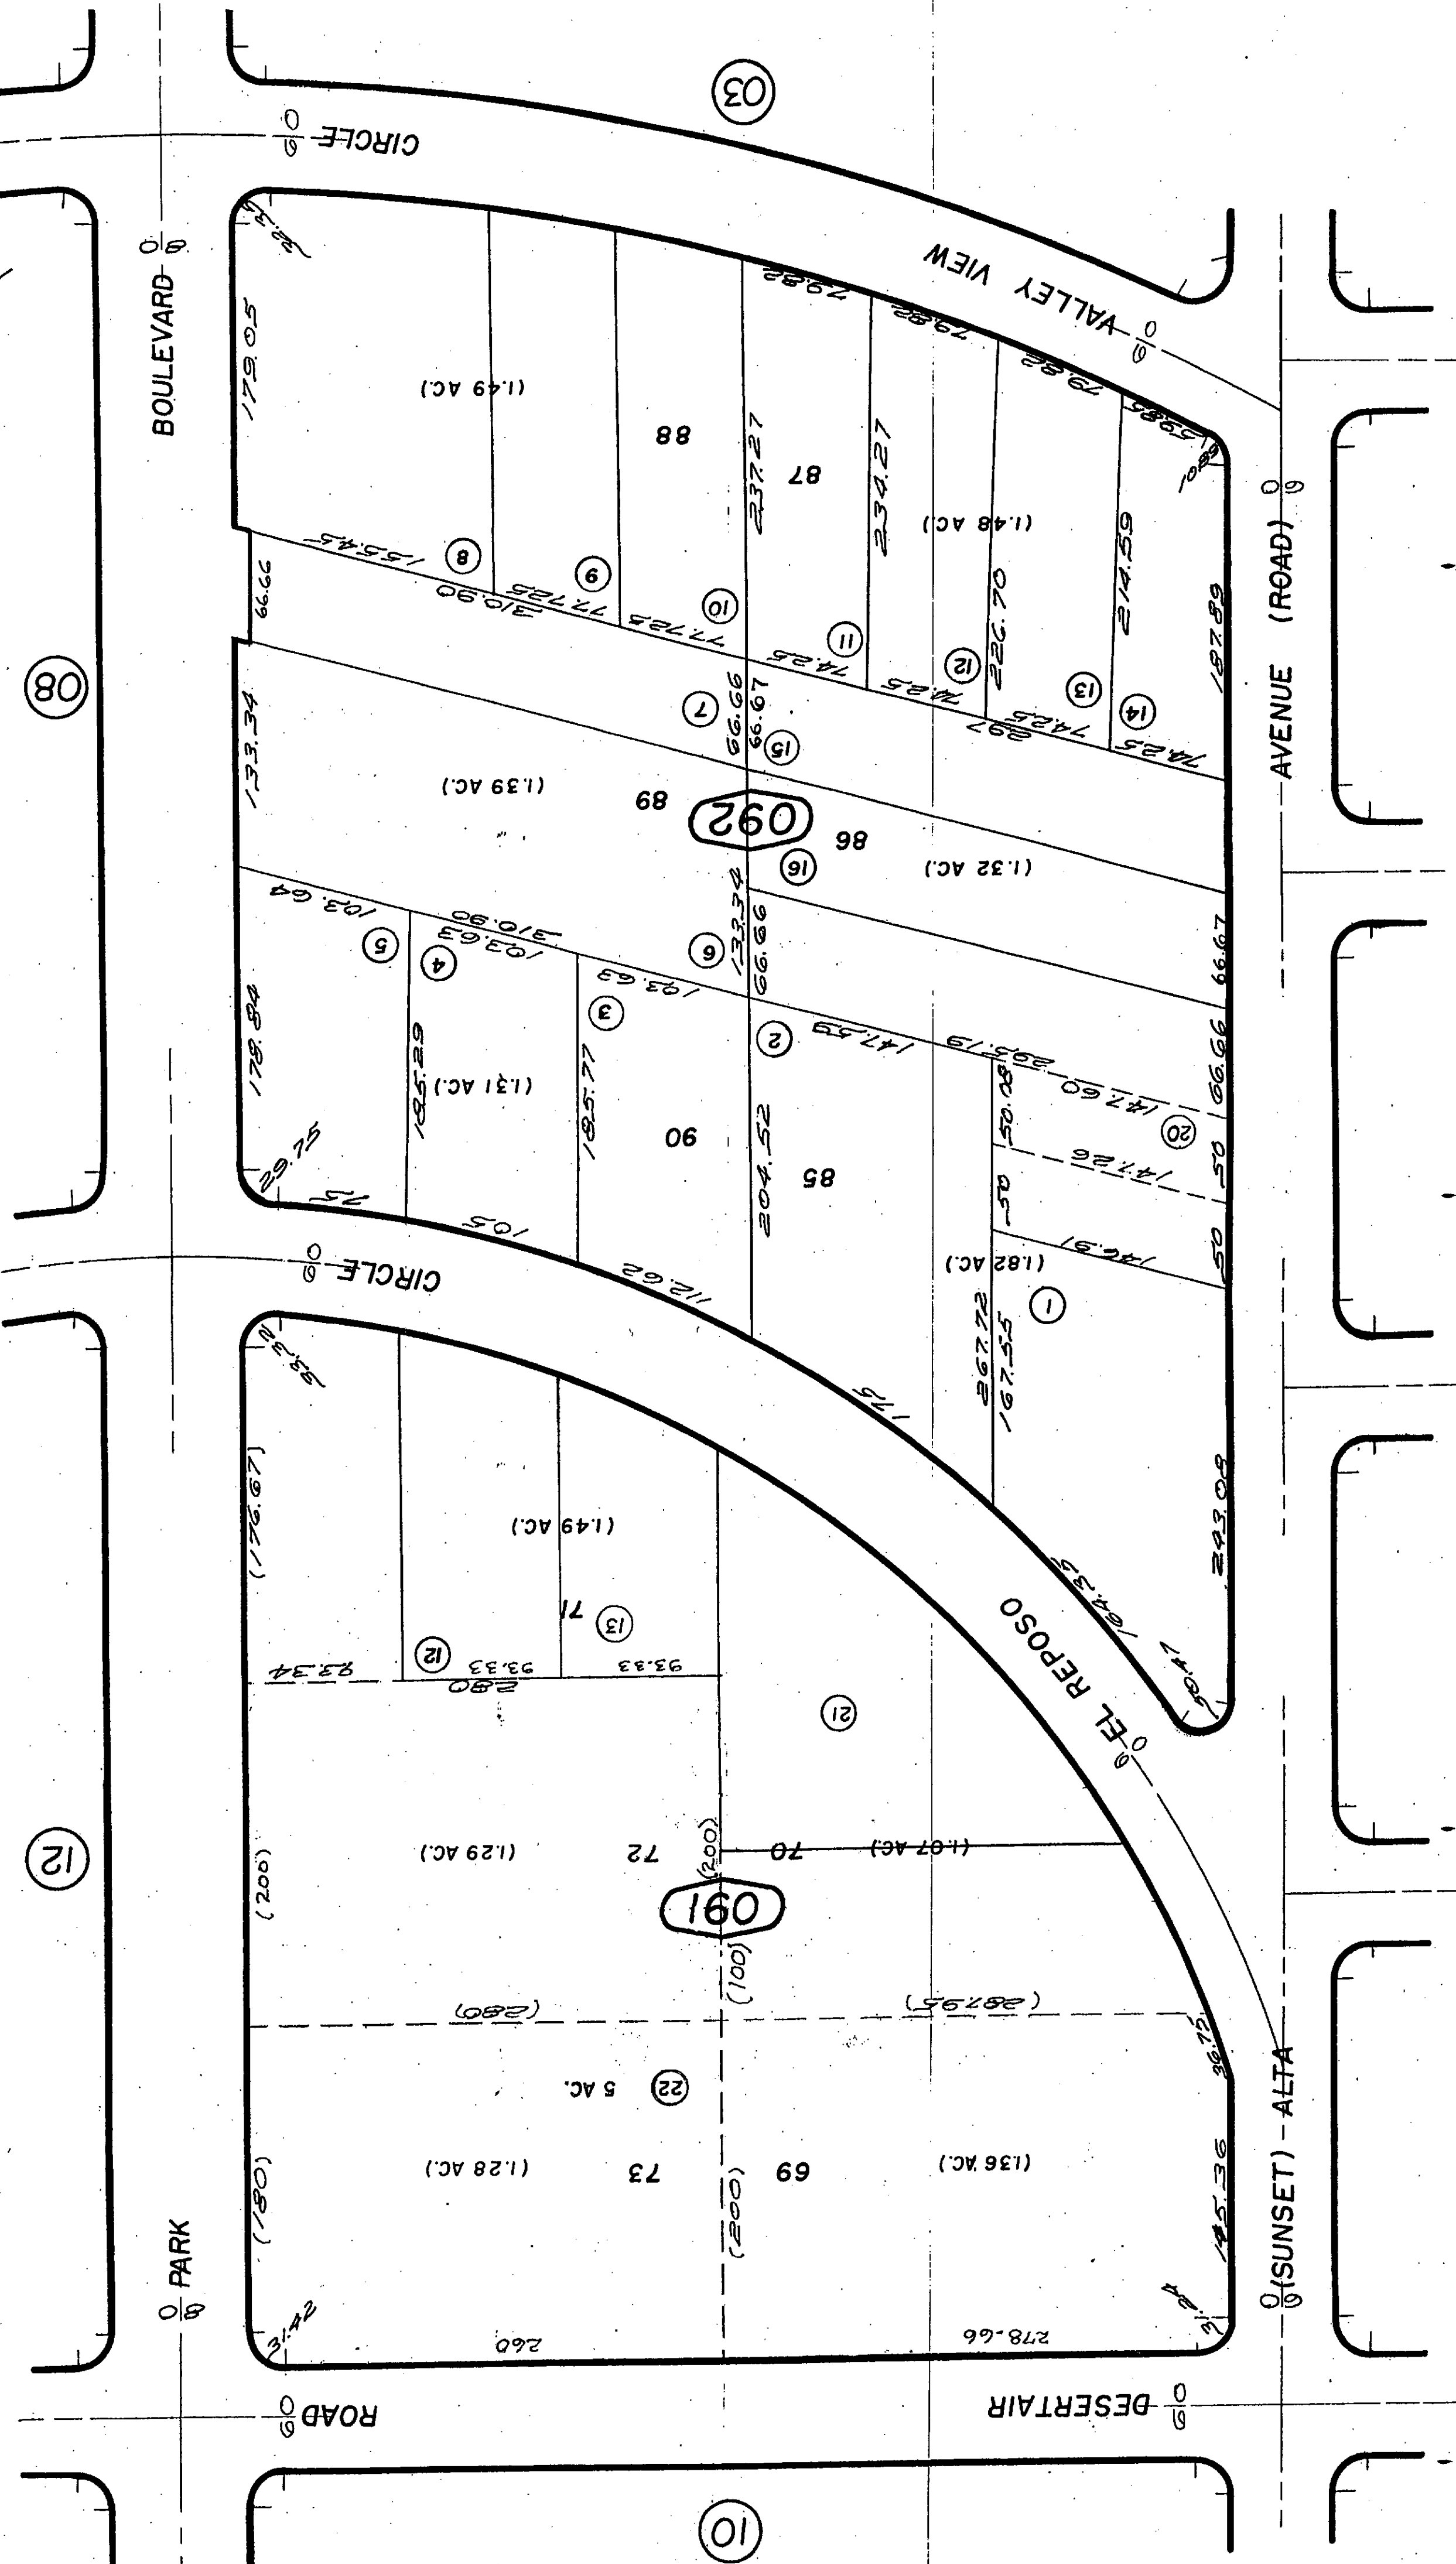

REVISED
11/19/68
2/8/71 RMI
12/7/00 KMP
7/19/01 LH

SEP 10 2001
Assessor's Map
Book 603 Page 09
San Bernardino County



Note-Assessor's Blk. & Lot
Numbers Shown in Circles

602/22

603-01

Morongo Unified
Tax Rate Area
94004

THIS MAP SHOULD BE USED FOR REFERENCE PURPOSES ONLY. NO LIABILITY
IS ASSUMED FOR THE ACCURACY OF THE DATA SHOWN. PARCELS MAY NOT
COMPLY WITH LOCAL SUBDIVISION OR BUILDING ORDINANCES.

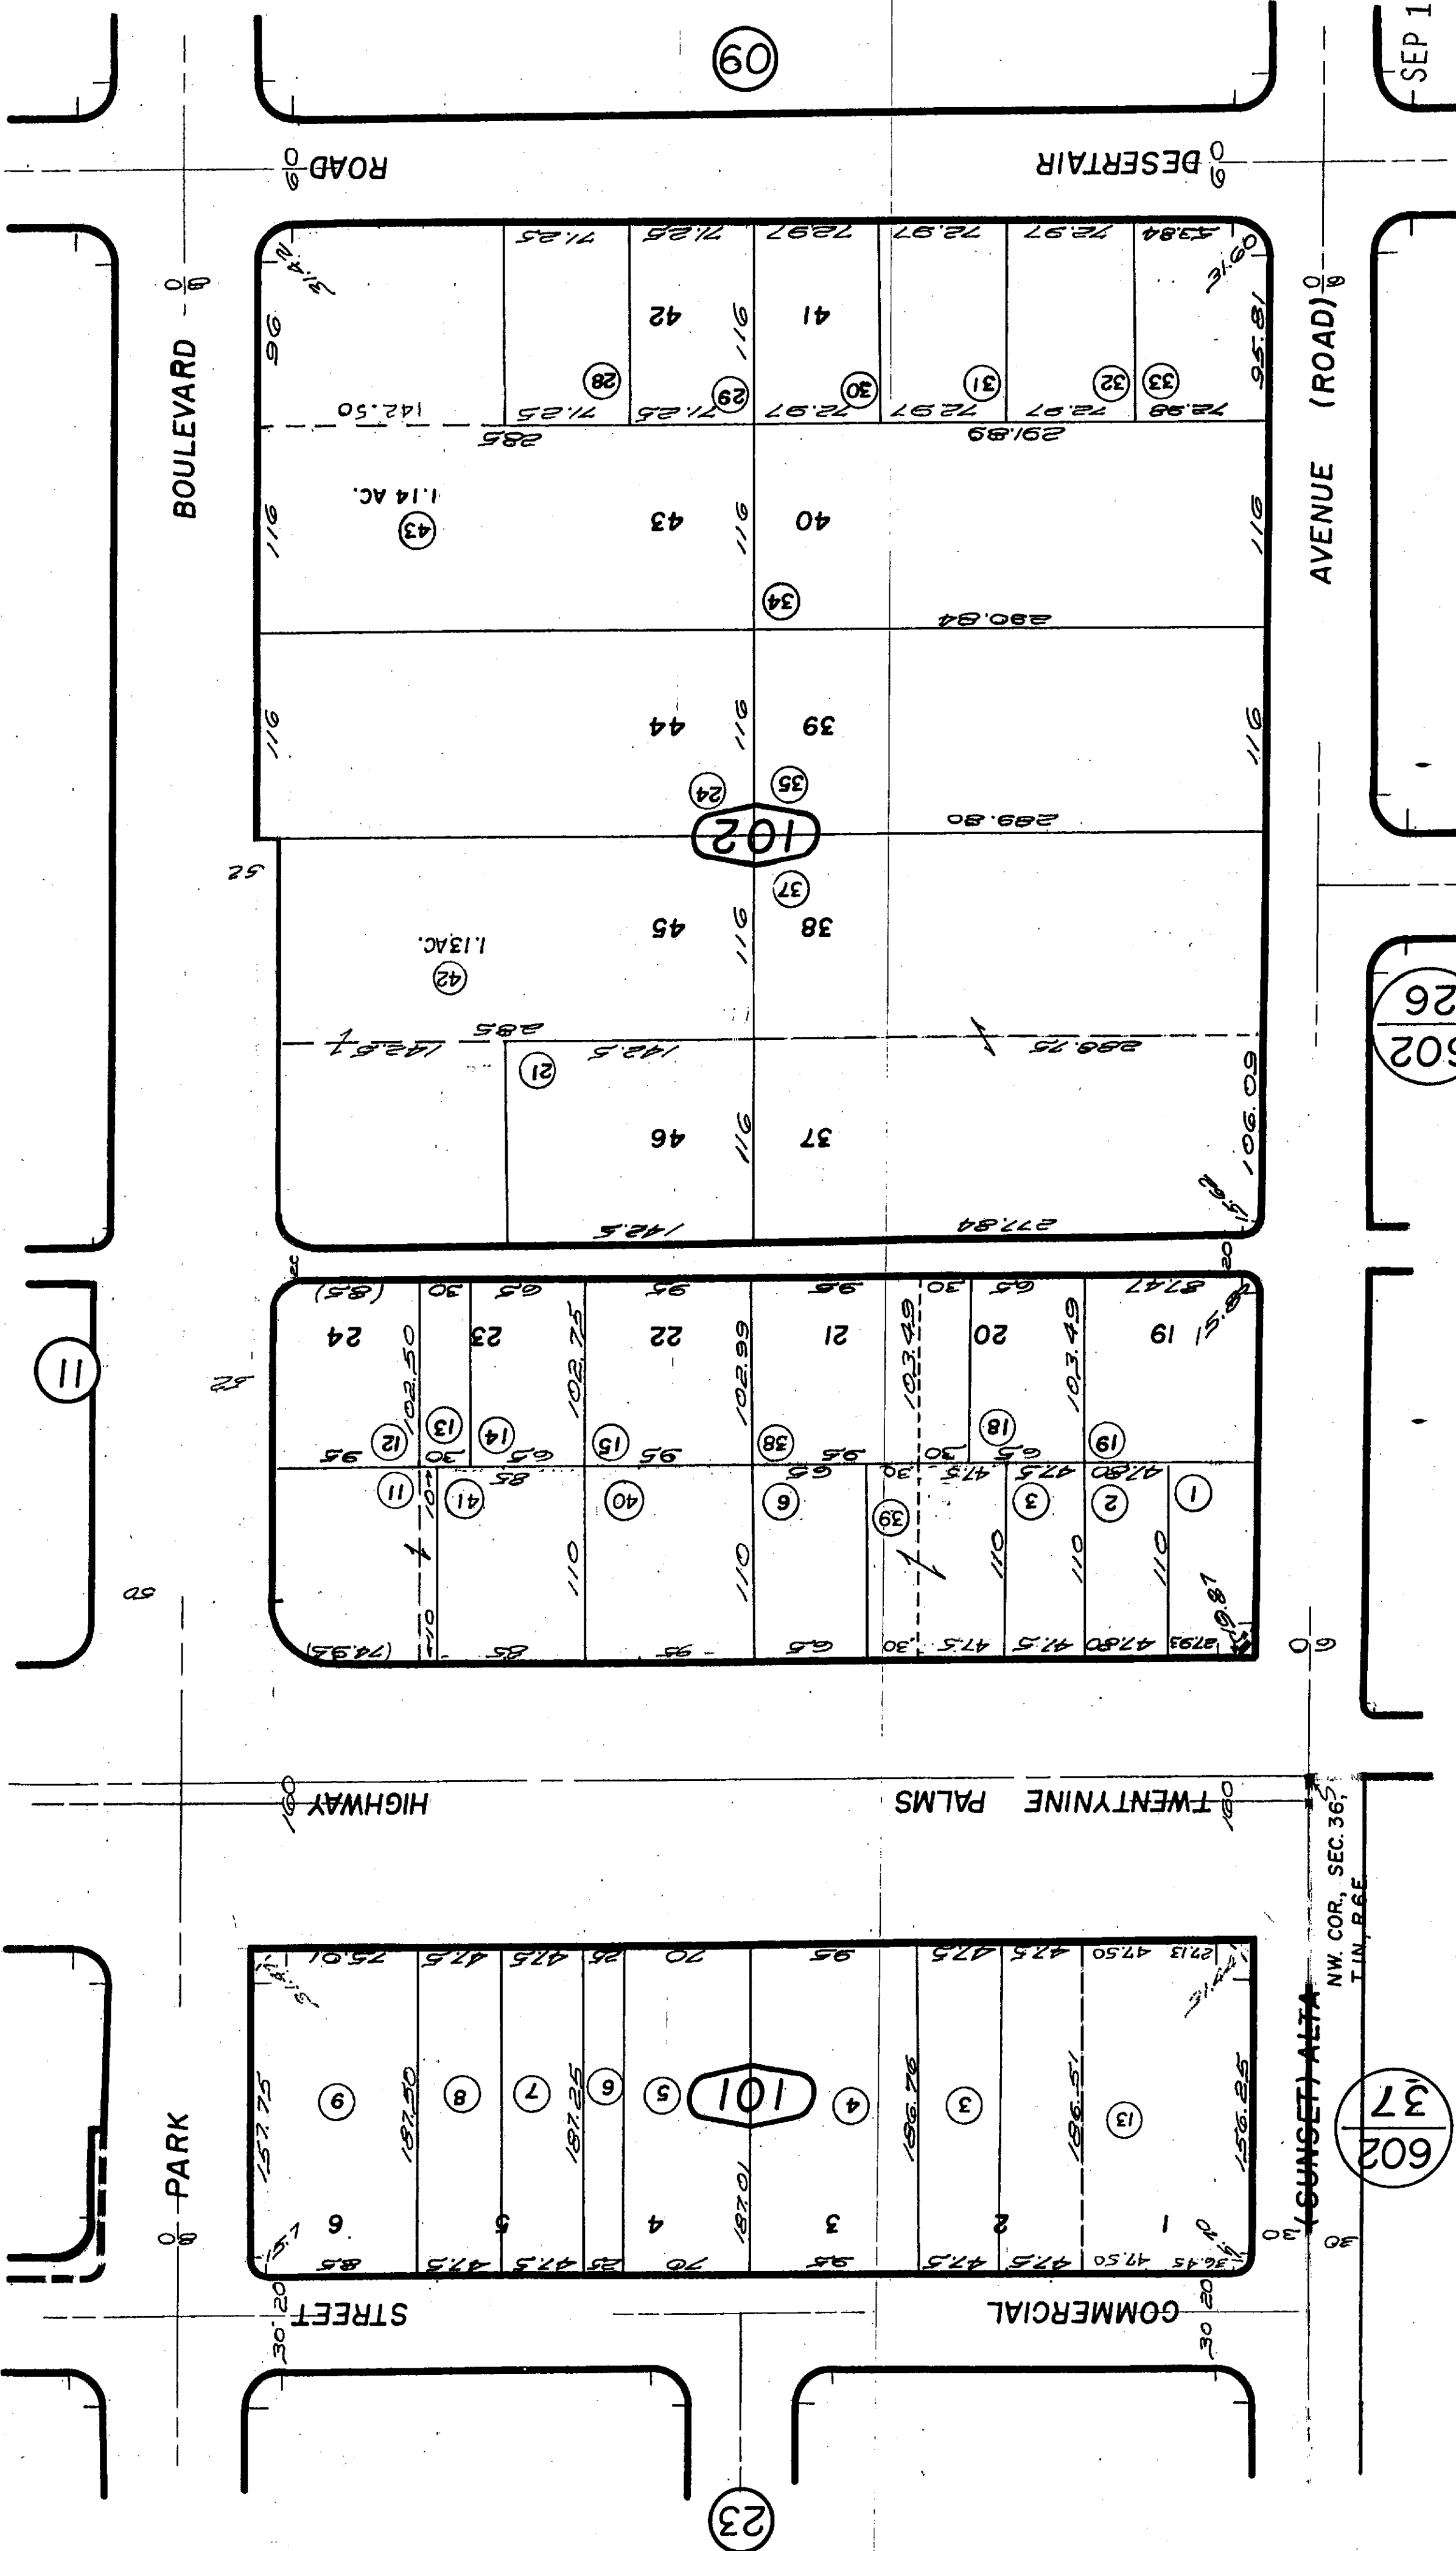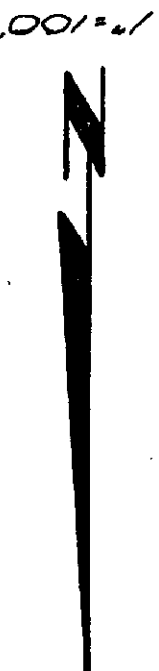

SEP 10 2001

REVISED
4/4/97 CC
7/19/01 LH

Assessor's Map
Book 603 Page 10
San Bernardino County

Note- Assessor's Blk. & Lot
Numbers Shown in Circles

602
26

602
37

23

COMPLY WITH LOCAL SUBDIVISION OR BUILDING ORDINANCES



1853


REVISED
11/11/66
11/19/68
10/8/69 G.H.
10-24-69 E.B.
11/16/70 M.H.

Assessor's Map
Book 603 Page 11
San Bernardino County

Note-Assessor's Blk. & Lot
Numbers Shown in Circles

Parcel Map No. 250, P.M. 2/55

Aug. 1960

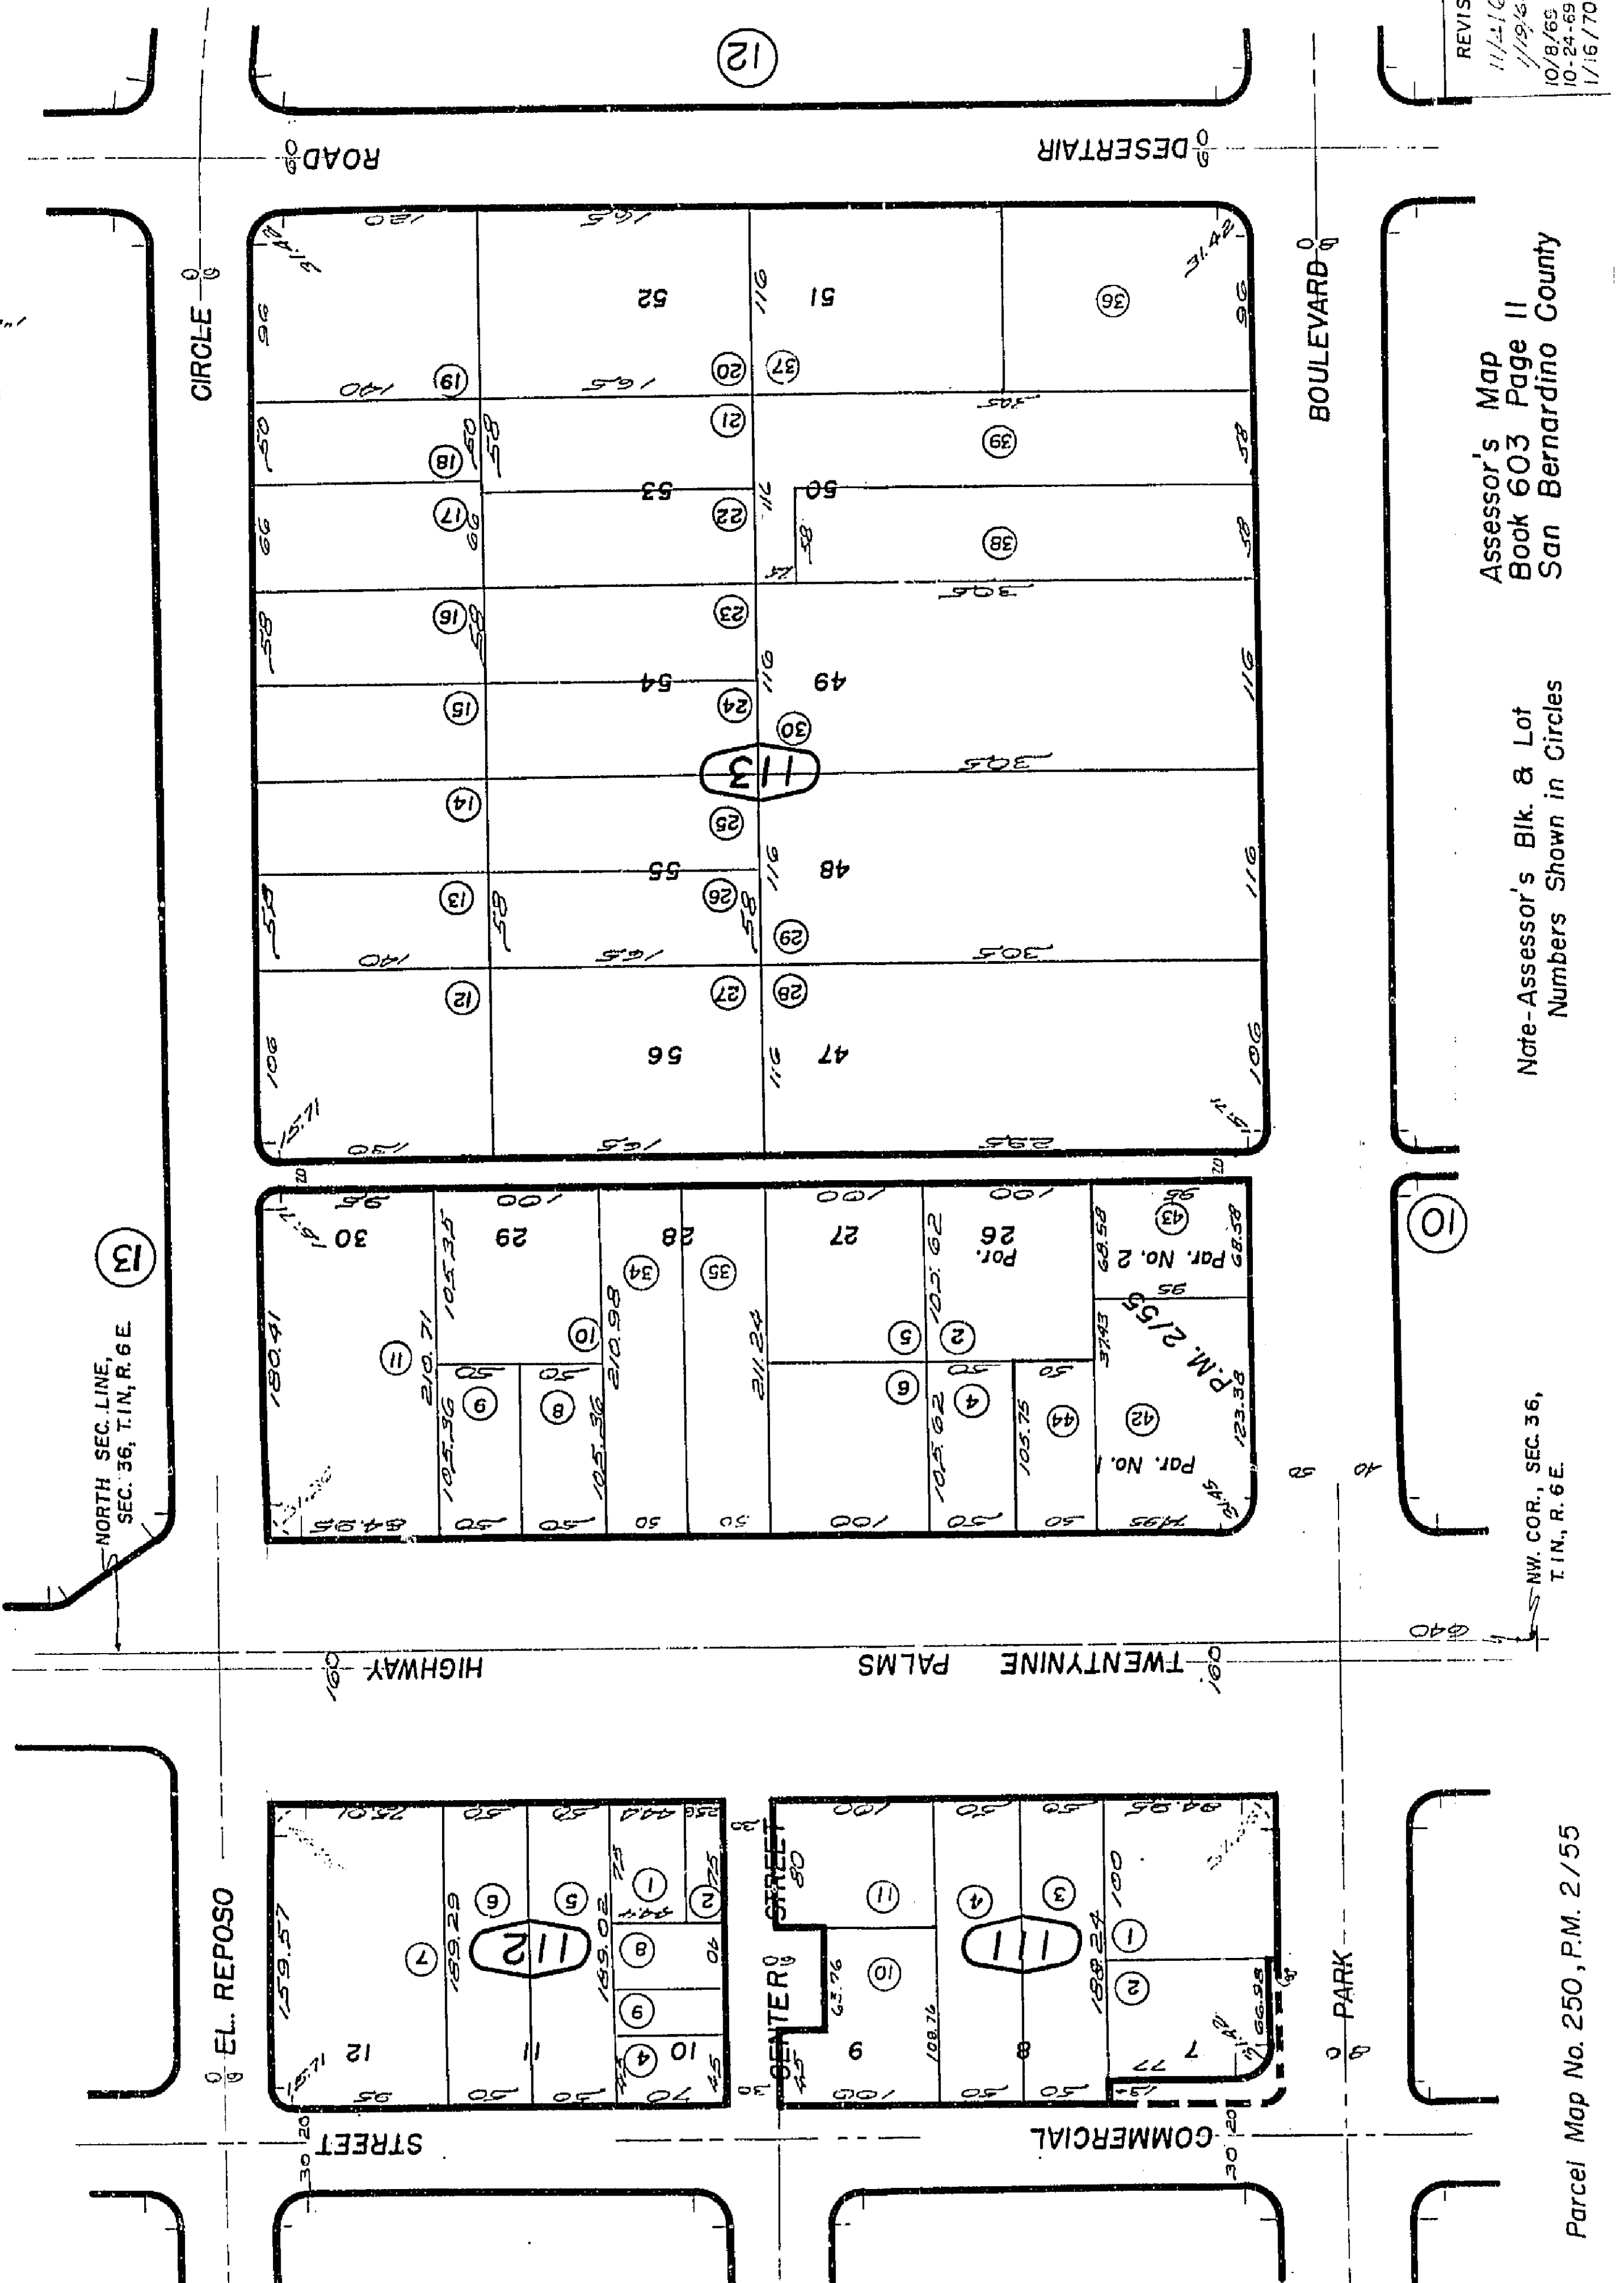




THIS MAP SHOULD BE USED FOR REFERENCE PURPOSES ONLY. NO LIABILITY IS ASSUMED FOR THE ACCURACY OF THE INFORMATION SHOWN HEREON. IT DOES NOT COMPLY WITH LOCAL SUBDIVISION OR BUILDING ORDINANCES.

Morongo Unified
Tax Rate Area
94004

603-12

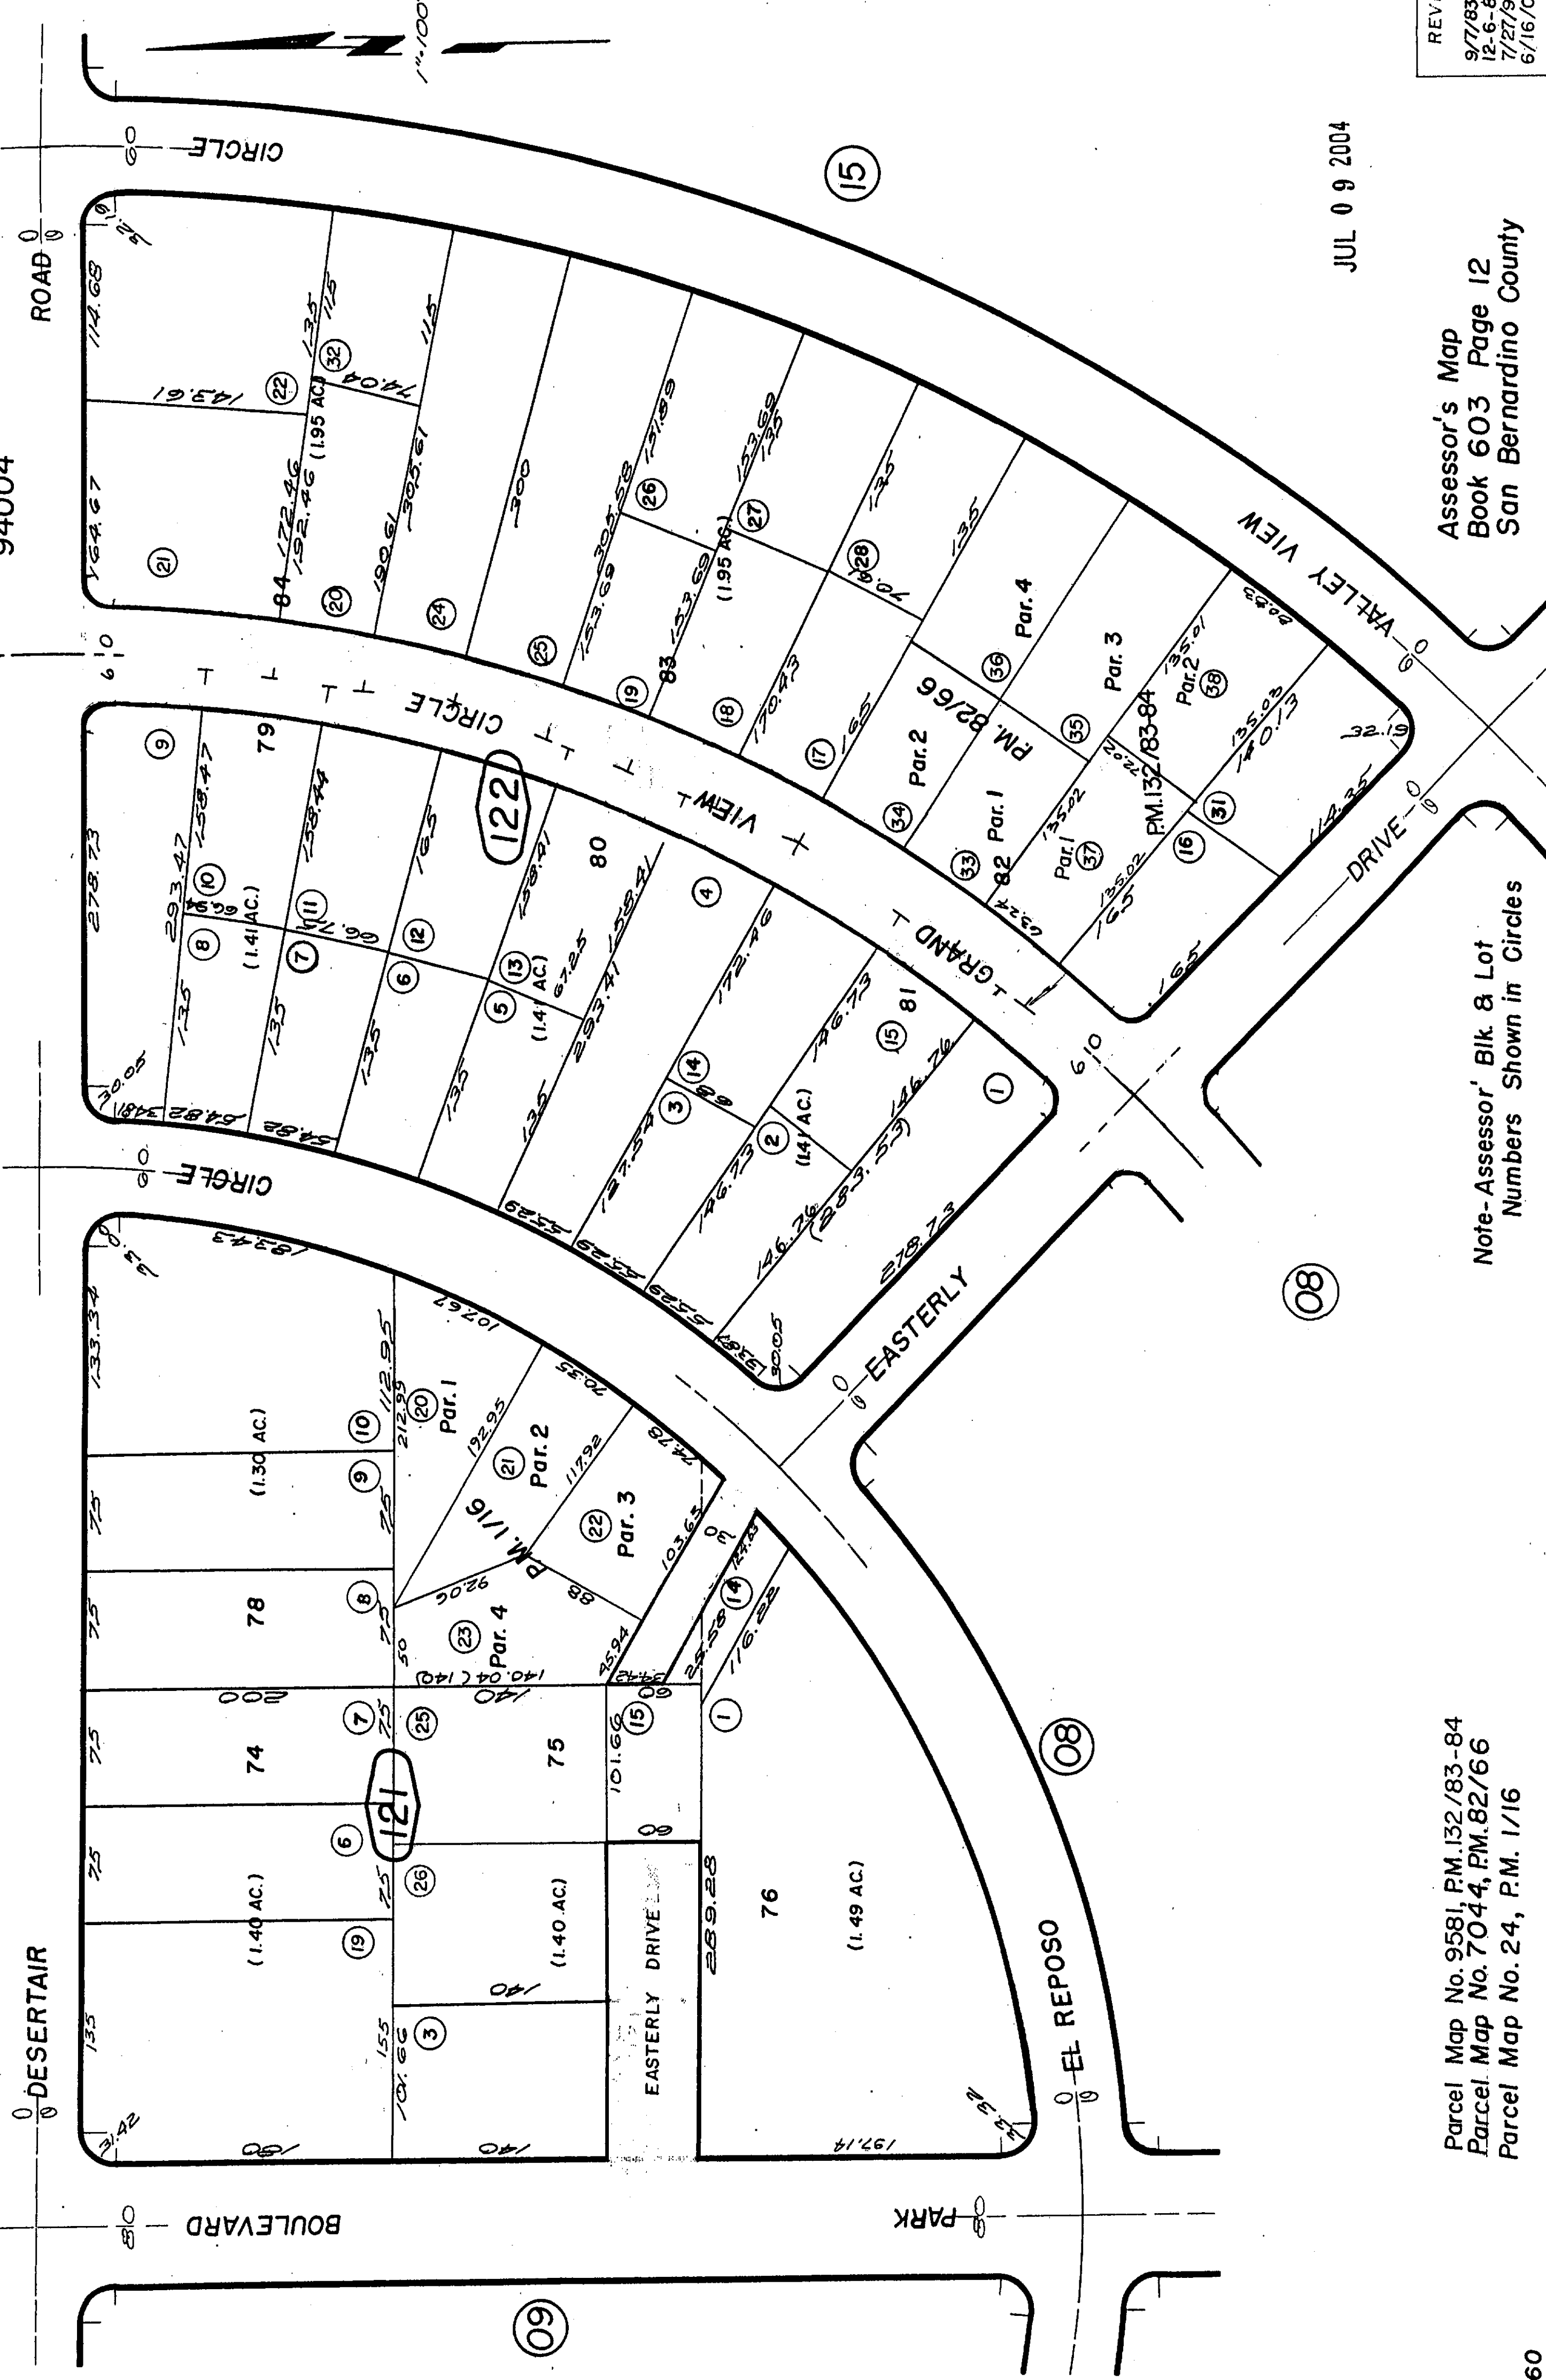

JUL 09 2004

REVISED
9/7/83
12-6-88
7/27/94 AGS
6/16/04 GW

Assessor's Map
Book 603 Page 12
San Bernardino County

Parcel Map No. 9581, P.M. 132/83-84
Parcel Map No. 7044, P.M. 82/66
Parcel Map No. 24, P.M. 1/16

Note-Assessor' Blk & Lot
Numbers Shown in Circles


Aug. 1960



THIS MAP SHOULD BE USED FOR REFERENCE PURPOSES ONLY. NO LIABILITY IS ASSUMED FOR THE ACCURACY OF THE DATA SHOWN. PARCELS MAY NOT COMPLY WITH LOCAL SUBDIVISION BUILDING ORDINANCES.

Morongo Unified
Tax Rate Area
94004

603-13

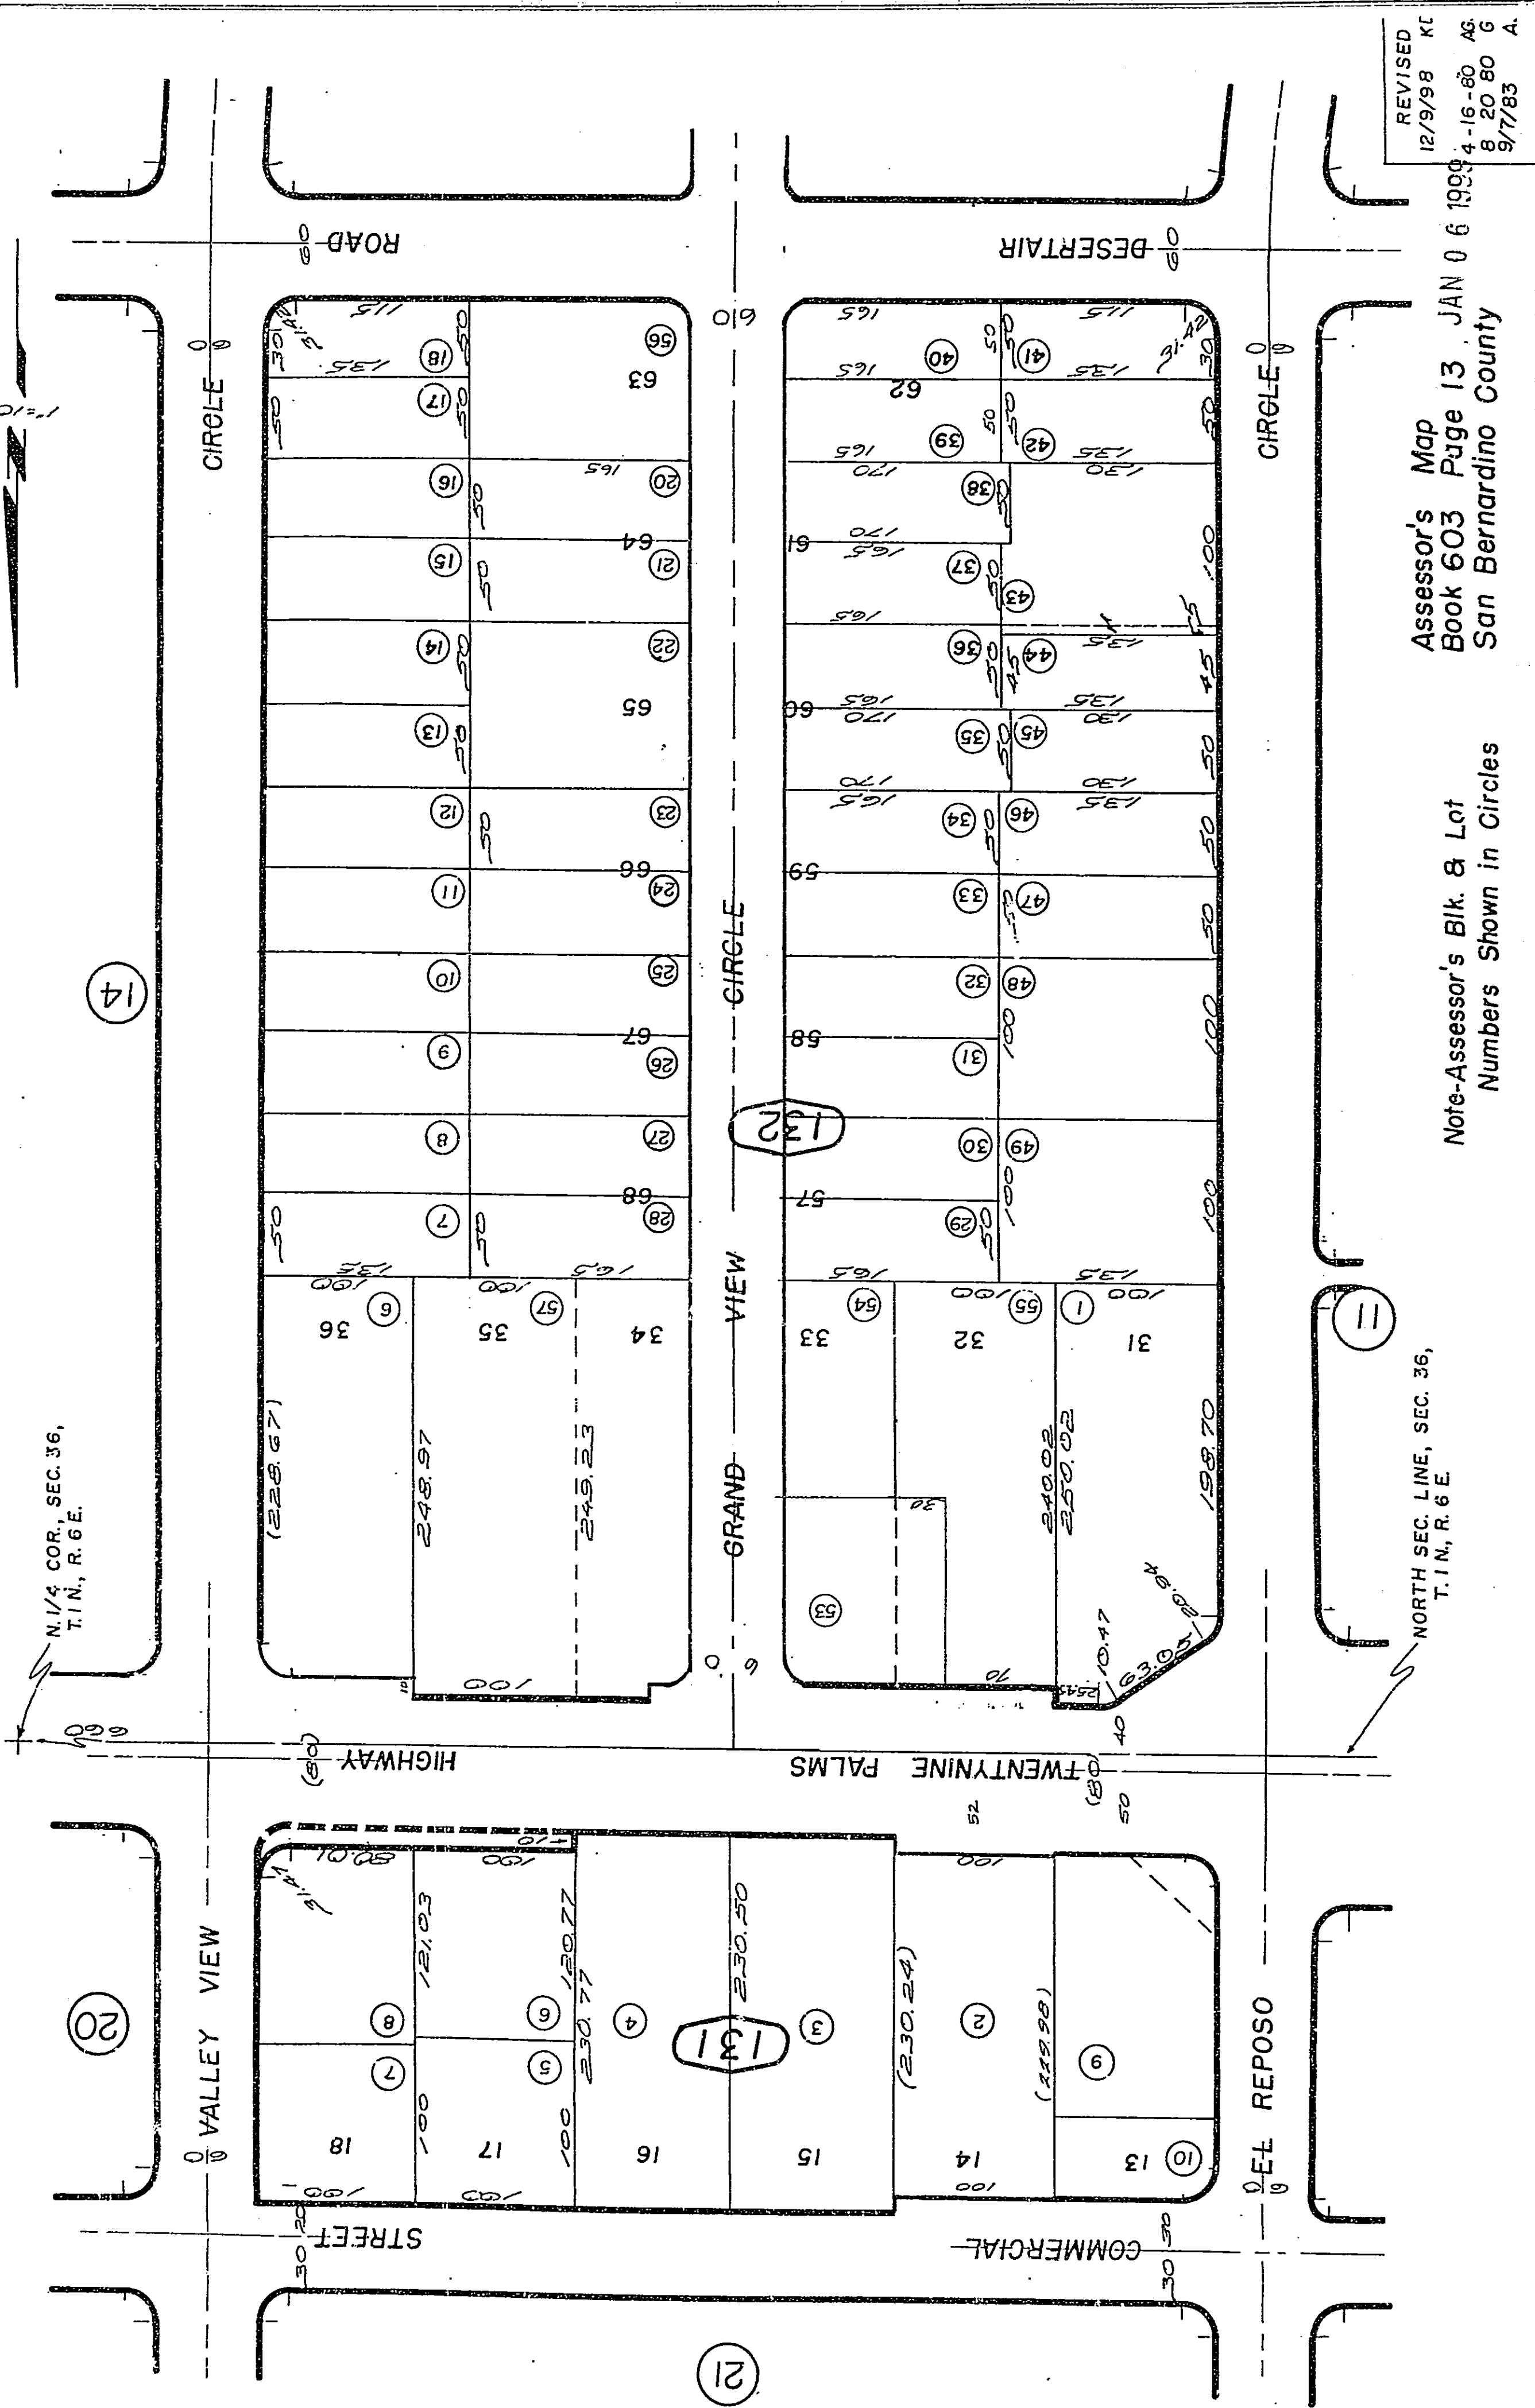


REVISED
12/9/98 KC
4-16-80 AG
8-20-80 G
9/7/83 A

Assessor's Map
Book 603 Page 13 JAN 06 1999
San Bernardino County

Note-Assessor's Blk. & Lot
Numbers Shown in Circles

Aug. 1960

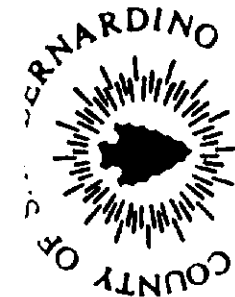

Por Tract No. 2738, M.B. 38/78-80





Morongo Unified
Tax Code Area
94004

603-14

(20) THIS MAP SHOULD BE USED FOR REFERENCE ONLY. NO LIABILITY IS ASSUMED FOR THE ACCURACY OF THE DATA SHOWN. PARCELS MAY NOT COMPLY WITH LOCAL ORDINANCES.

HIGHWAY

TWENTYNINE PALMVIEW

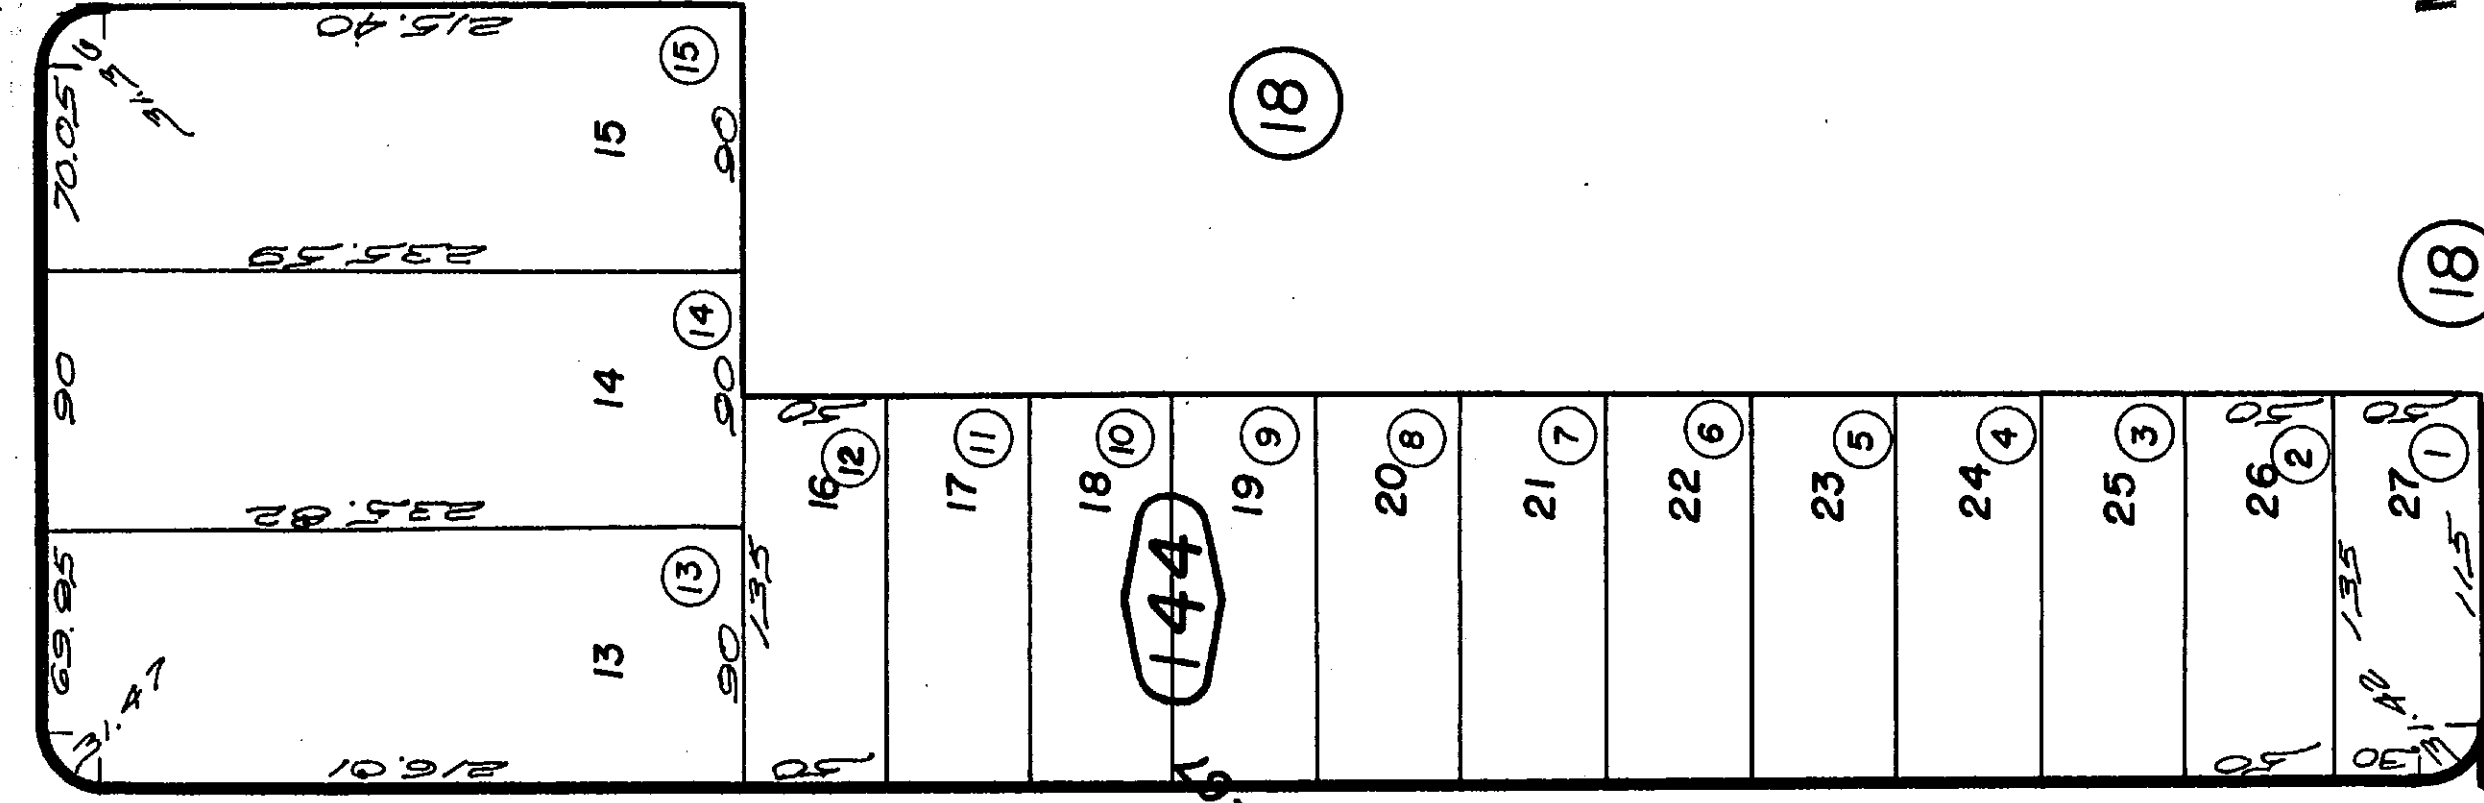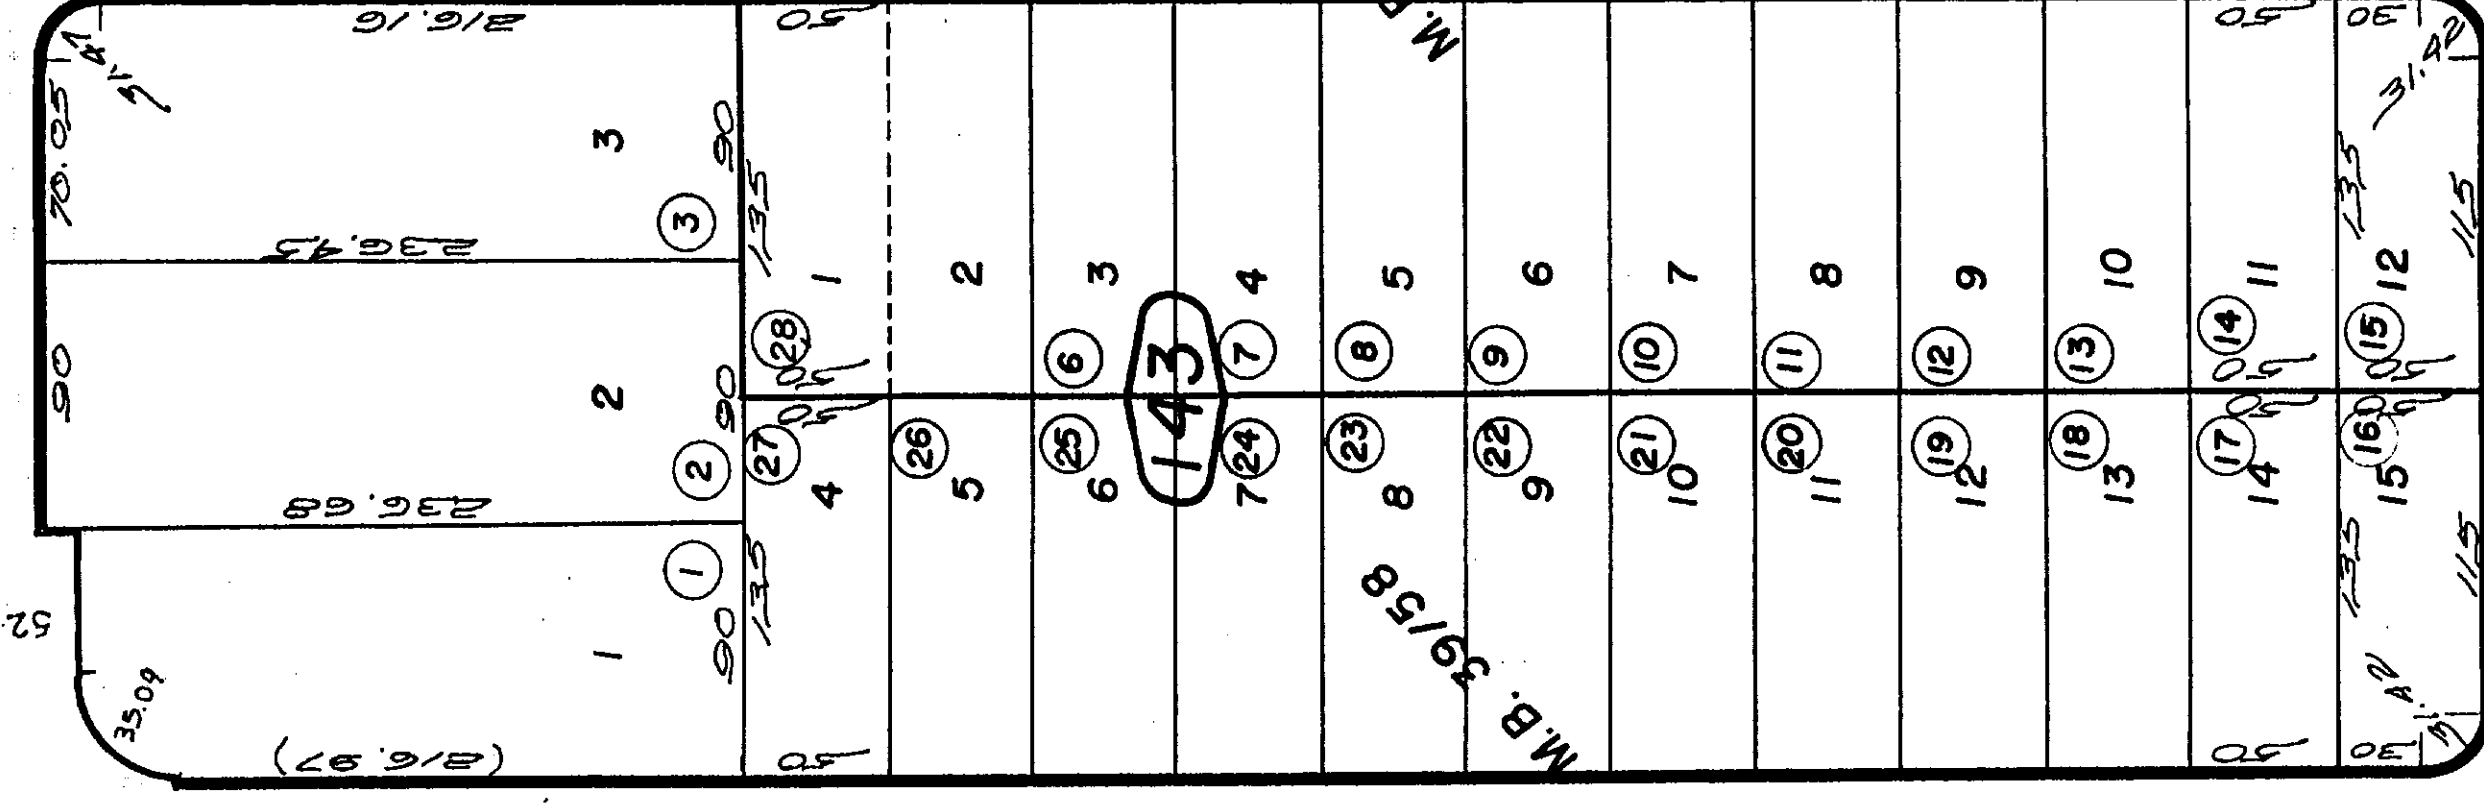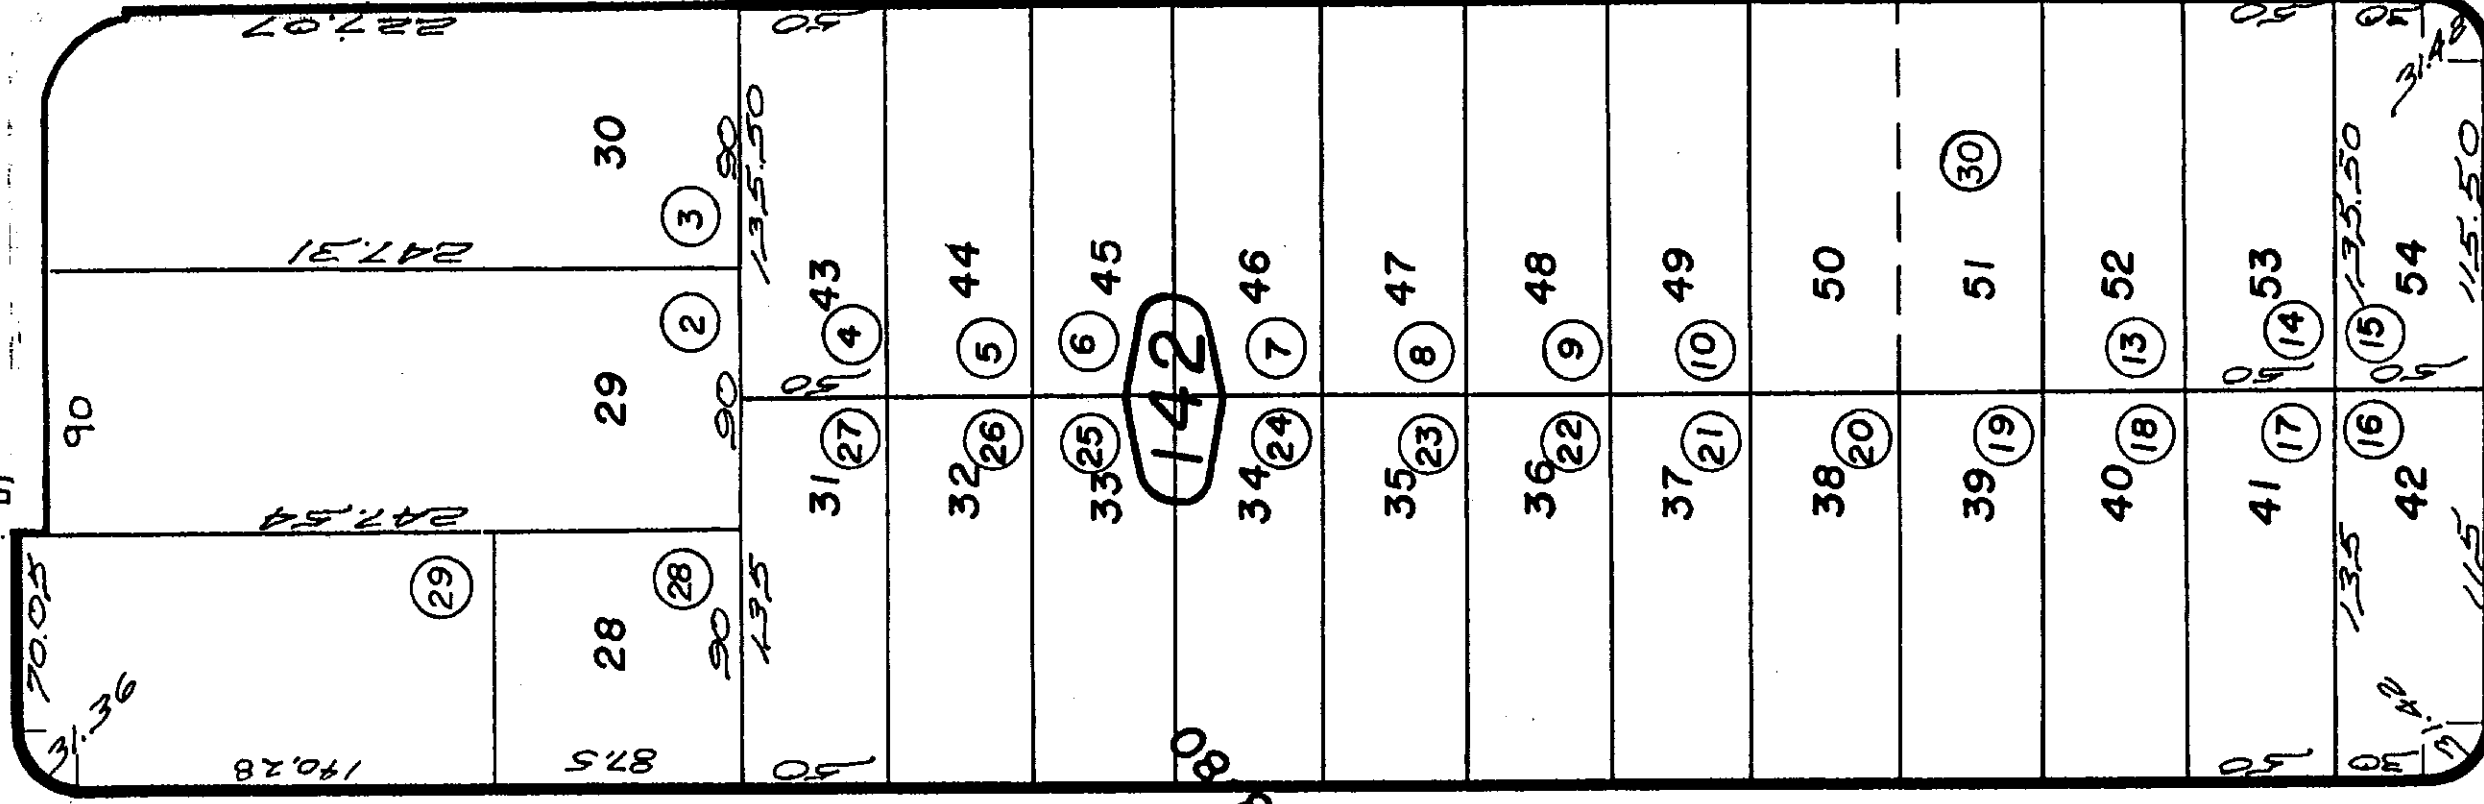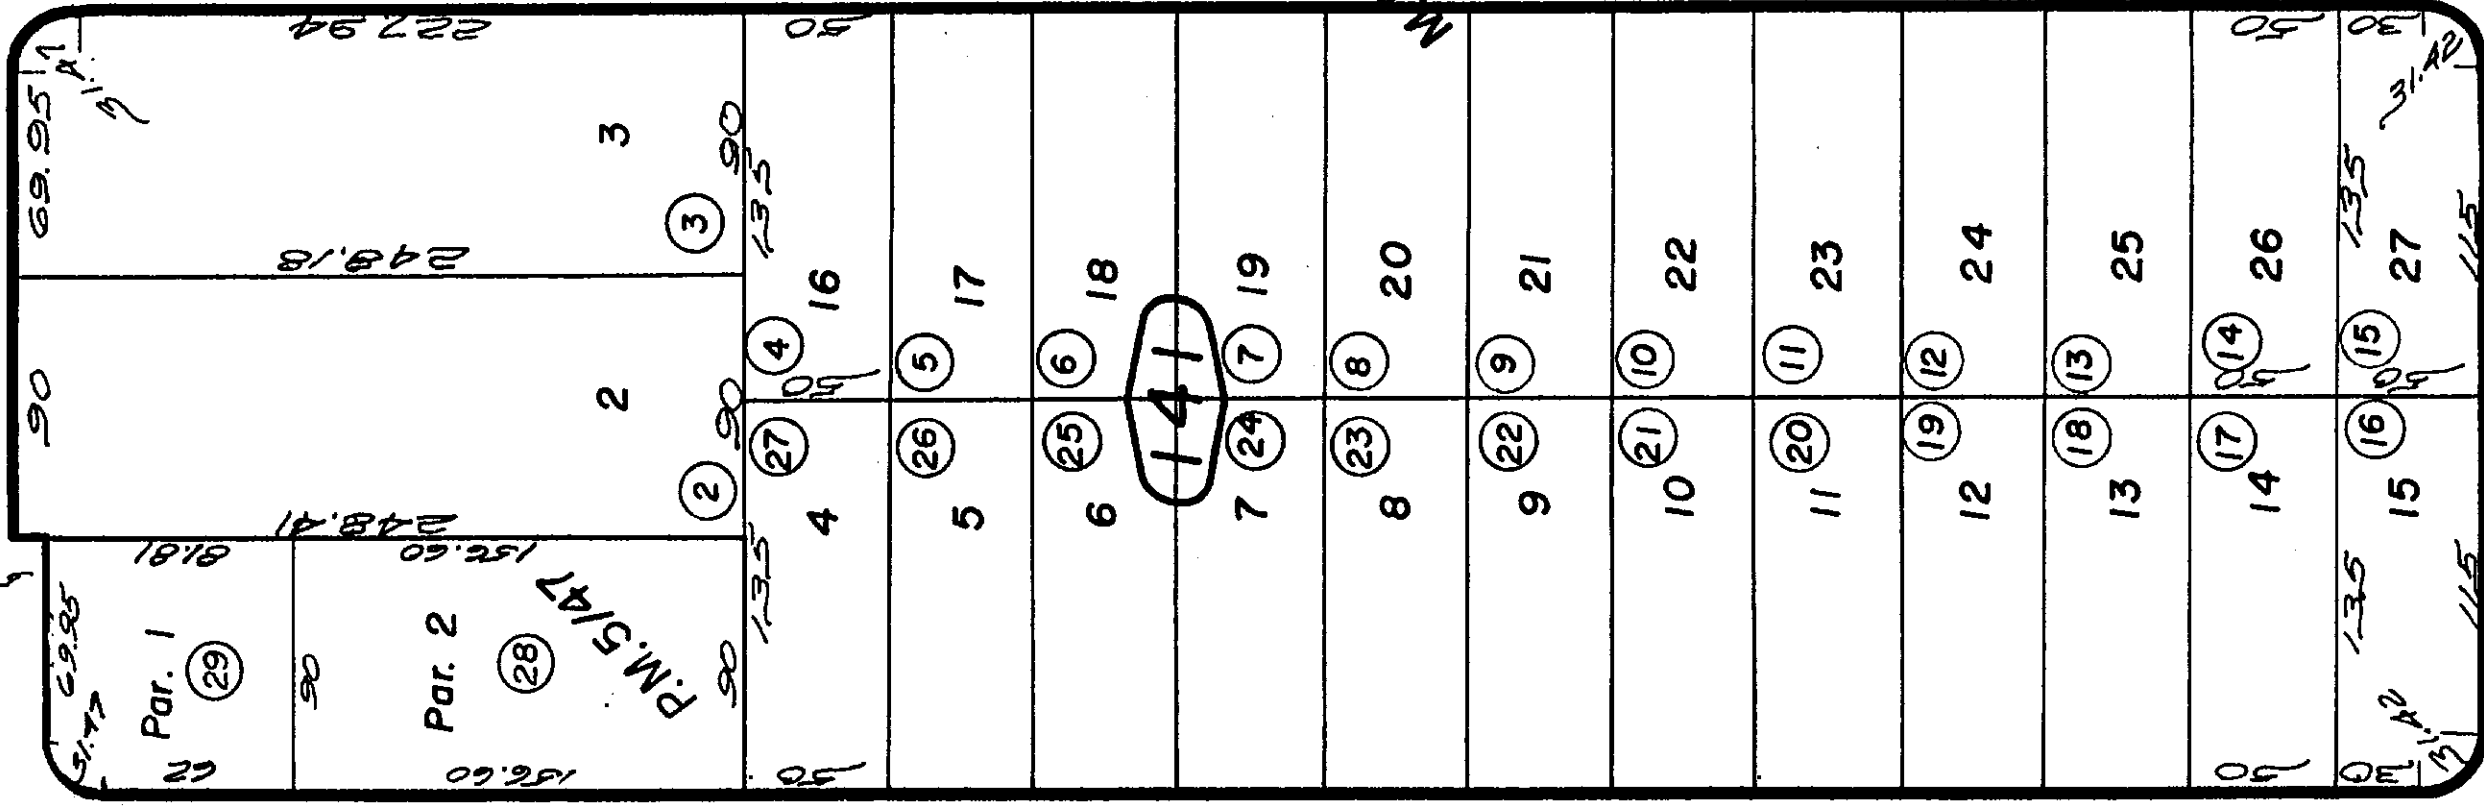

MAR 06 2001

REVISED
2/12/88 C
11/29/00 G
1/9/01 G
R 3 77 G

Assessor's Map
Book 603 Page 14
San Bernardino County

Aug. 1960



THIS MAP SHOULD BE USED FOR REFERENCE PURPOSES ONLY. NO LIABILITY IS ASSUMED FOR THE ACCURACY OF THE DATA SHOWN. PARCELS MAY NOT COMPLY WITH LOCAL SUBDIVISION OR BUILDING ORDINANCES.

Morongo Unified
Tax Code Area
94004

603-15

1853

(16)

CIRCLE

SUMBURST
ROAD

M.B. 38/78-80

CIRCLE

(17)

MOUNTAIN VIEW

(14)

EASTERLY

DESERT AIR

VALLEY VIEW

CIRCLE

(12)

REVISED	PE	RR
1/3/85	RM	GH
9/8/87		
11/6/75		
8 17 75		

Assessor's Map
Book 603 Page 15
San Bernardino County

Note-Assessor's Blk. & Lot
Numbers Shown in Circles

Parcel Map No. 8660, P.M. 92/38
Parcel Map No. 8886, P.M. 91/76,77

July 1960





1853

THIS MAP SHOULD BE USED FOR REFERENCE PURPOSES ONLY. NO LIABILITY IS ASSUMED FOR THE ACCURACY OF THE INFORMATION. PARCELS MAY NOT BE SHOWN TO SCALE.

Marongo Unified
Tax Code Area
9404

603-16

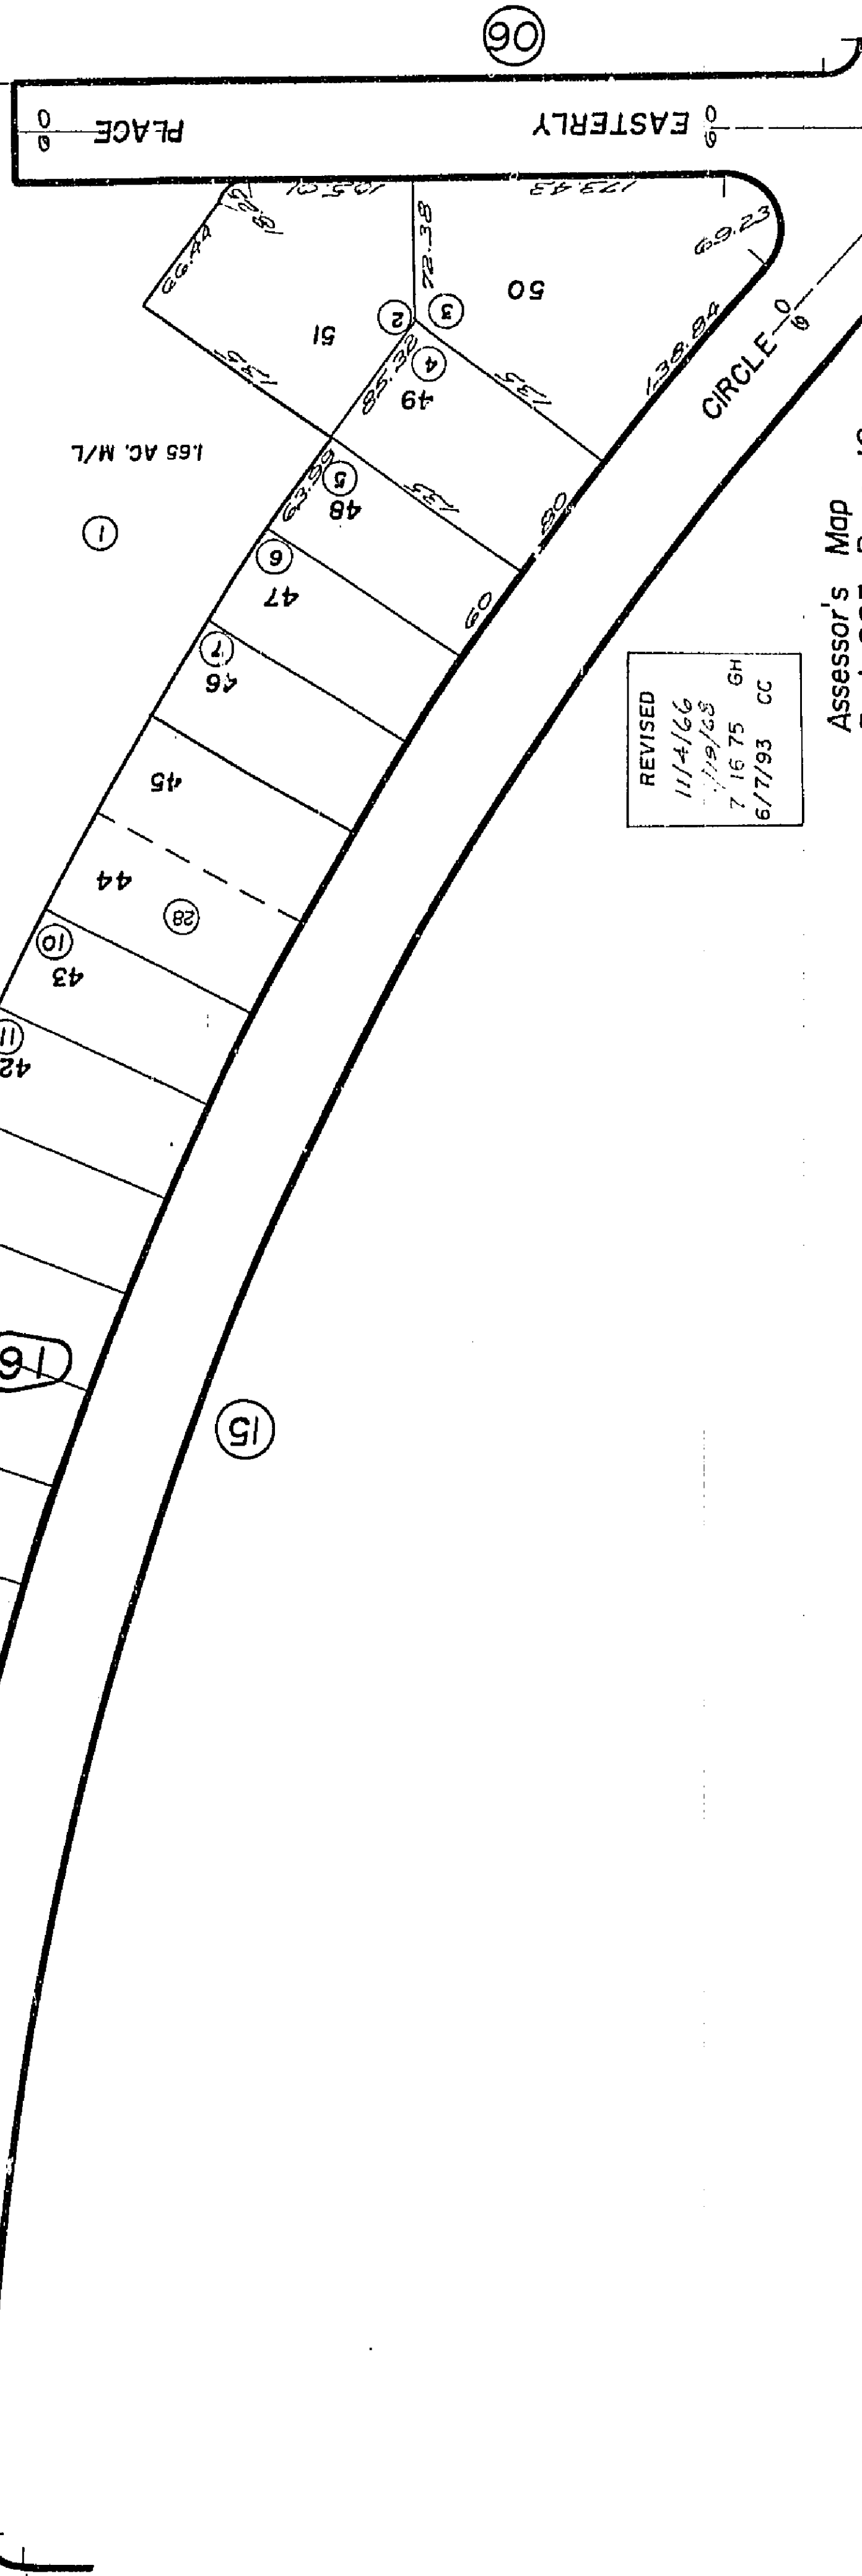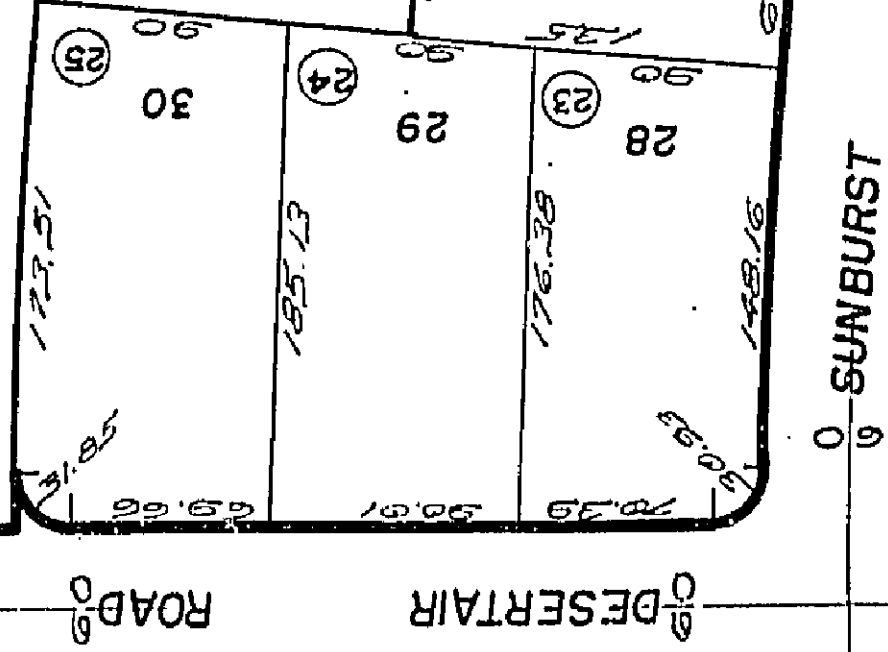

REVISED		
11/4/66	GH	CC
7/19/68	GH	CC
7/16/75	GH	CC
6/7/93	GH	CC

Assessor's Map
Book 603 Page 16
San Bernardino County

Note-Assessor's Blk. & Lot
Numbers Shown in Circles



July 1960



THIS MAP SHOULD BE USED FOR REFERENCE PURPOSES ONLY. NO LIABILITY IS ASSUMED BY THE COUNTY OF SAN BERNARDINO. THE INFORMATION SHOWN HEREON MAY NOT COMPLY WITH LOCAL SUBDIVISION OR BUILDING ORDINANCES.

Morongo
Tax Code Area
94004

603-17

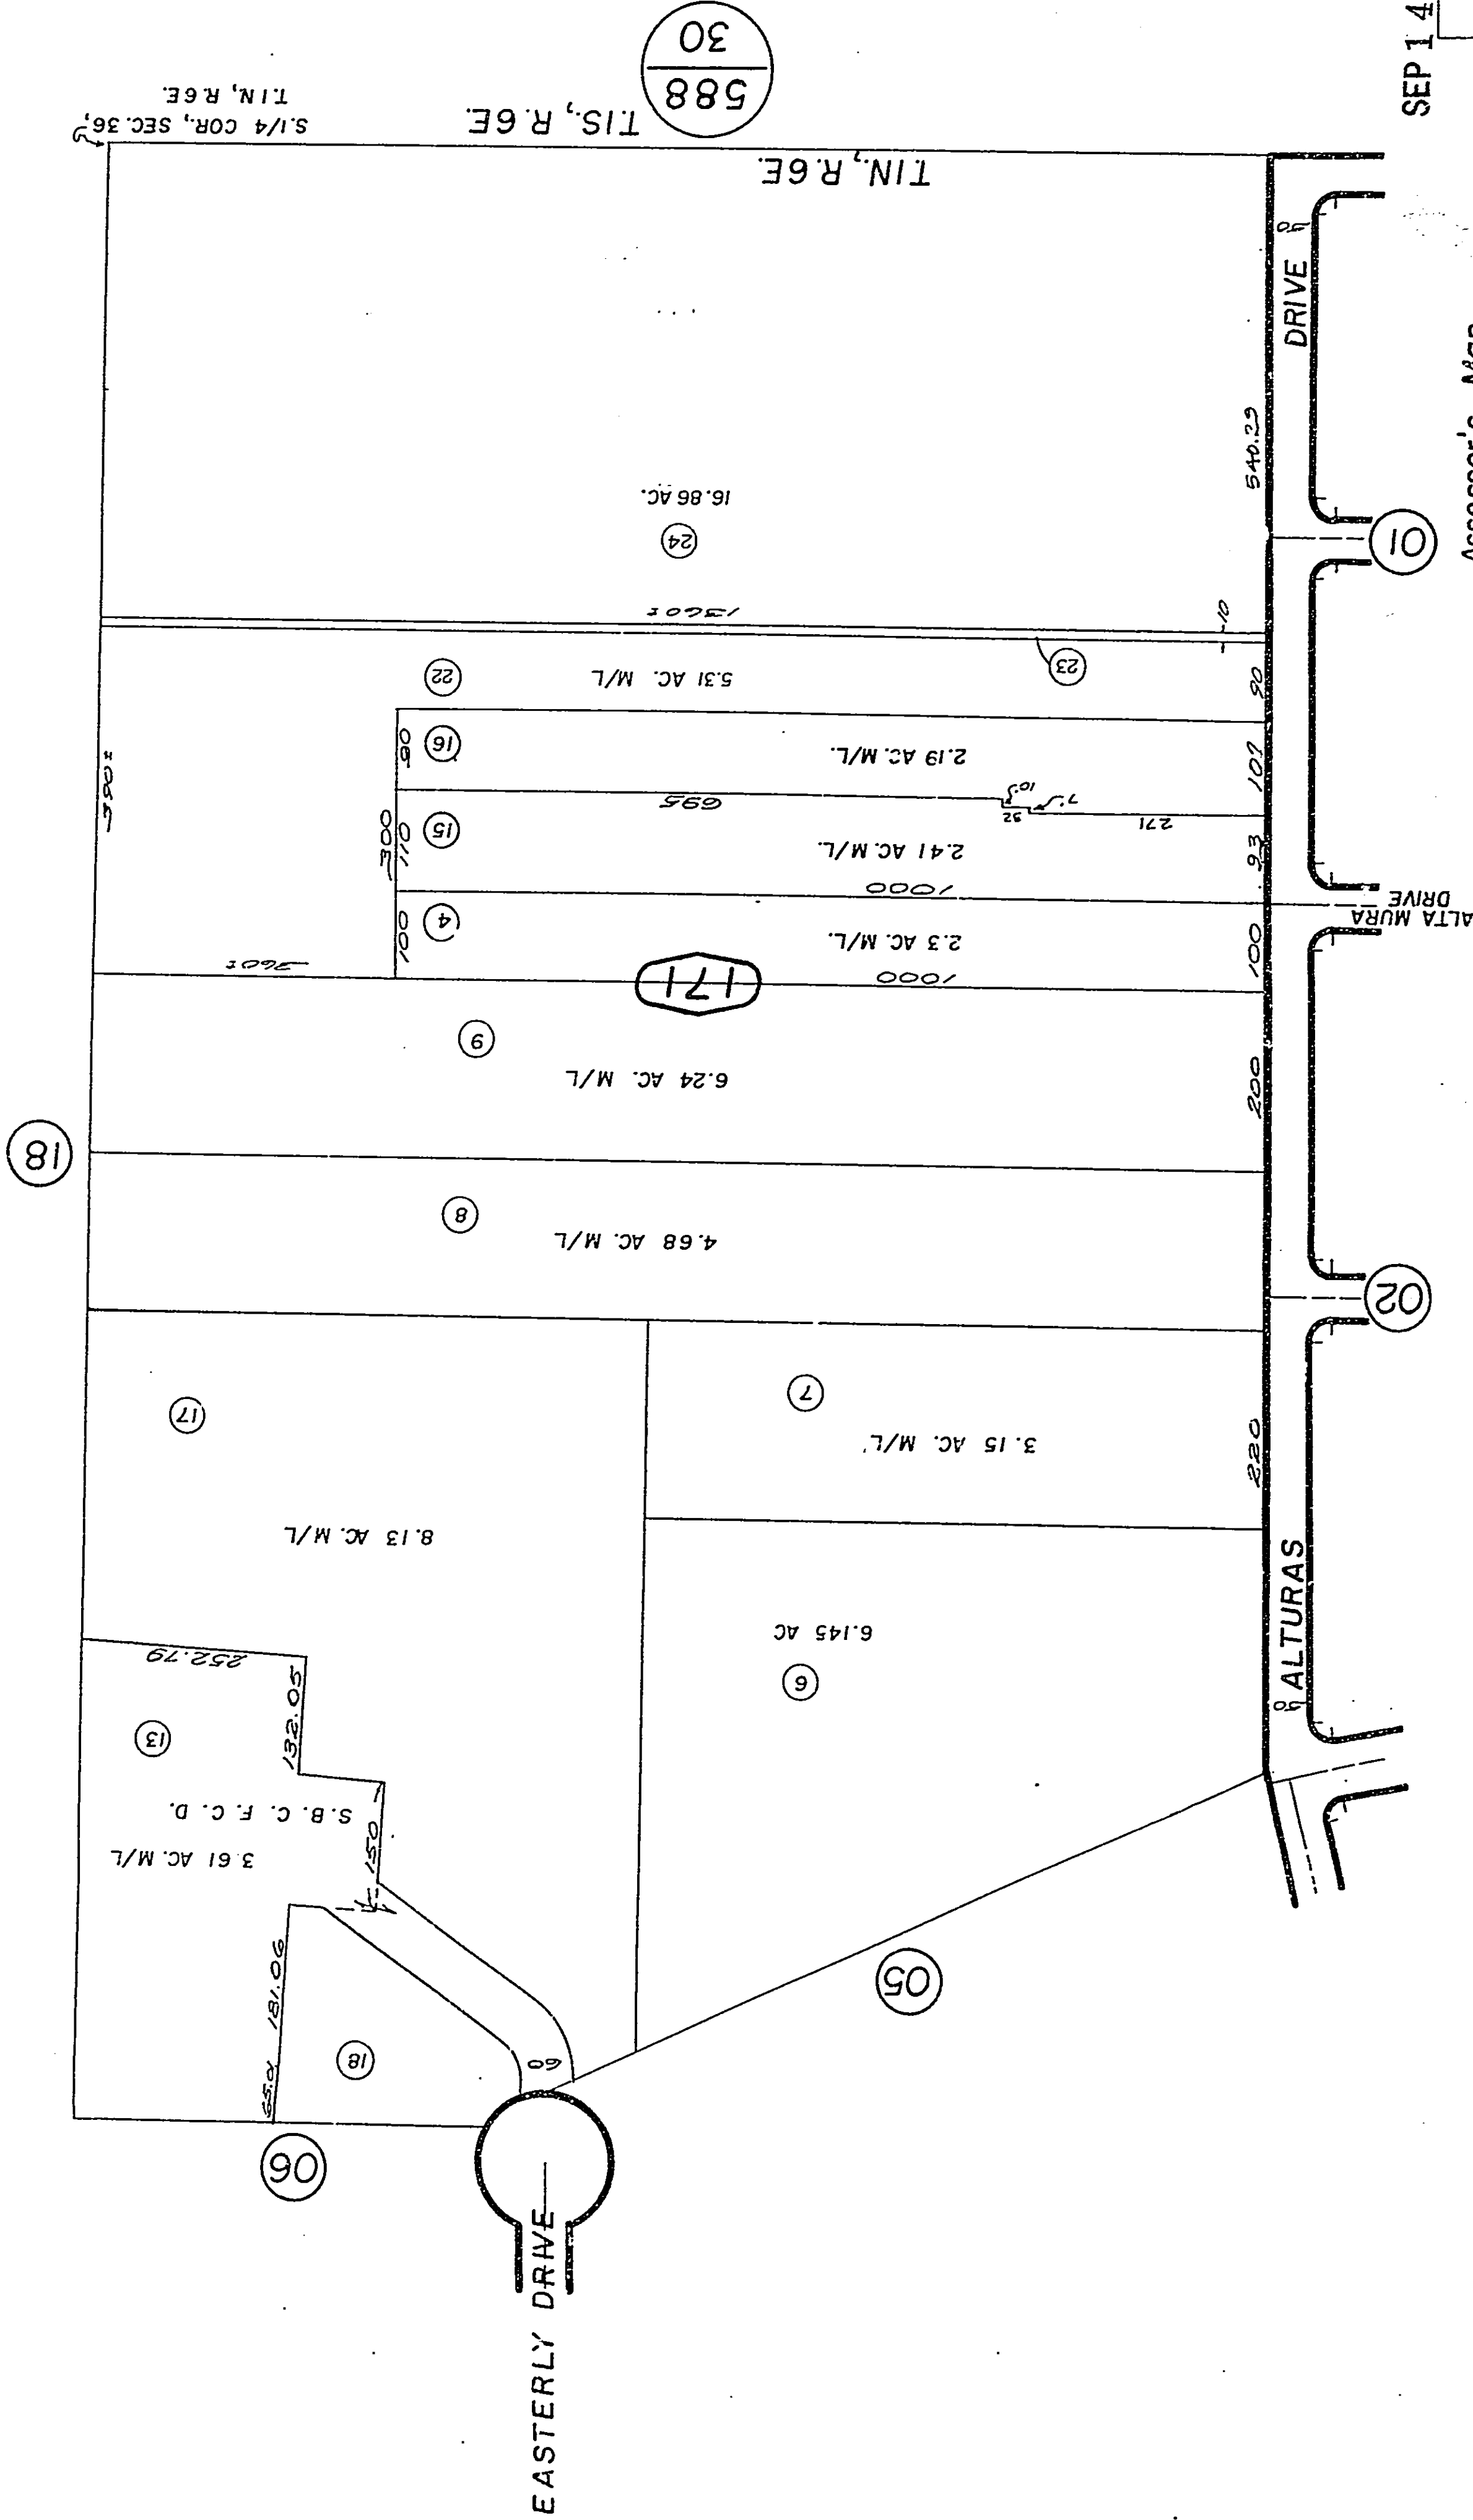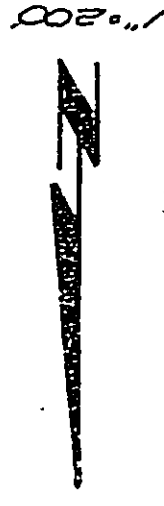


SEP 14 1998

REVISED
11/1/66
7/2/68
7-20-70 E.
8/19/93 RR
8/21/98 ACS

Assessor's Map
Book 603 Page 17
San Bernardino County

Note- Assessor's Blk. & Lot
Numbers Shown in Circles


Aug. 1960

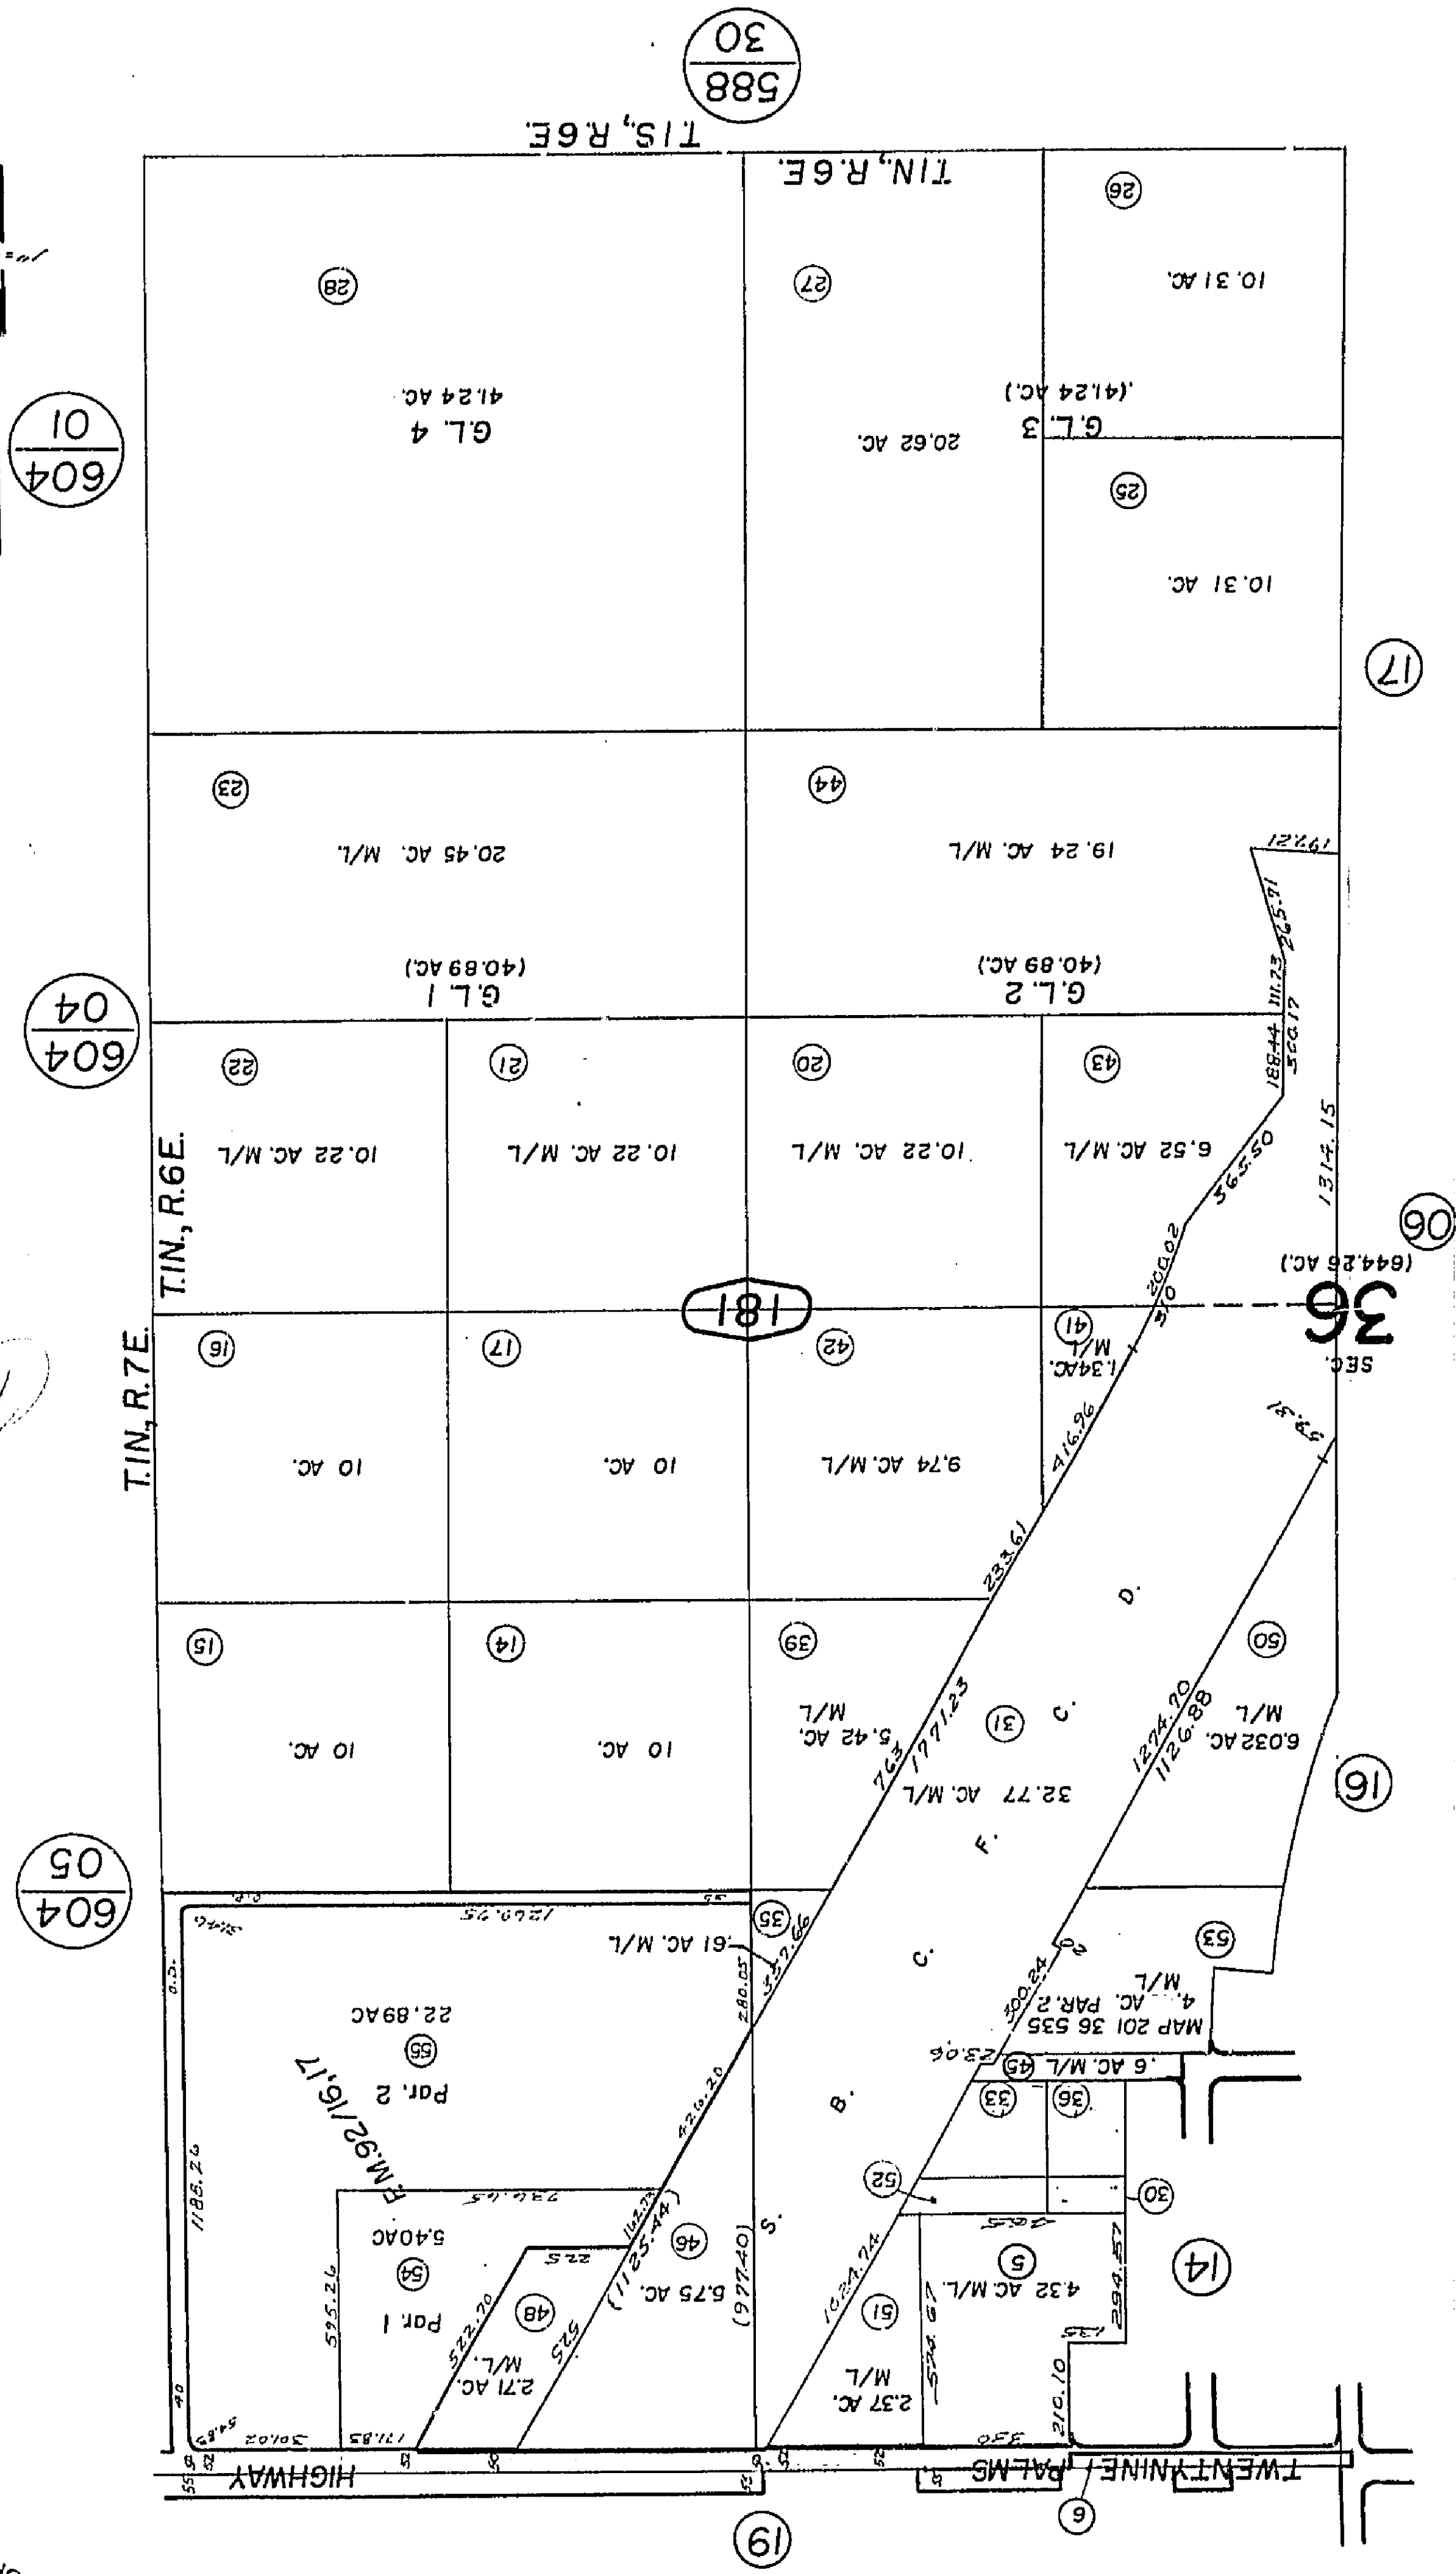

[illegible]

R.A.D.
Aug. 1960

THIS MAP SHOULD BE USED FOR REFERENCE PURPOSES ONLY. NO LIABILITY IS ASSUMED FOR ~~MAP ERROR~~ WHENEVER ~~THE~~ ~~MAP~~ ~~IS~~ ~~USED~~ ~~FOR~~ ~~ANY~~ ~~PURPOSE~~ ~~OTHER~~ ~~THAN~~ ~~THE~~ ~~ONE~~ ~~FOR~~ ~~WHICH~~ ~~IT~~ ~~IS~~ ~~PREPARED~~.
COMPLY WITH LOCAL SUBDIVISION OR BUILDING ORDINANCES.

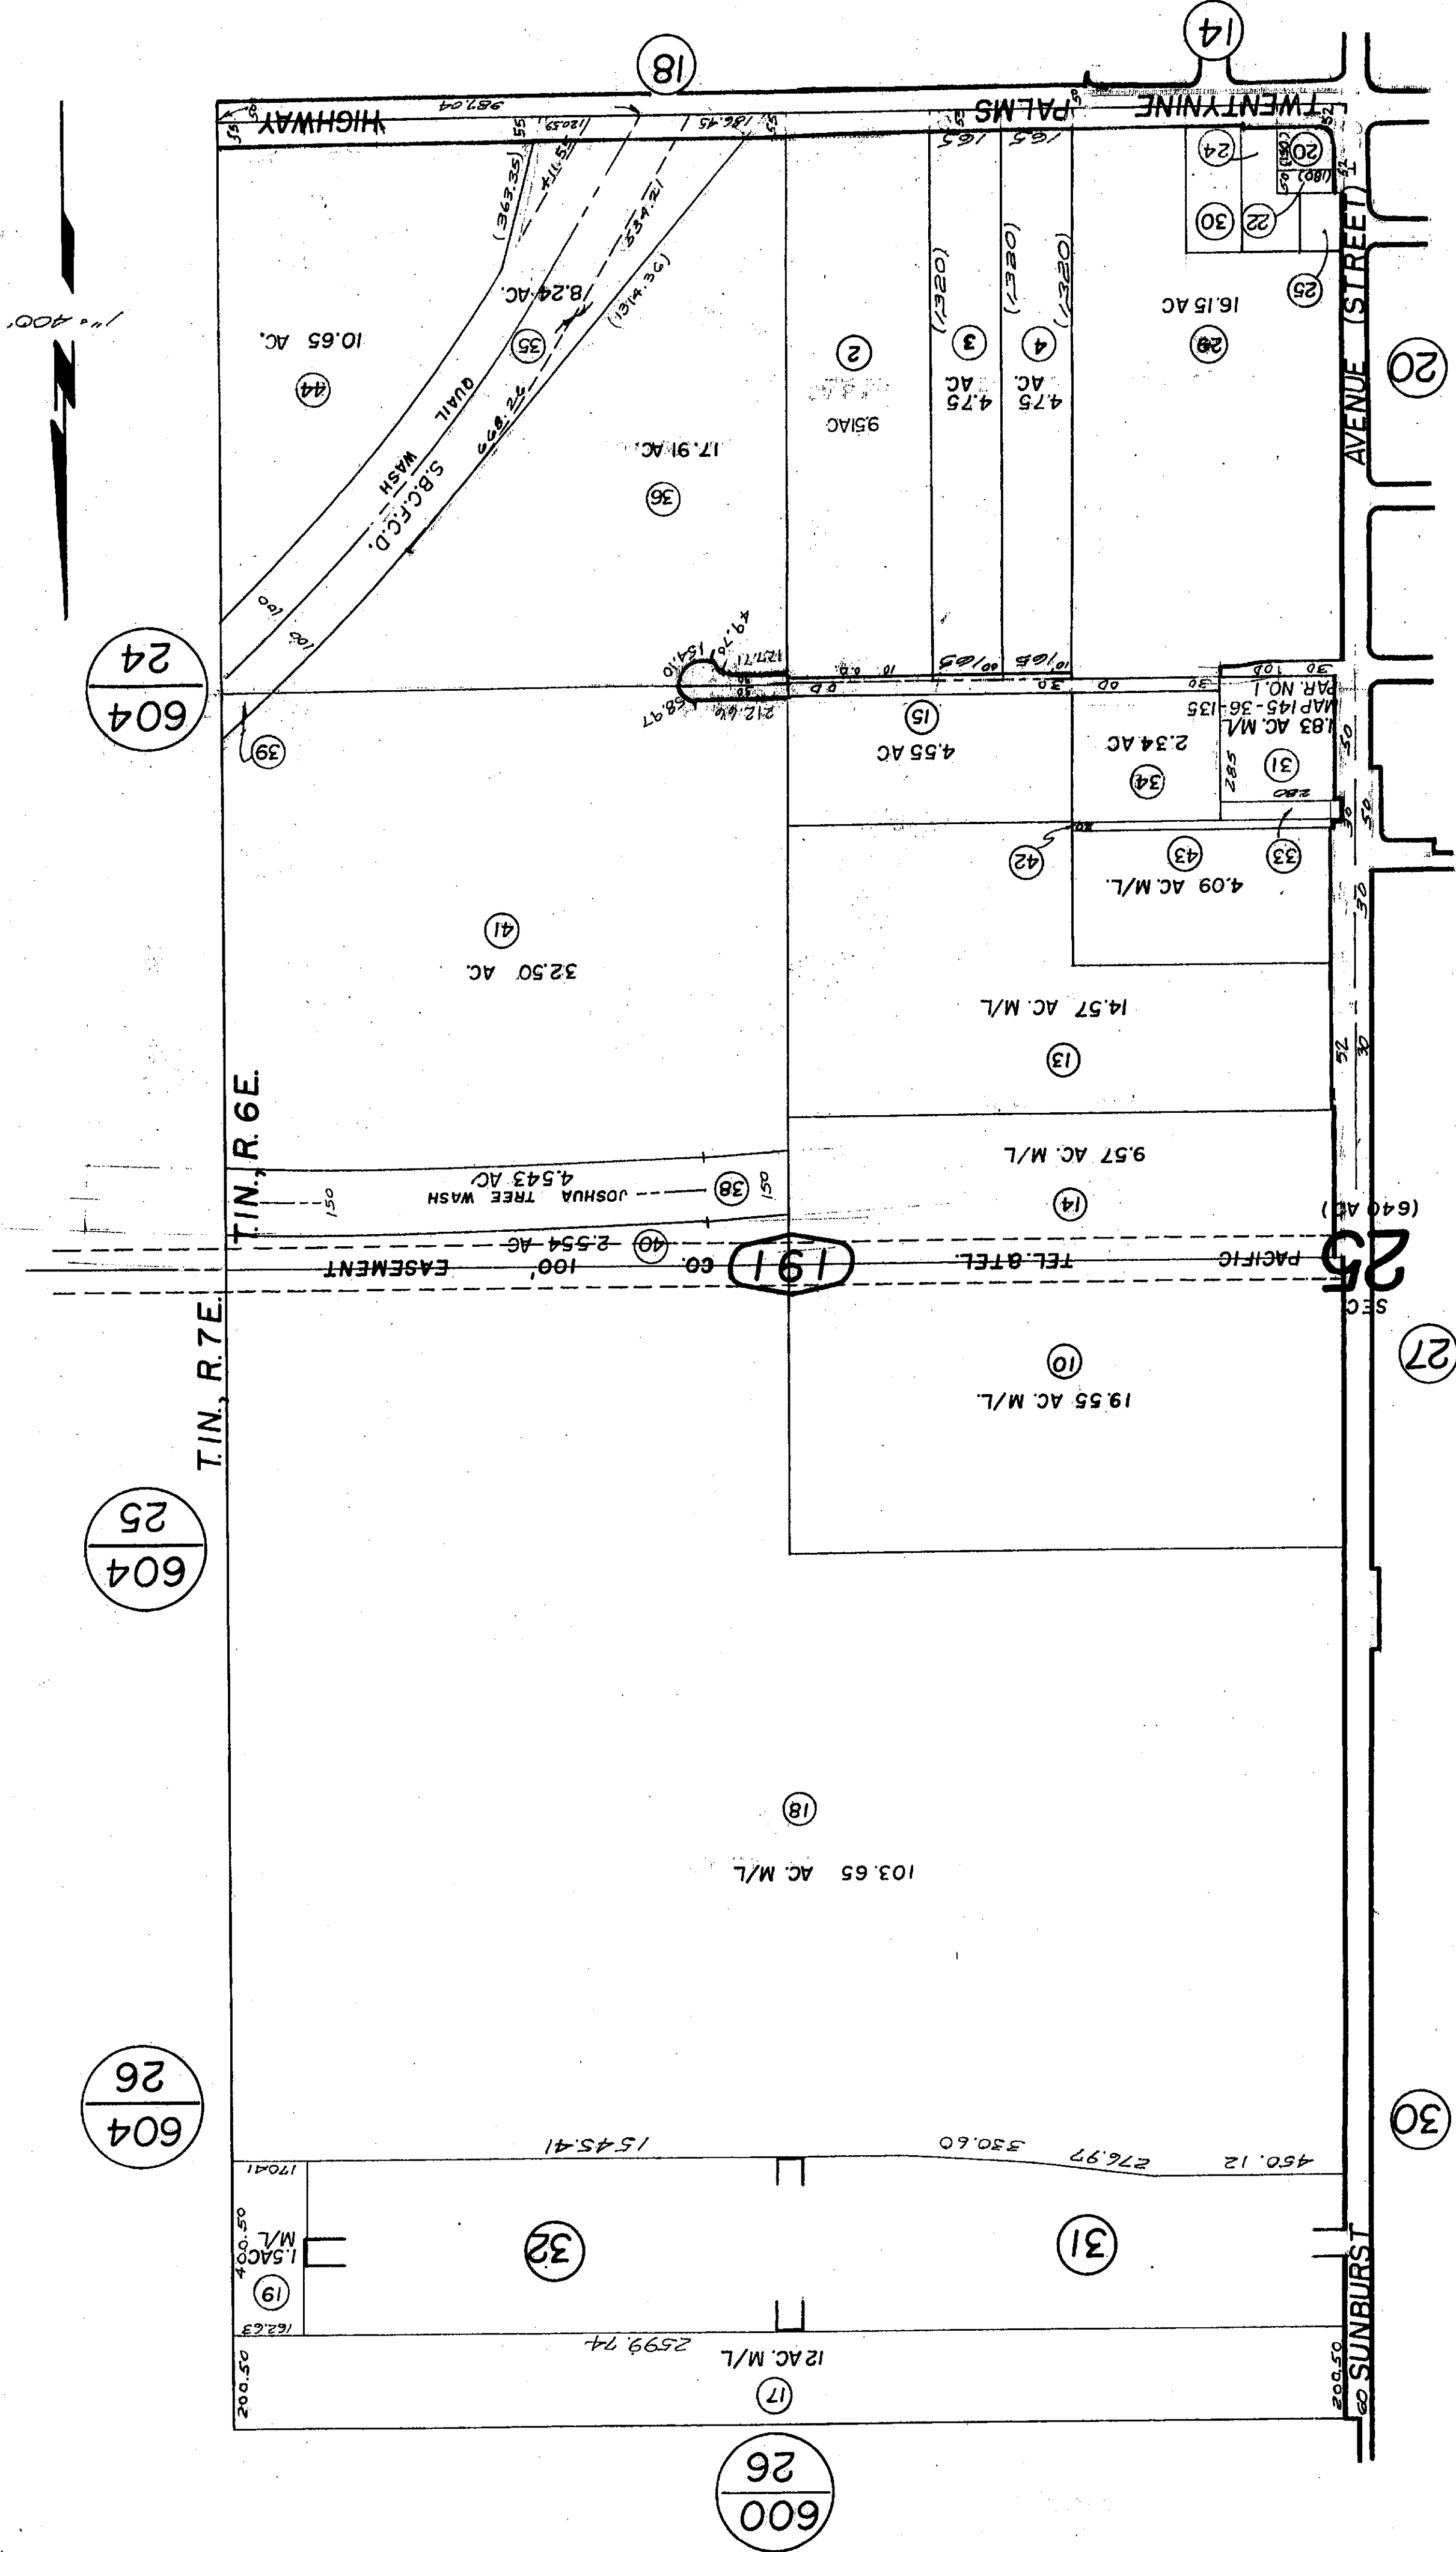


THIS MAP SHOULD BE USED FOR REFERENCE ONLY. NO WARRANTY OF ACCURACY OR LIABILITY IS ASSUMED FOR THE DATA SHOWN. PARCELS MAY NOT COMPLY WITH LOCAL SUBDIVISION OR BUILDING ORDINANCES.

Morengo Unified
Tax Rate Area
94004

603-20



Por. Tract No. 2811, M.B. 39/11, 12
Tract No. 2849, M.B. 39/86

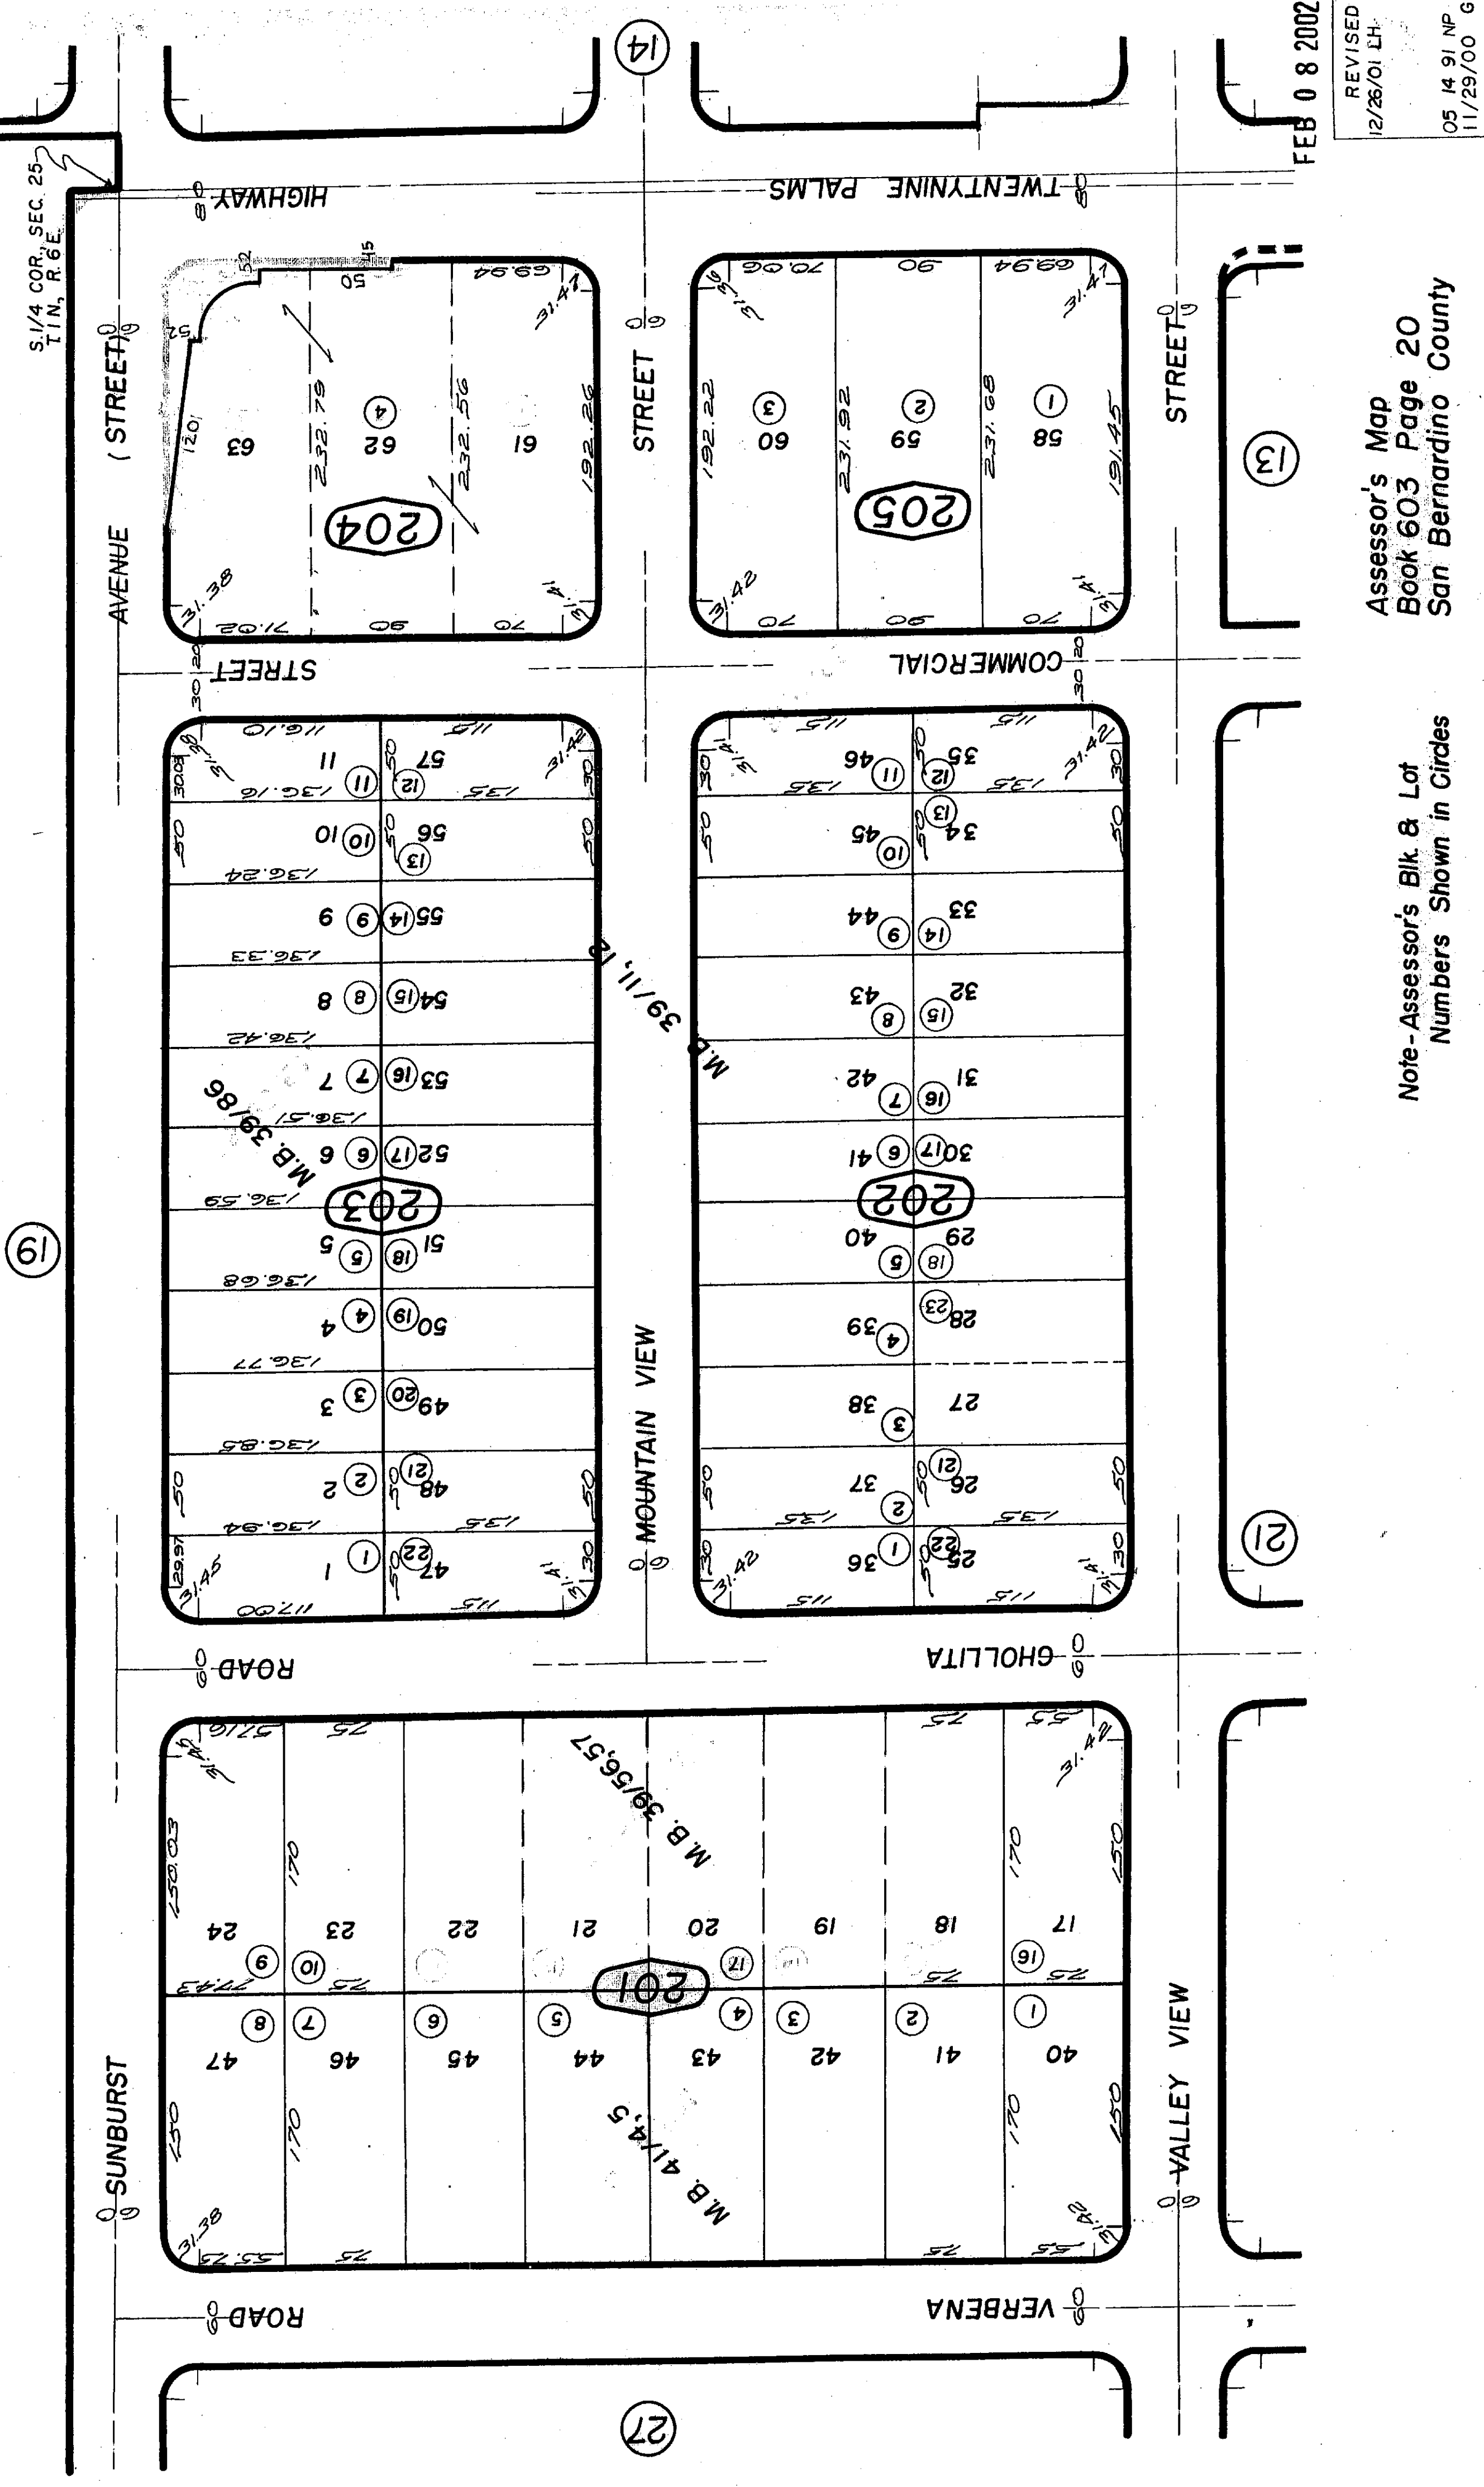

Assessor's Map
Book 603 Page 20
San Bernardino County

Note-Assessor's Blk & Lot
Numbers Shown in Circles

FEB 08 2002

REVISED
12/26/01 LH
05 14 91 NP
11/29/00 G

Aug. 1960


THIS MAP SHOULD BE USED FOR REFERENCE ONLY. NO LIABILITY IS ASSUMED FOR THE ACCURACY OF THE INFORMATION. PARCELS MAY NOT COMPLY WITH LOCAL SUBDIVISION ORDINANCES.

MB 42/71/72
Por Tract No. 2811, M.B. 39/11/12



REVISED	PE
1/3/85	NP
4-28-87	JES
6-15-88	
9 19 73	GH
3 13 74	GH

Assessor's Map
Book 603 Page 21
San Bernardino County

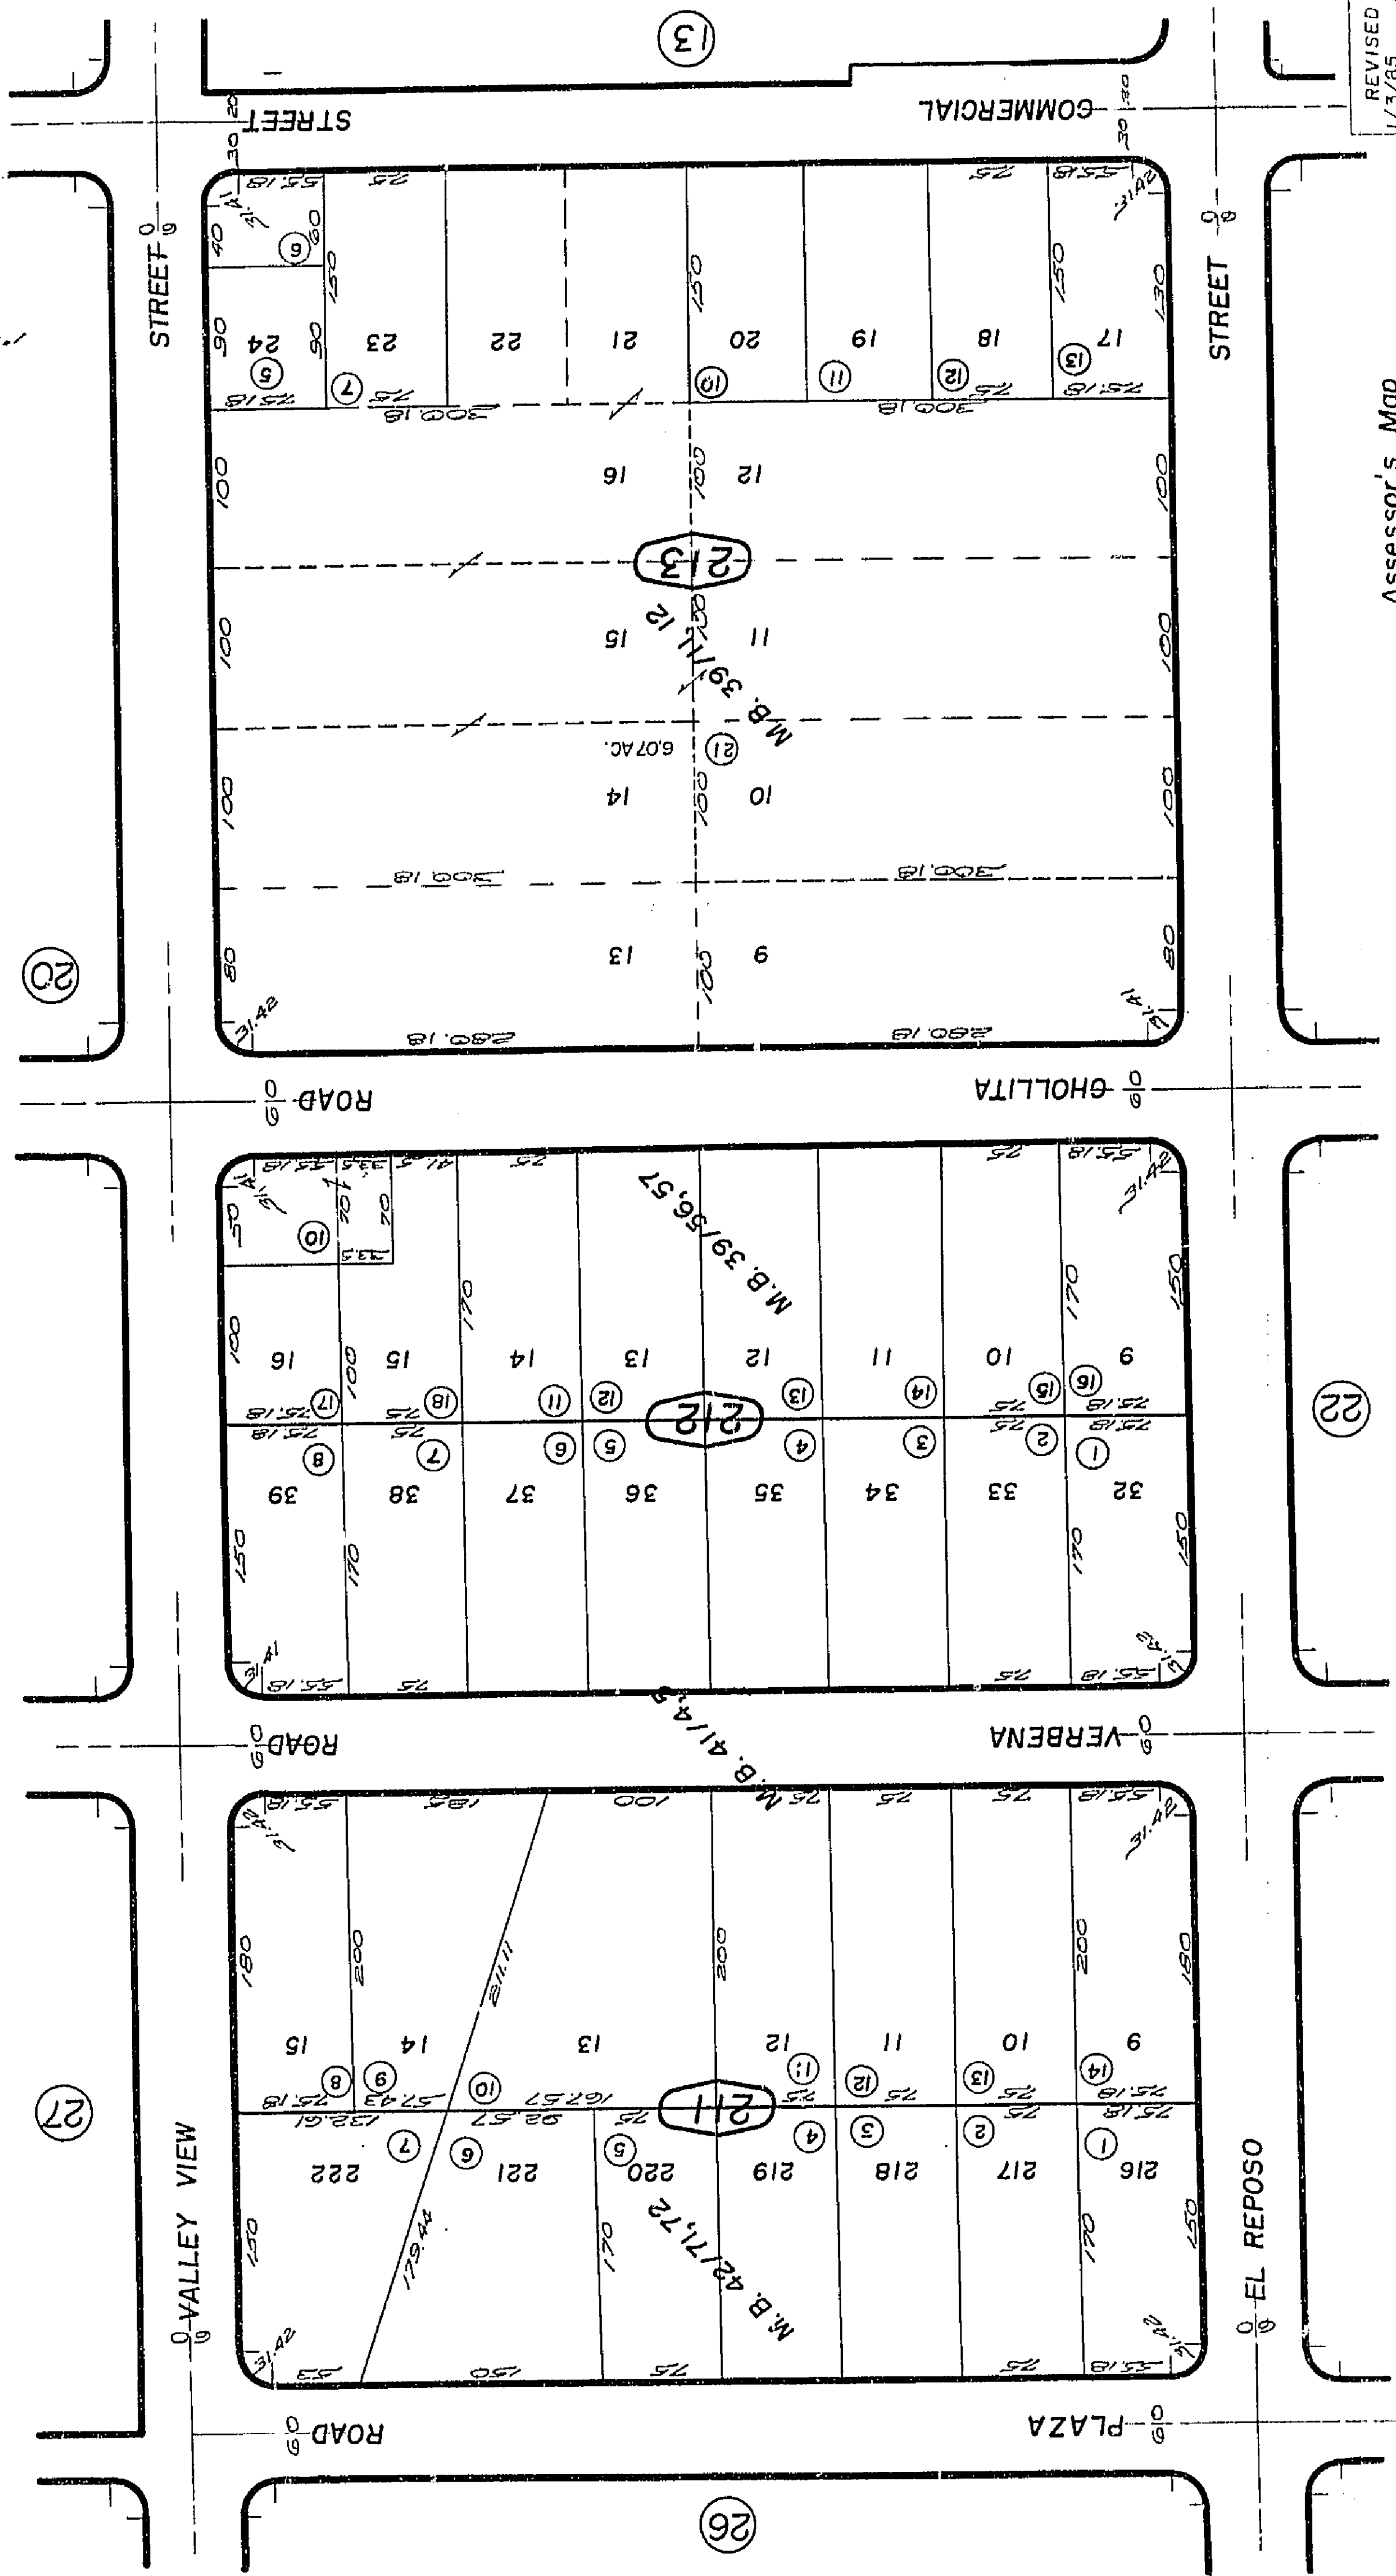

Aug. 1960




THIS MAP SHOULD BE USED FOR REFERENCE ONLY. NO LIABILITY IS ASSUMED FOR THE ACCURACY OF THE DATA. NO WARRANTIES MAY NOT COMPLY WITH LOCAL SUBDIVISION OR BUILDING ORDINANCES.

Morongo Unified
Tax Rate Area
94004

603-22

Por Tract No. 2884, M.B. 42/171.72
Por Tract No. 2811, M.B. 39/11.12
Por Tract No. 2786, M.B. 39/3.4

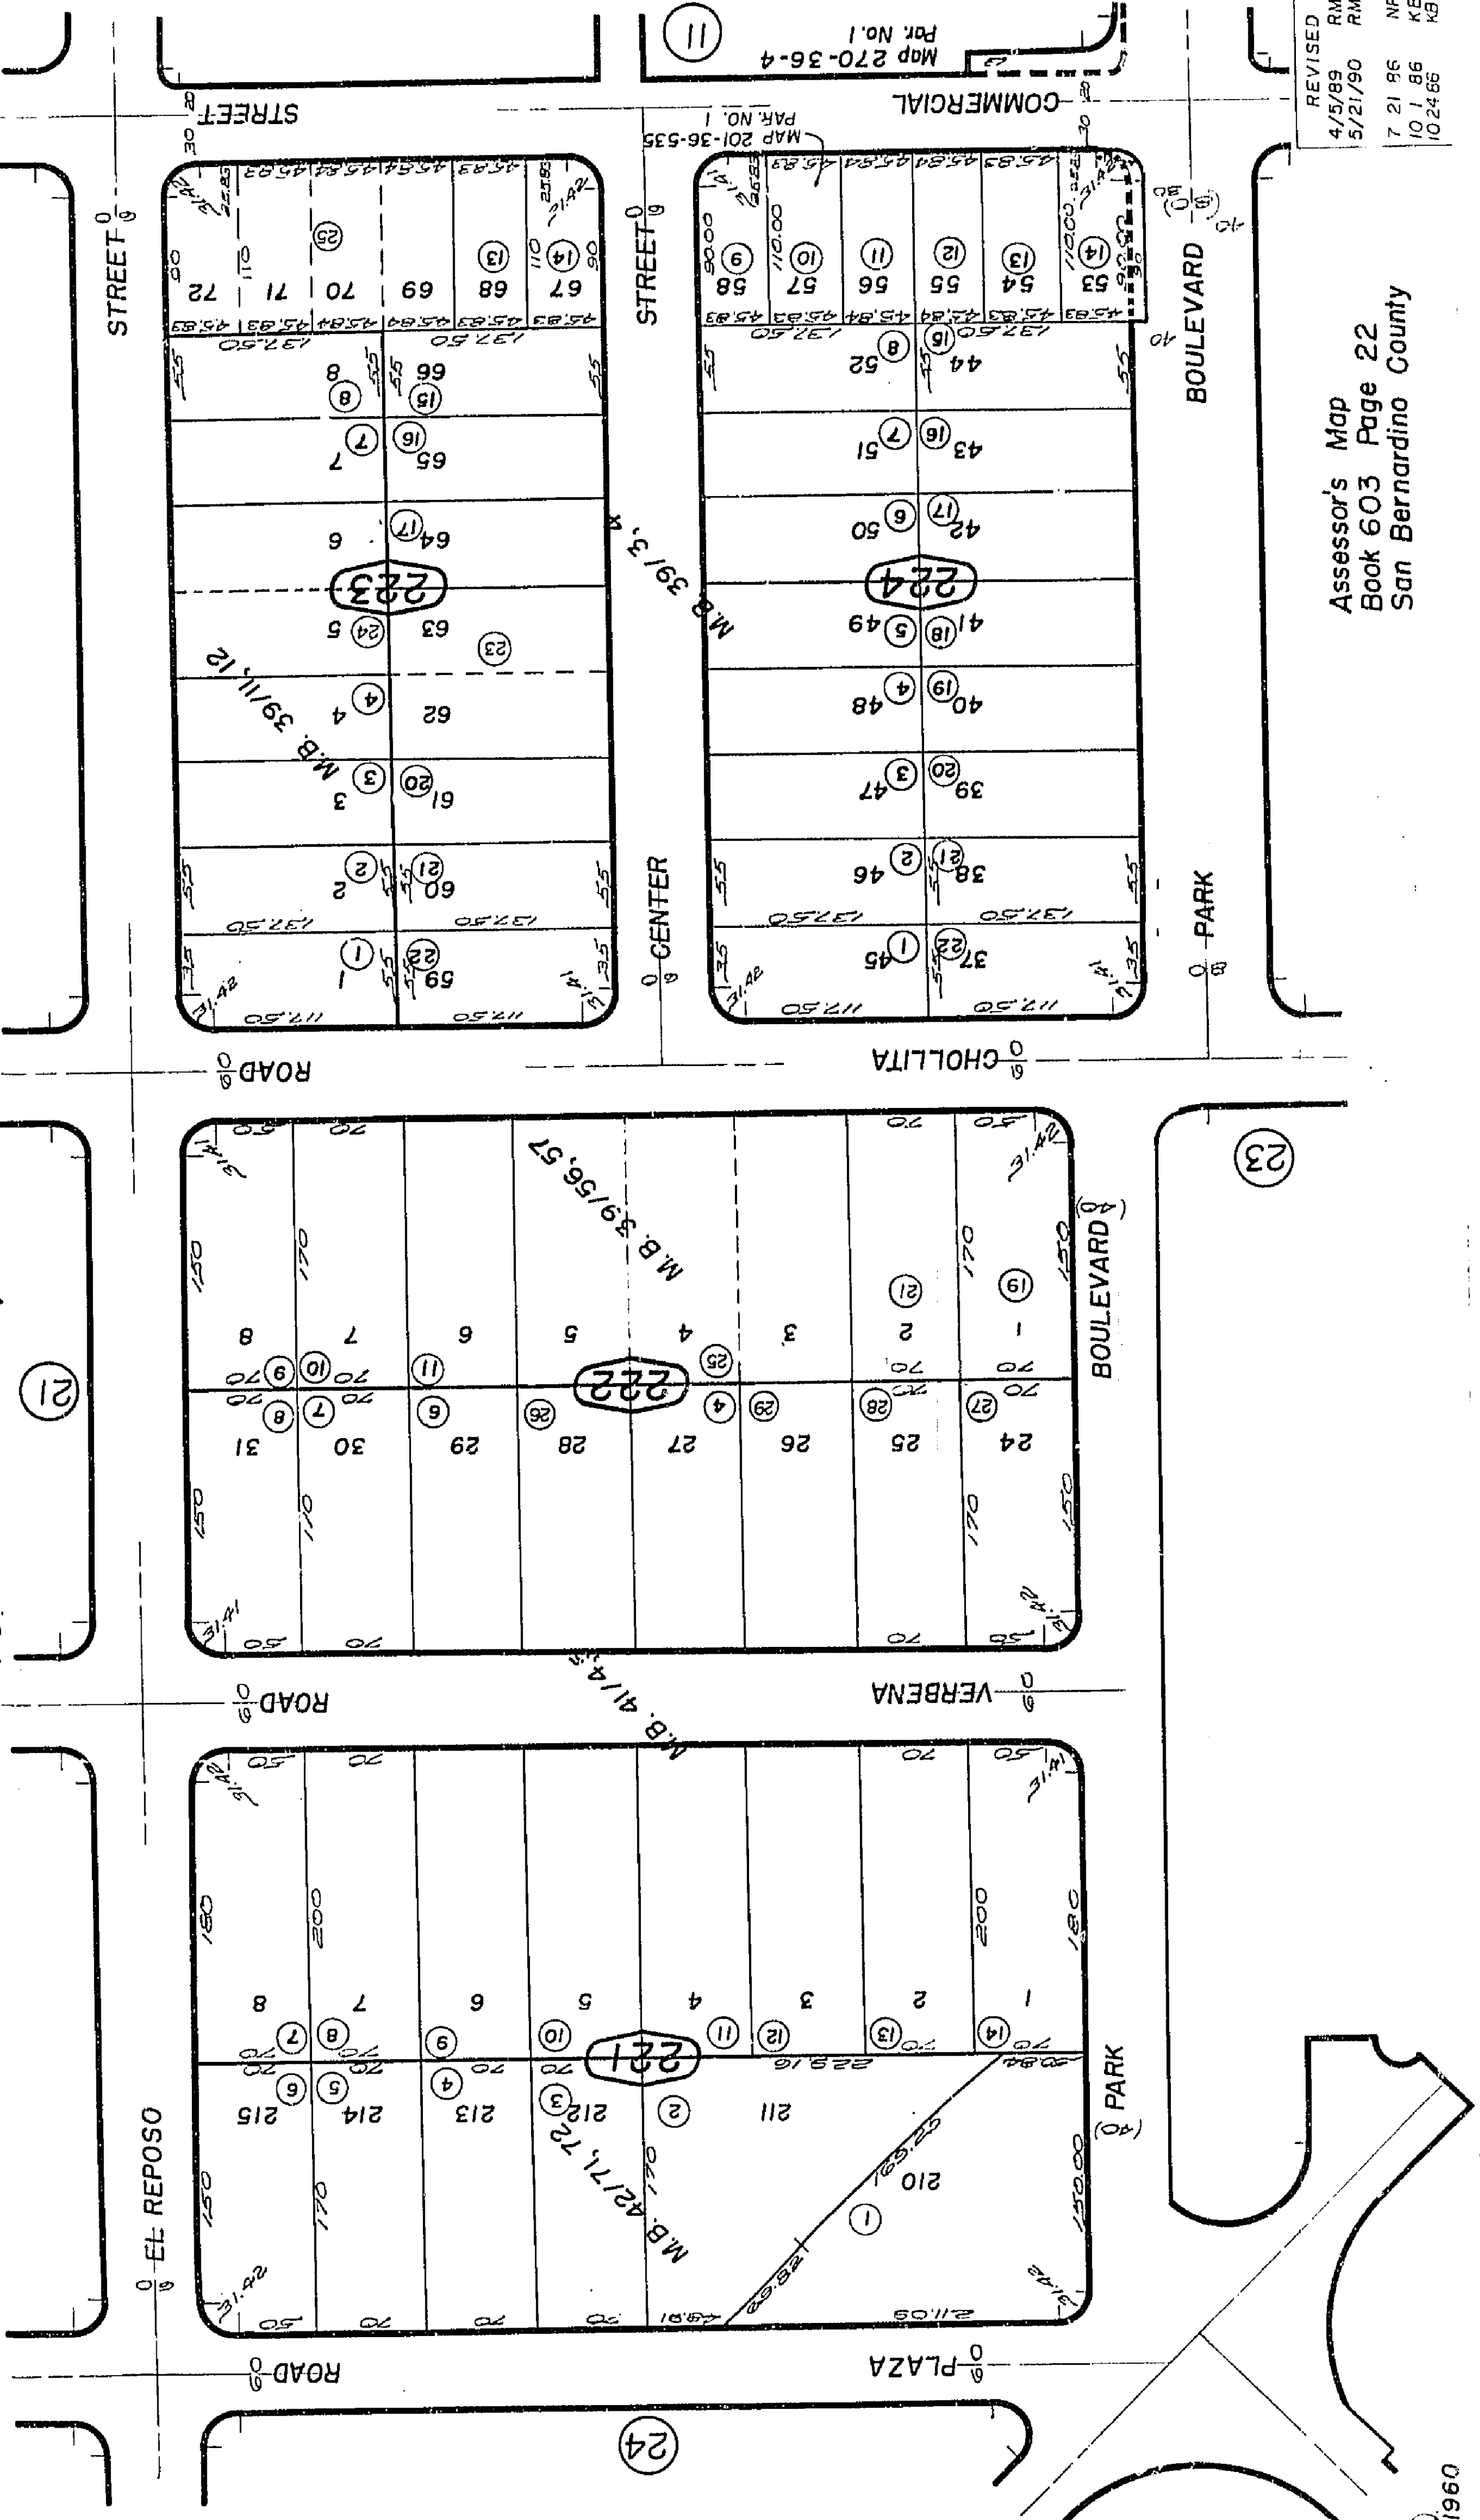

REVISED
4/5/89 RM
5/21/90 RM
7 21 96 NP
10 1 86 KB
10 24 86 KB

Assessor's Map
Book 603 Page 22
San Bernardino County

Aug. 1960



1581

Por. W.1/2, SW.1/4, Sec. 25, T.1N., R.6E., S.B.B. & M.

COMPLY WITH LOCAL ORDINANCES.

THIS MAP SHOULD BE USED FOR REFERENCE PURPOSES ONLY. NO LIABILITY IS ASSUMED FOR THE ACCURACY OF THE DATA SHOWN. PARCELS MAY NOT

Morongo Unified
Tax Rate Area
94004

603-23

Aug. 1960

REVISED
3/24/93 CC
2/14/95 RM
3-27-00 KMP
9/21/00 AGS

Assessor's Map
Book 603 Page 23
San Bernardino County

OCT 31 2000 Note-Assessor's Blk. & Lot
Numbers Shown in Circles


602/37

602/38

(SUNSET) 160.36' ALTA


BOULEVARD (22)

(4) PARK

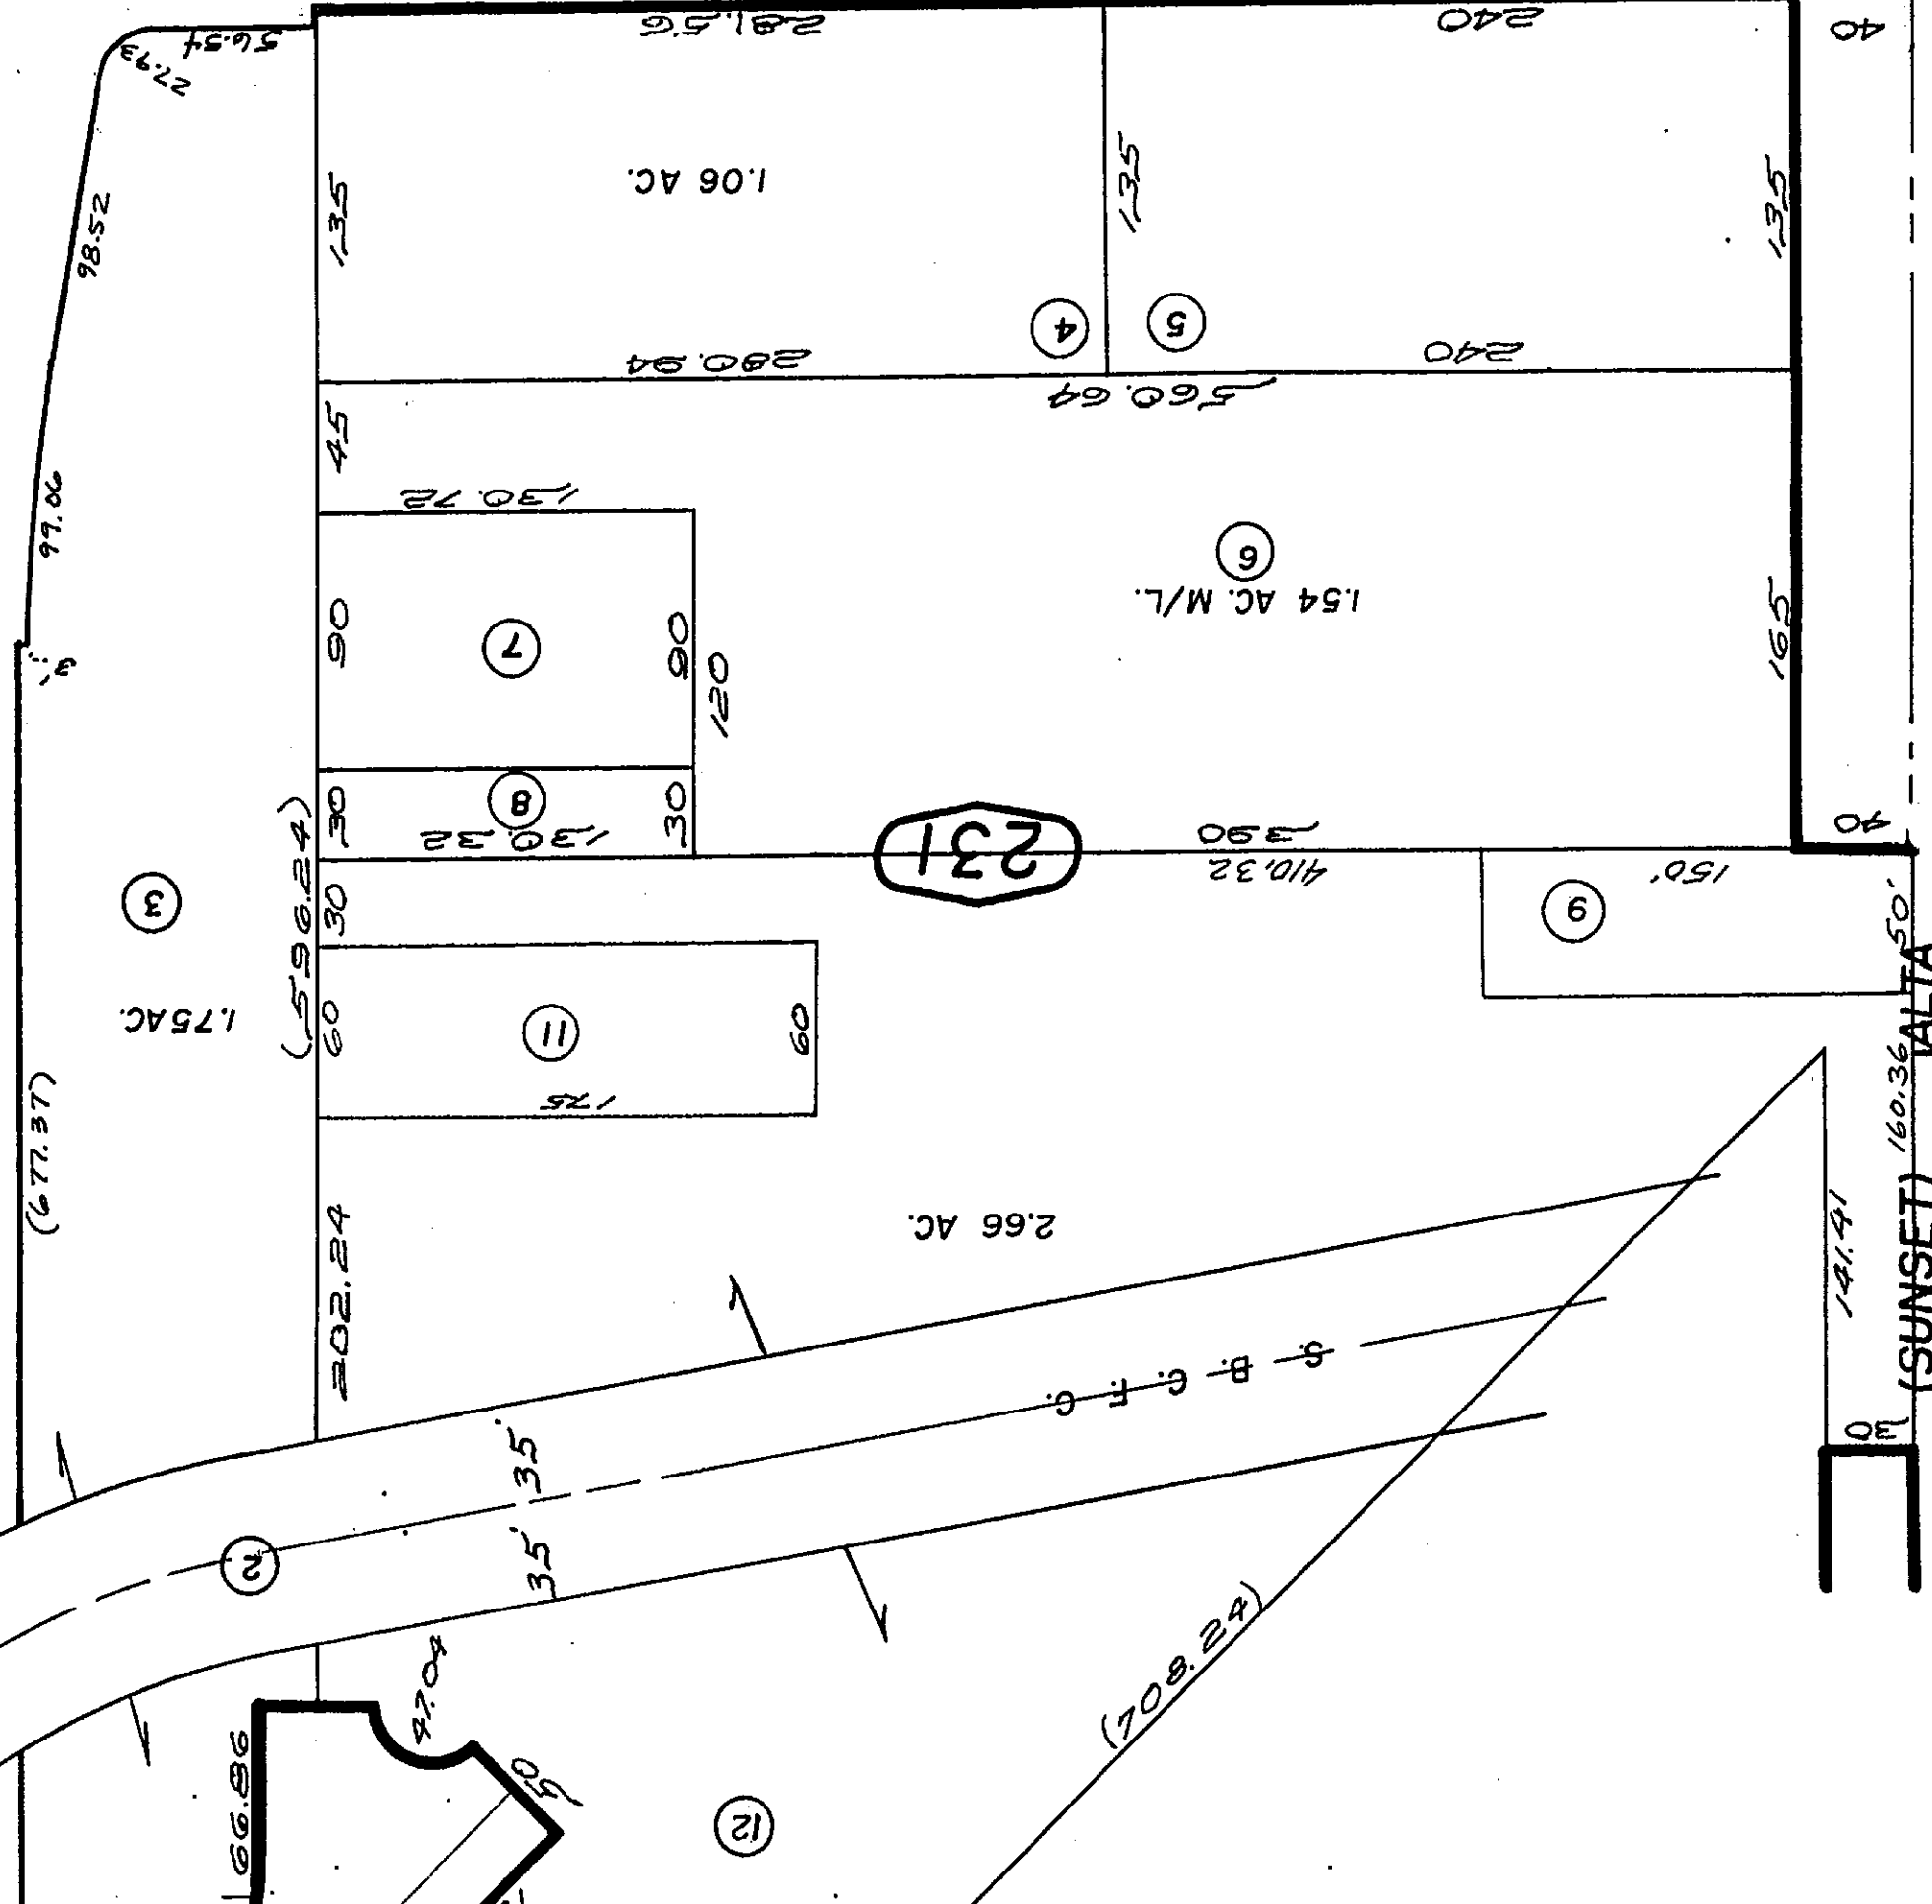


BOULEVARD (22)

(4) PARK

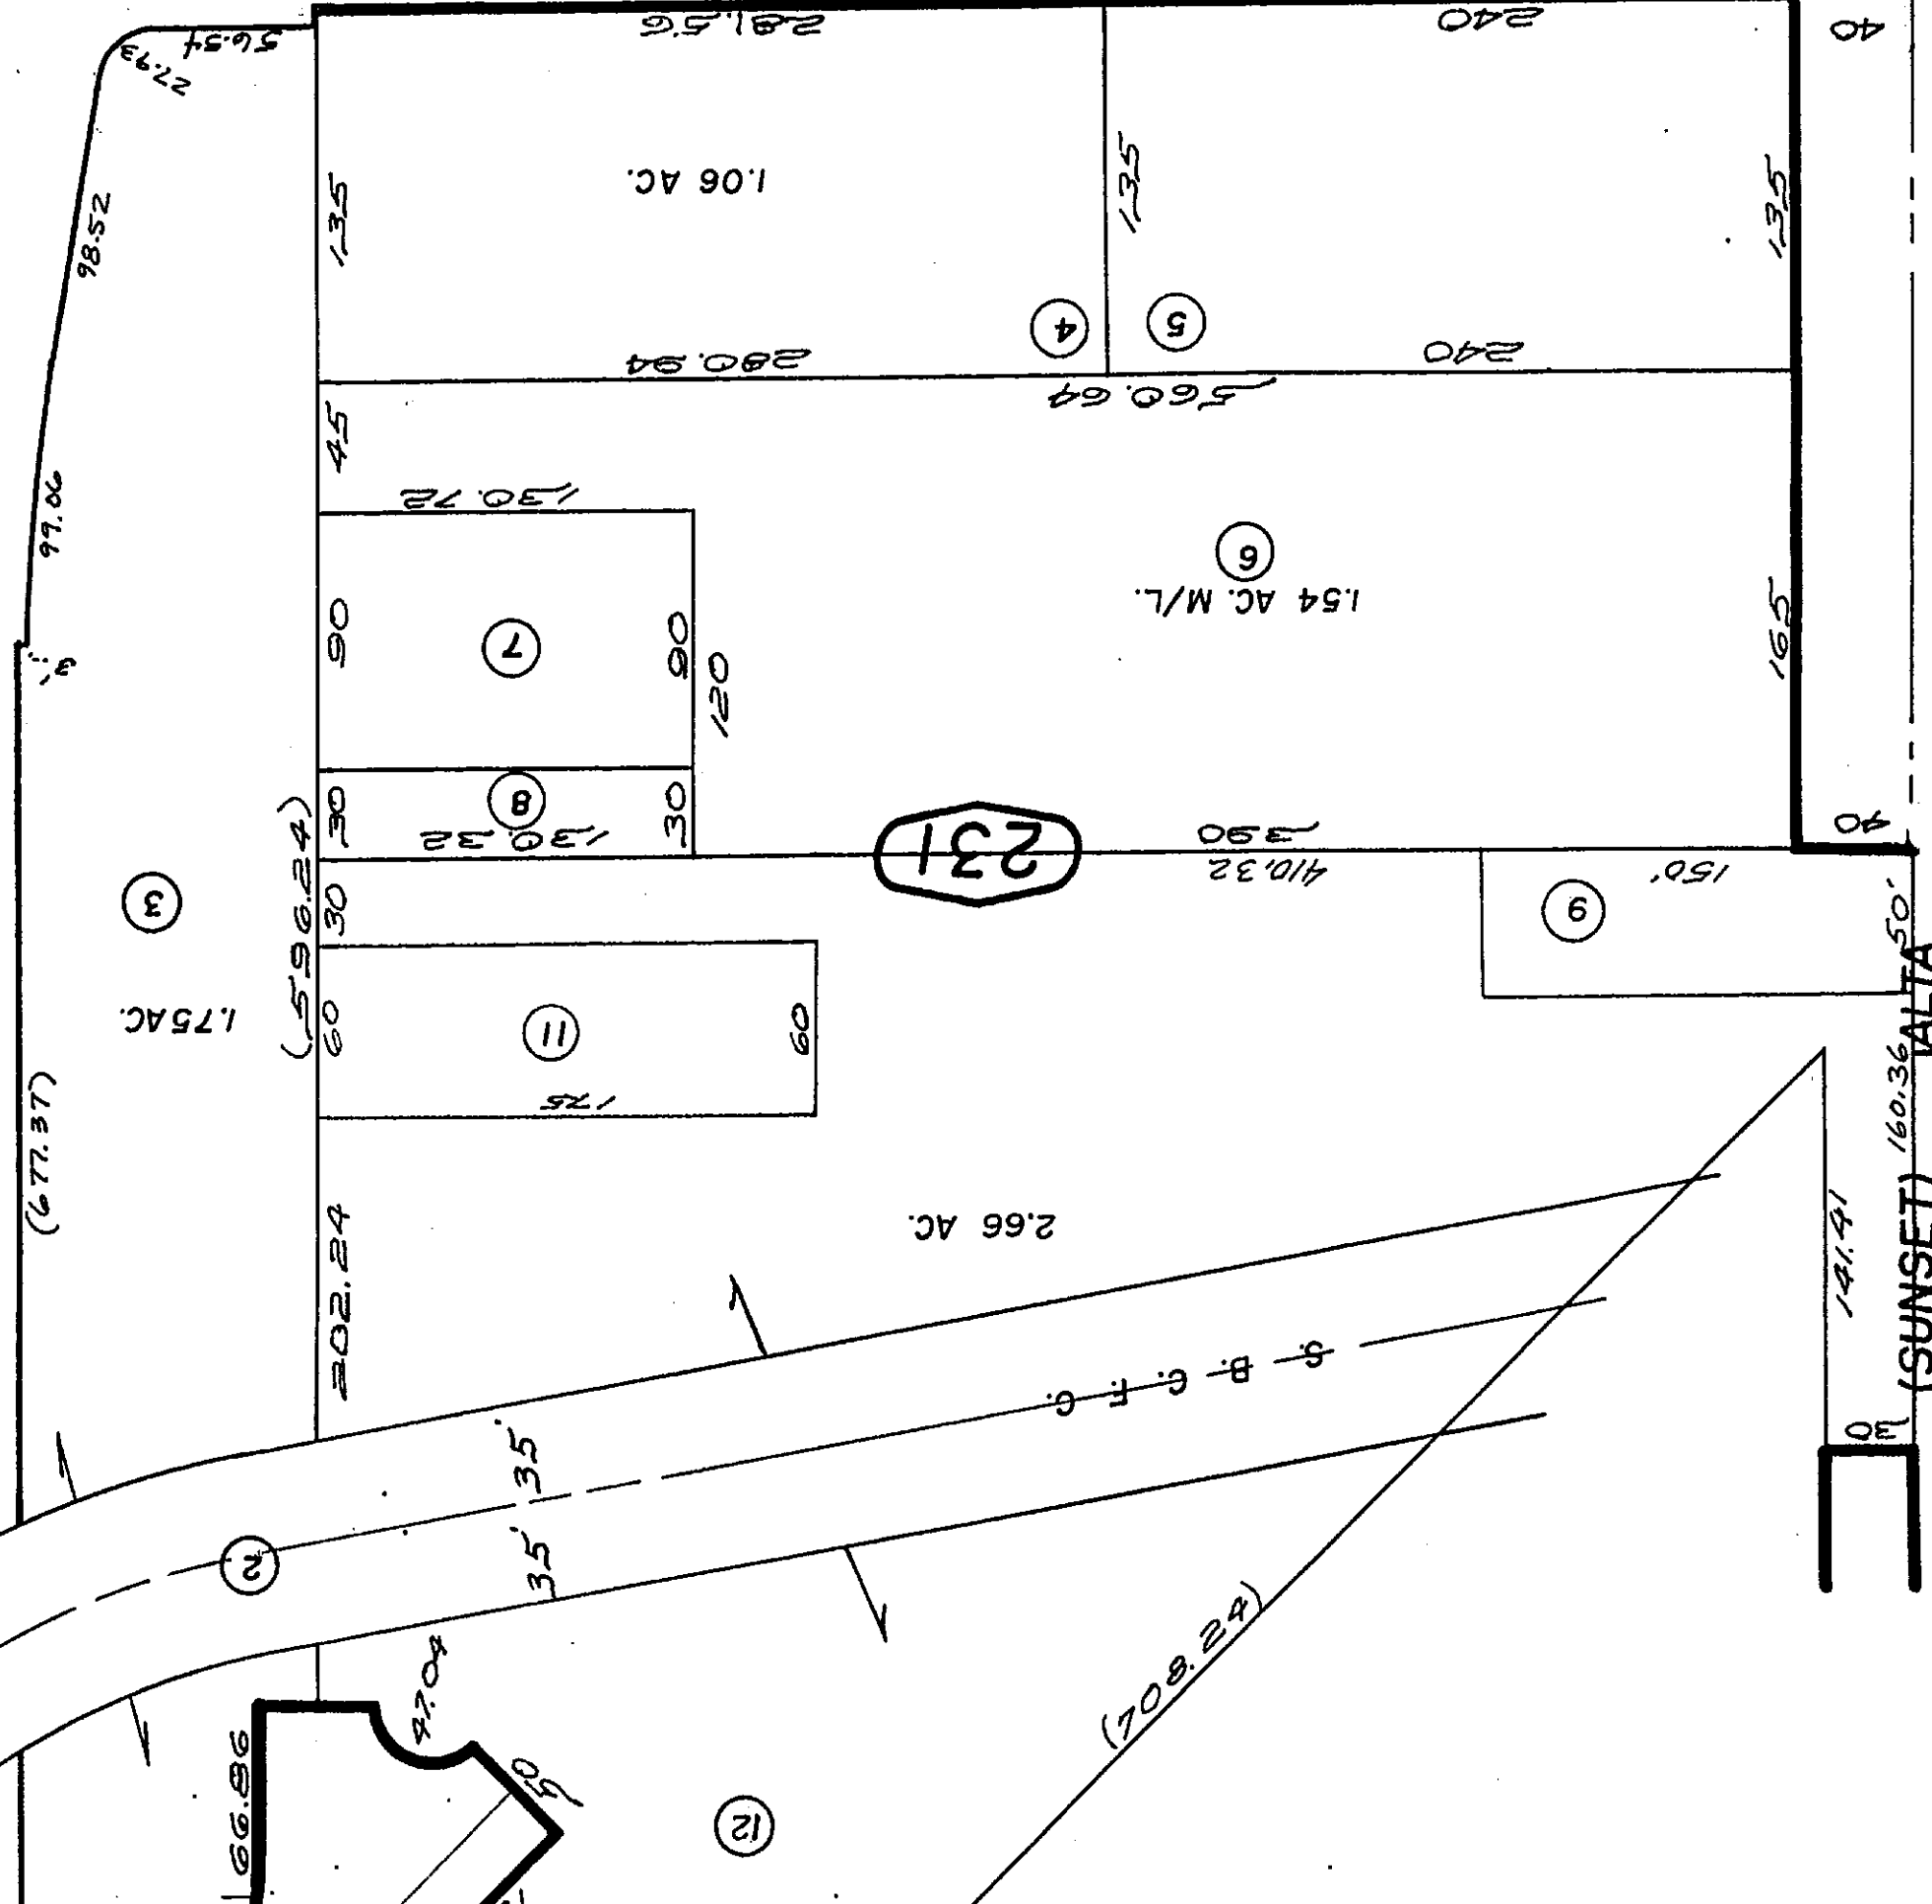


BOULEVARD (22)

(4) PARK

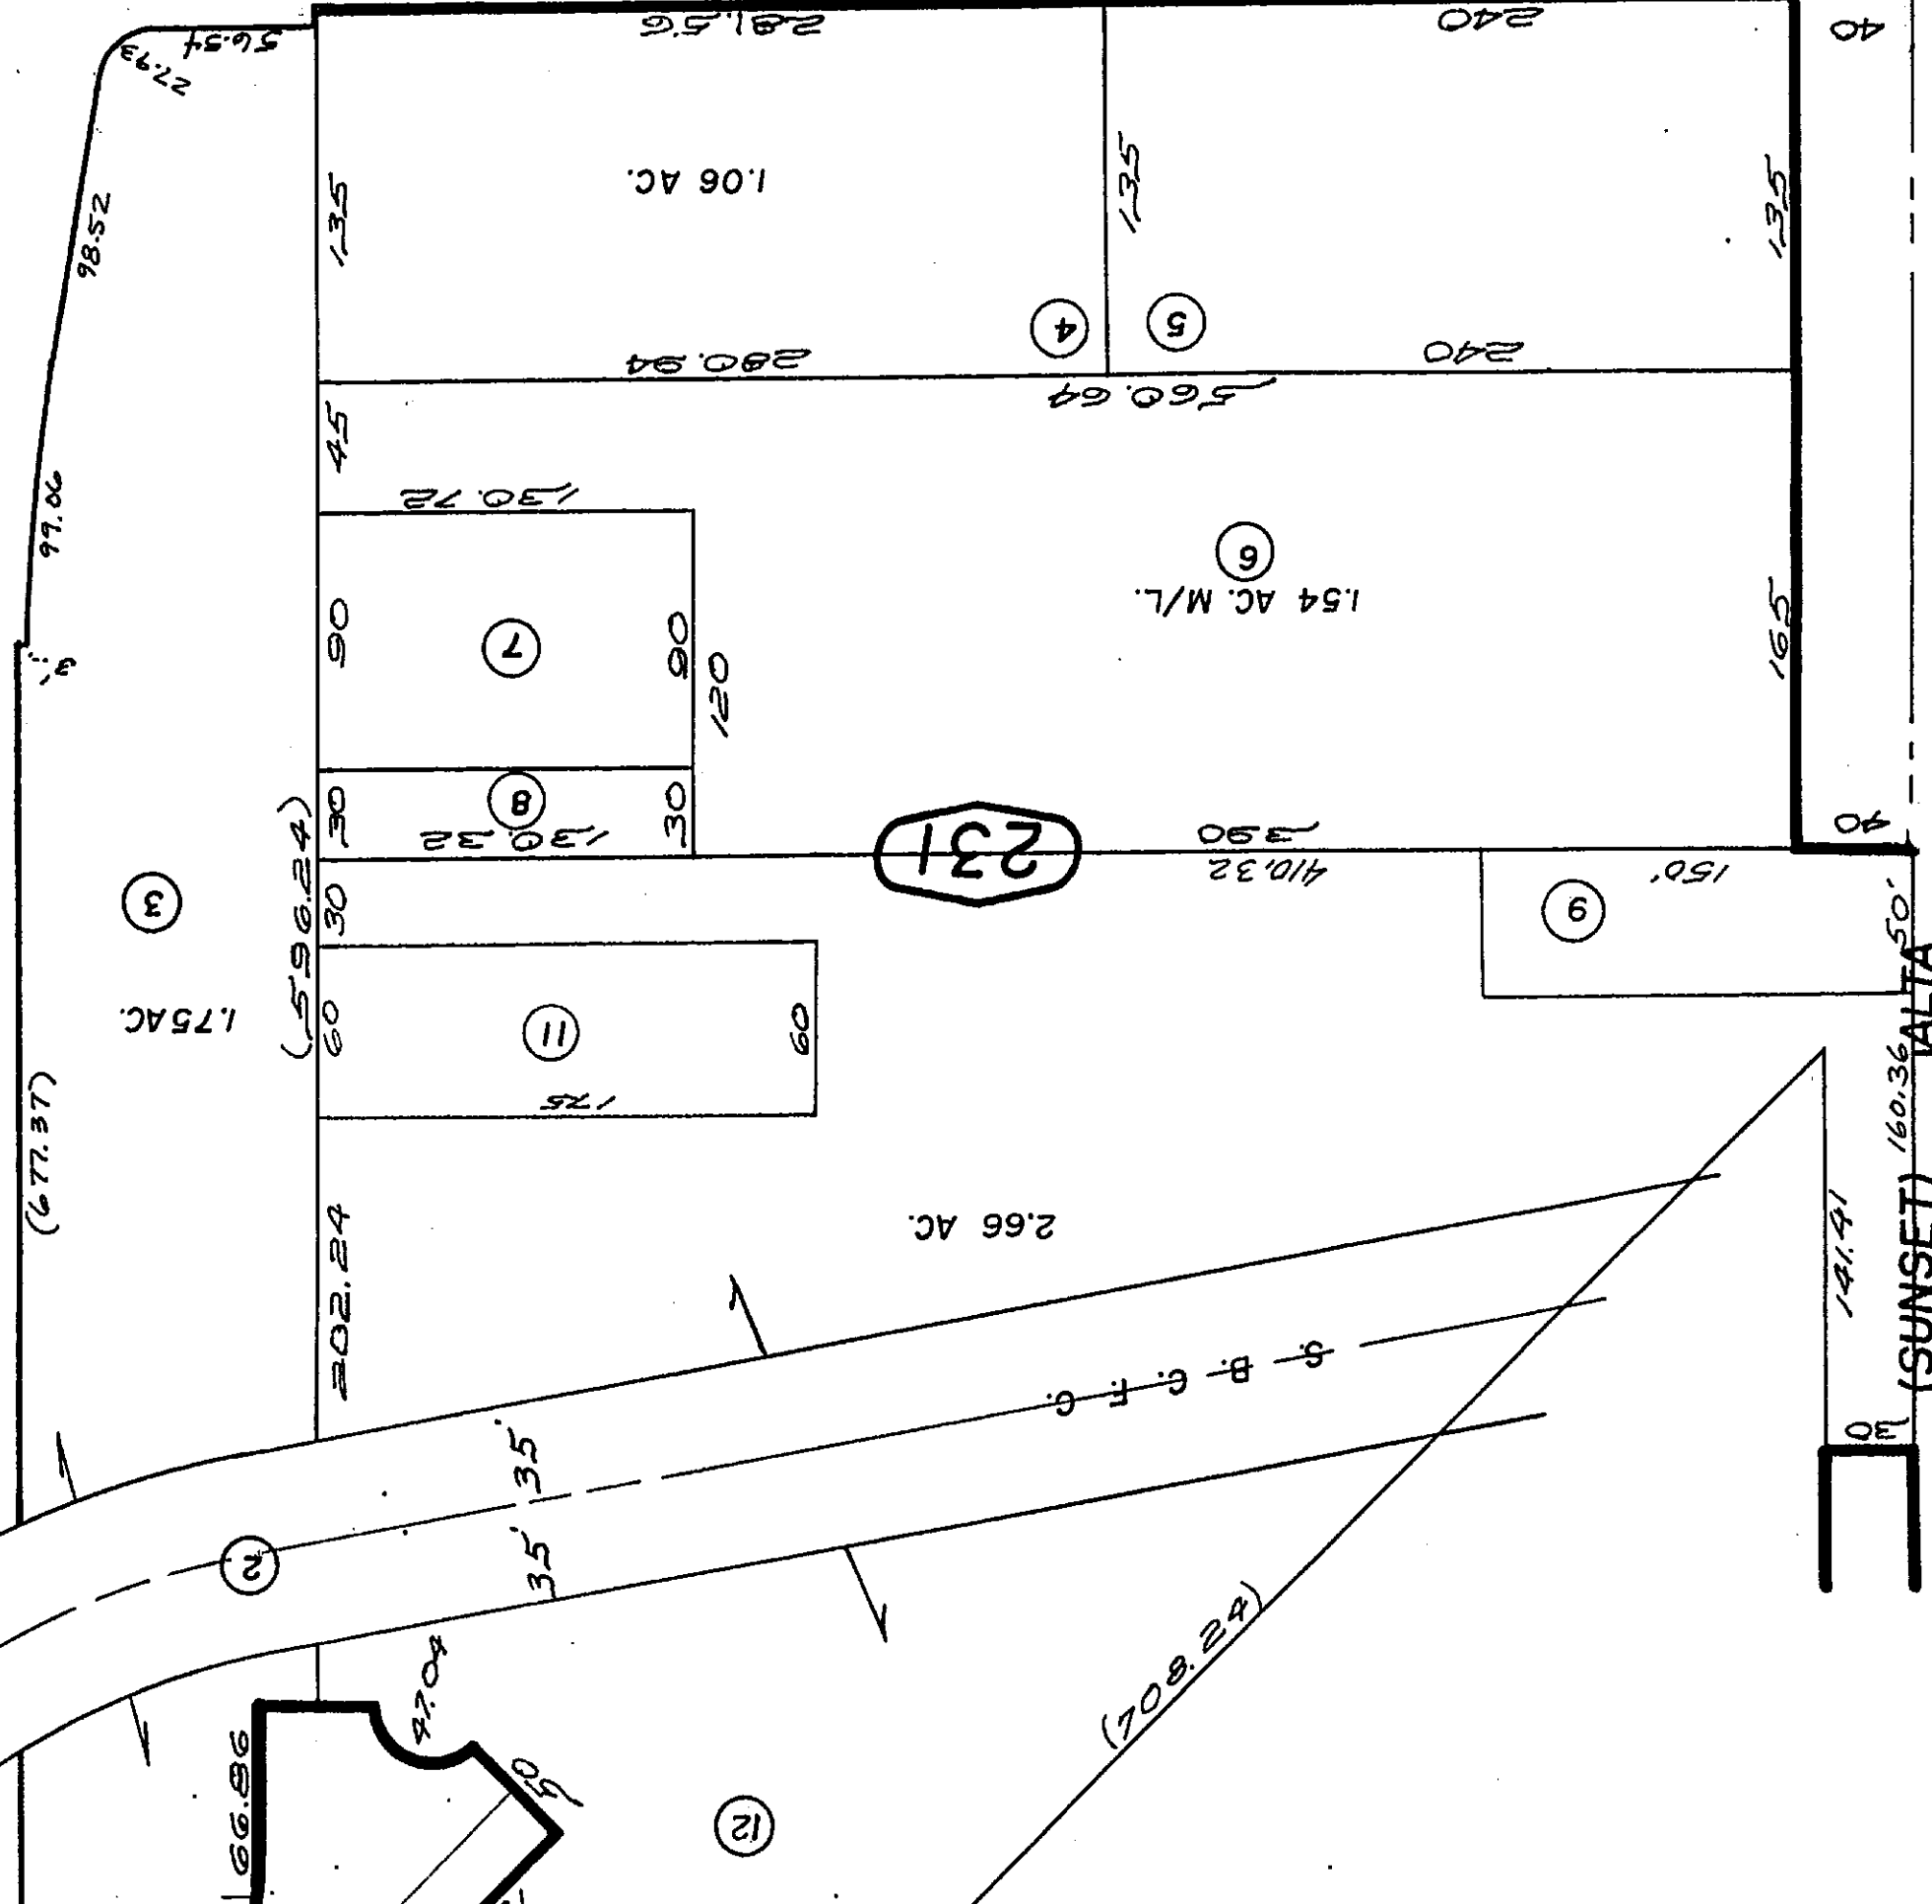


BOULEVARD (22)

(4) PARK

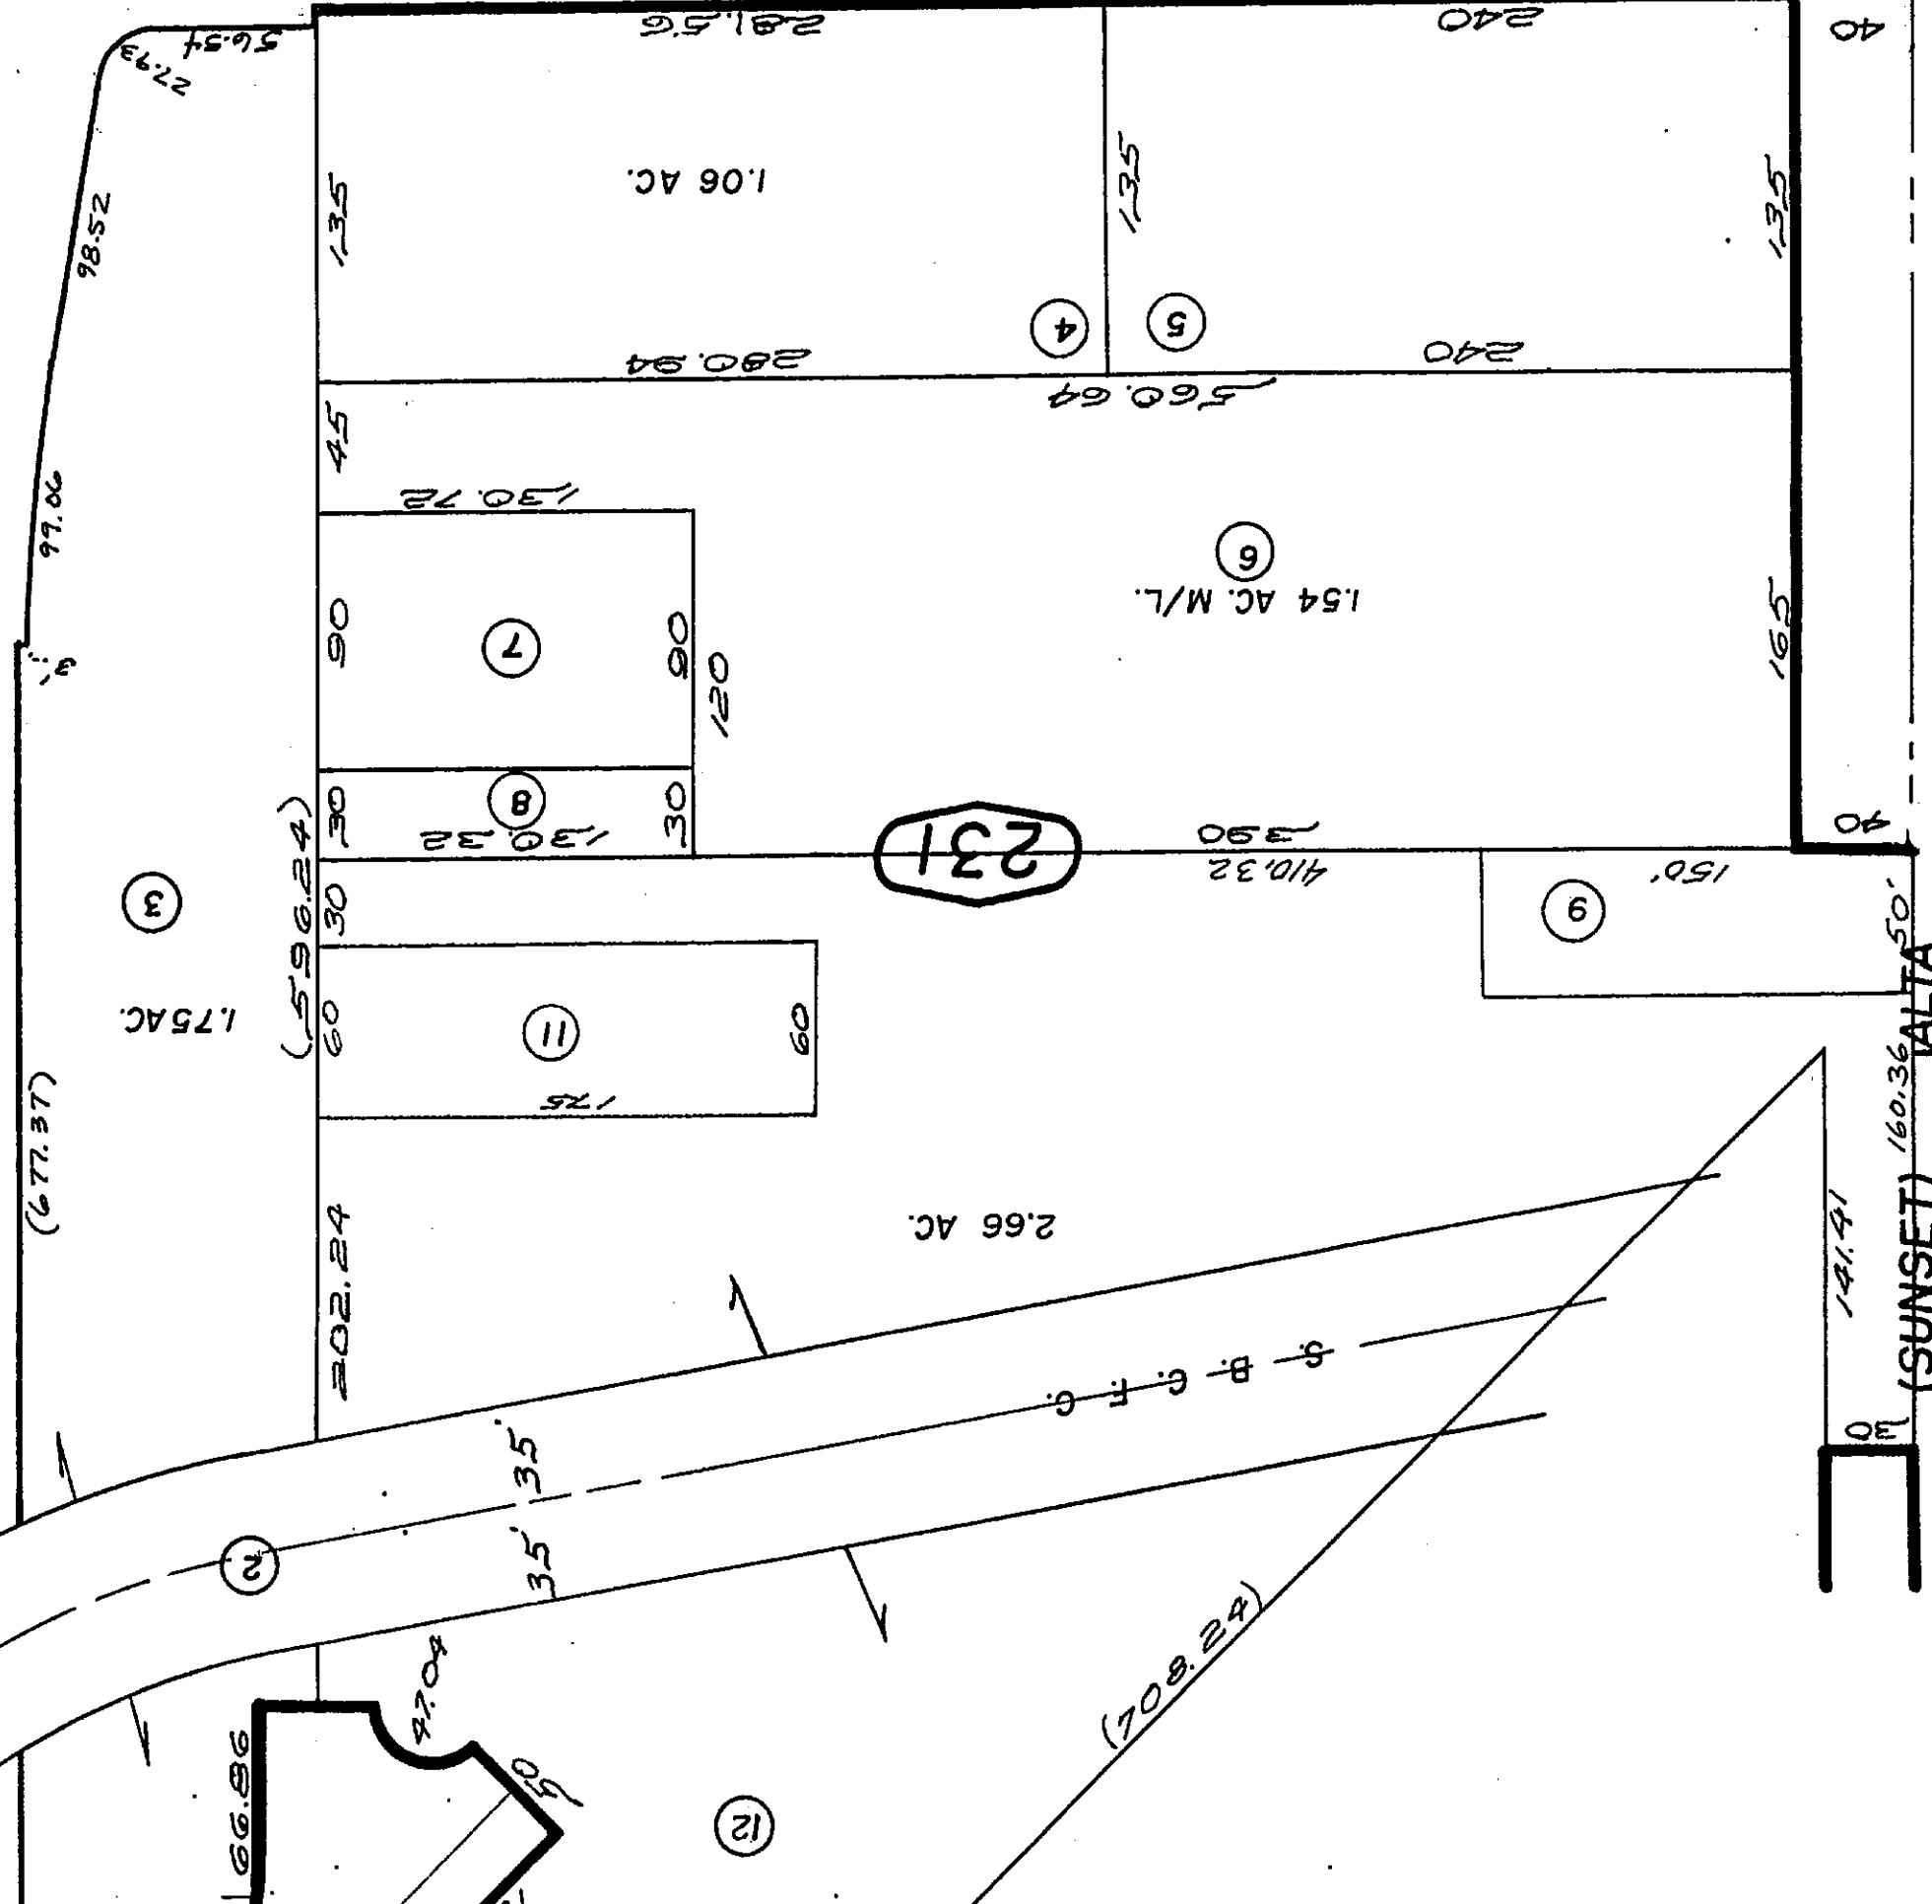


BOULEVARD (22)

(4) PARK

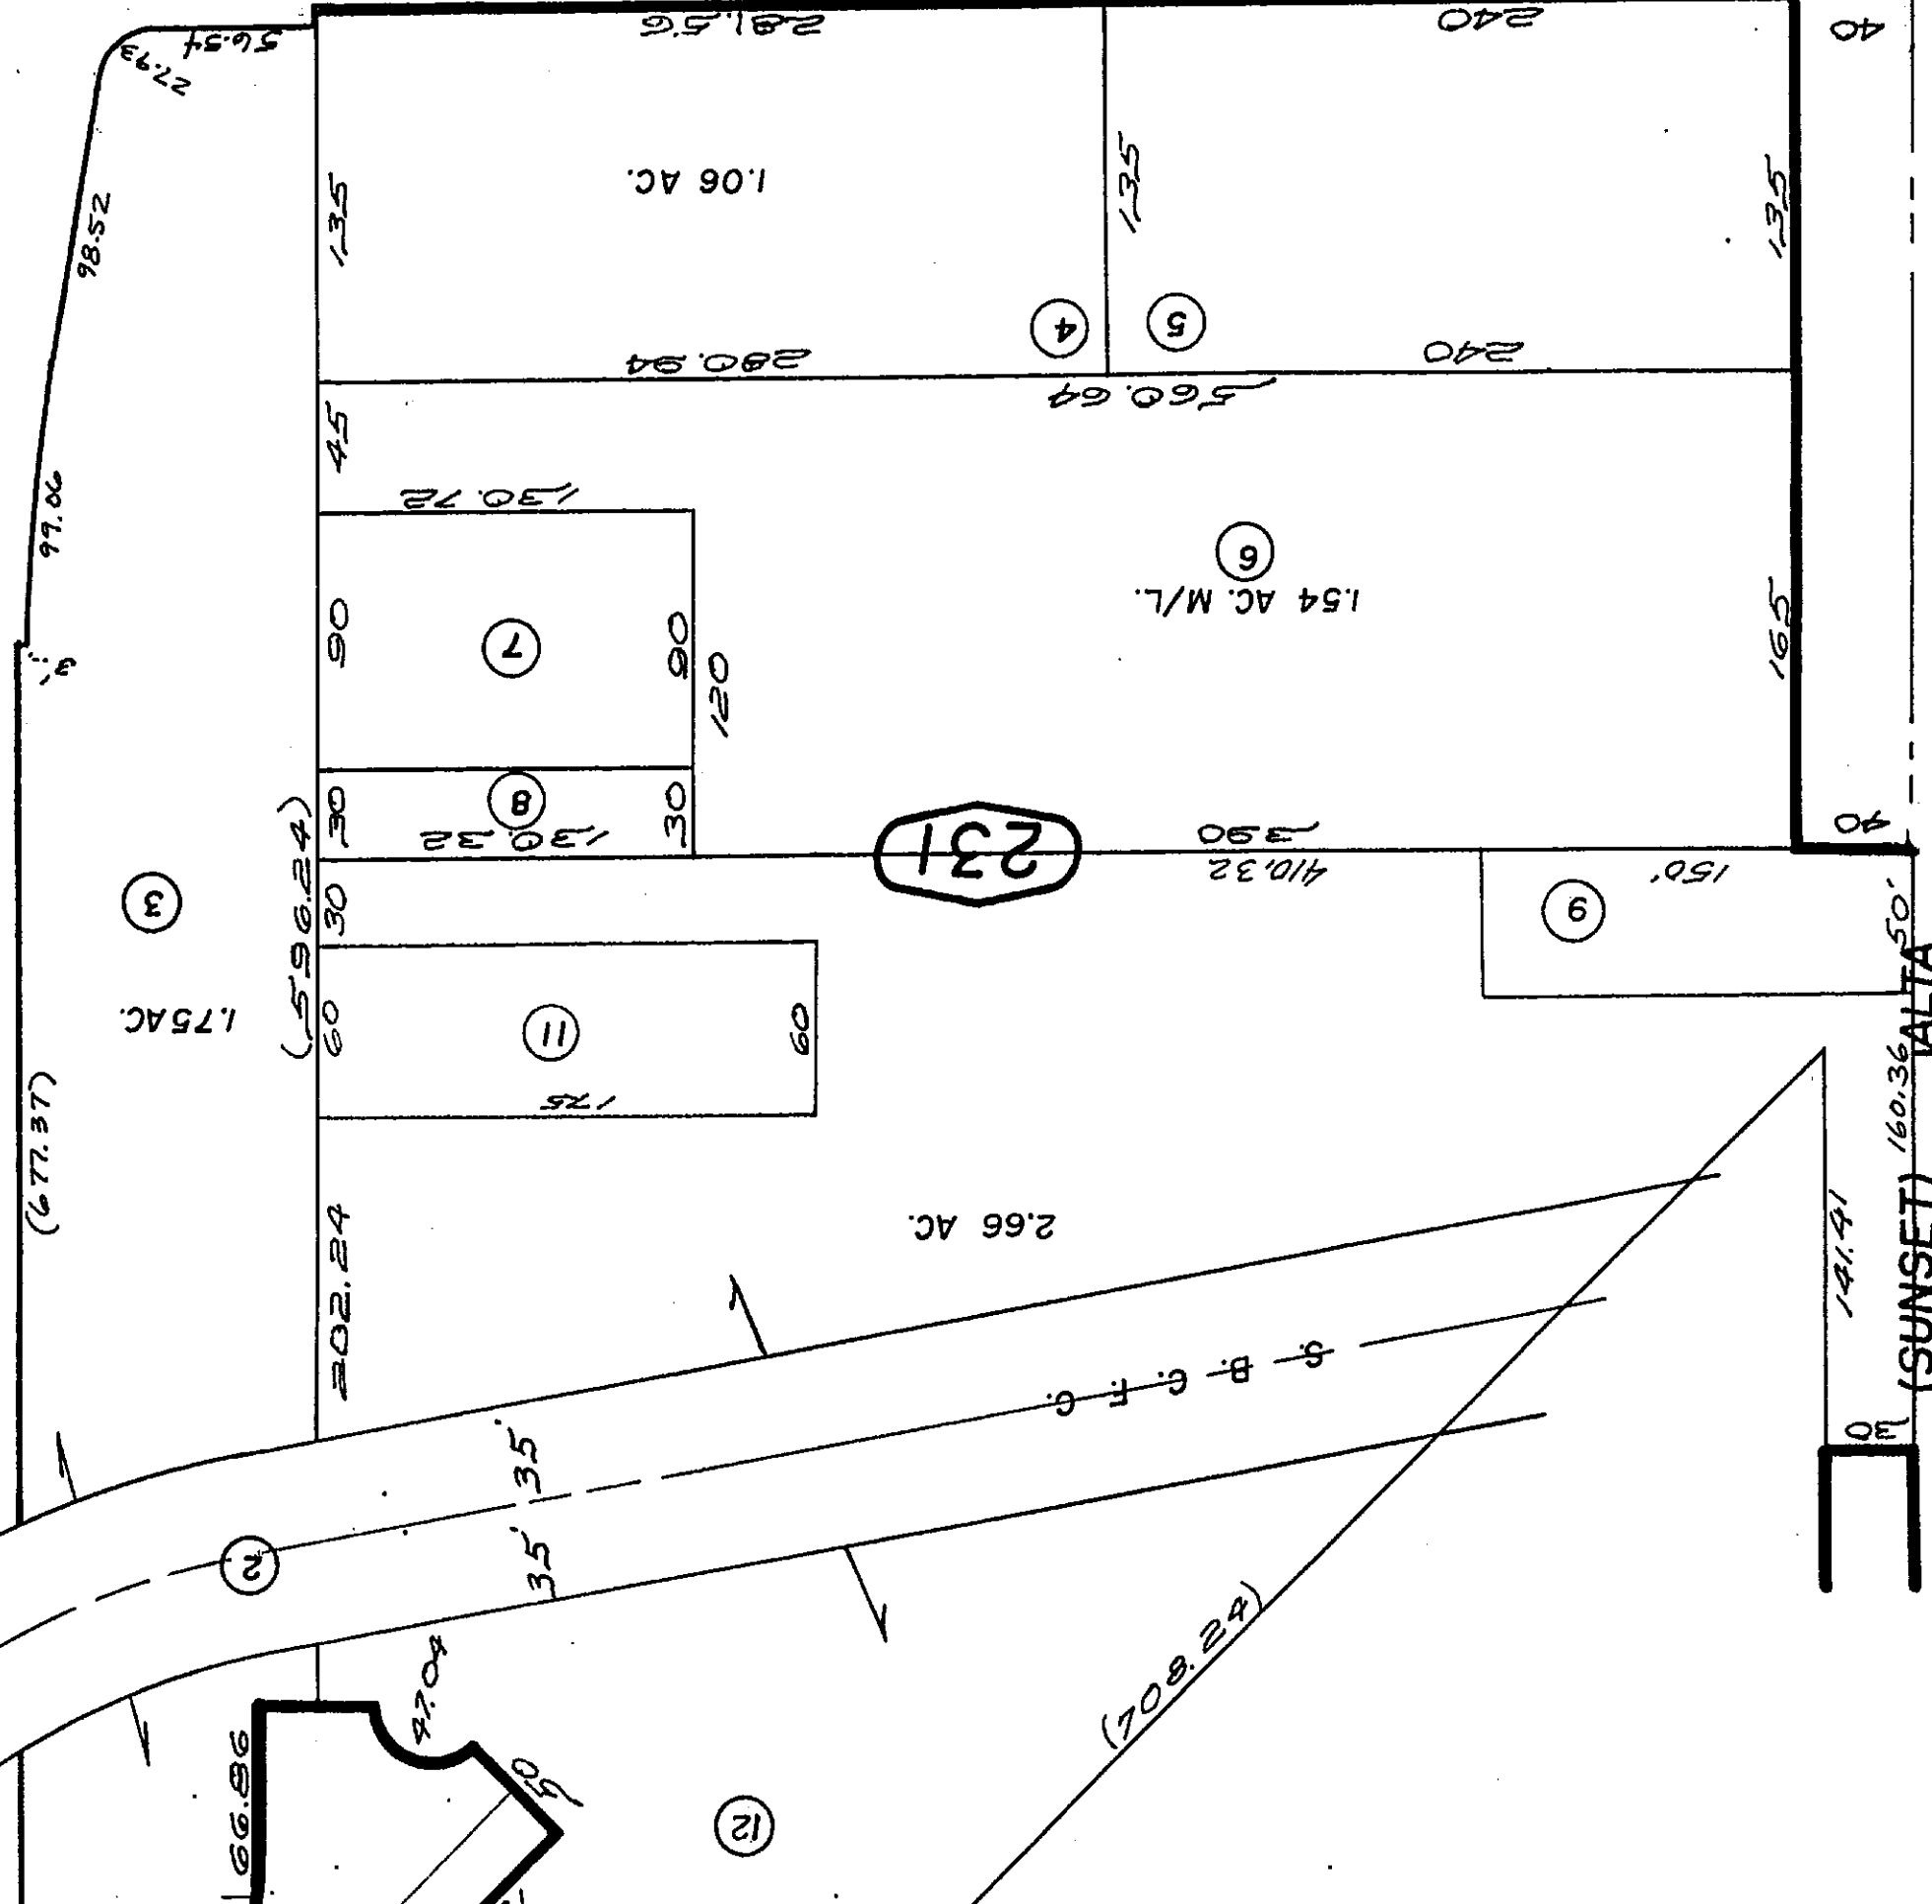


BOULEVARD (22)

(4) PARK

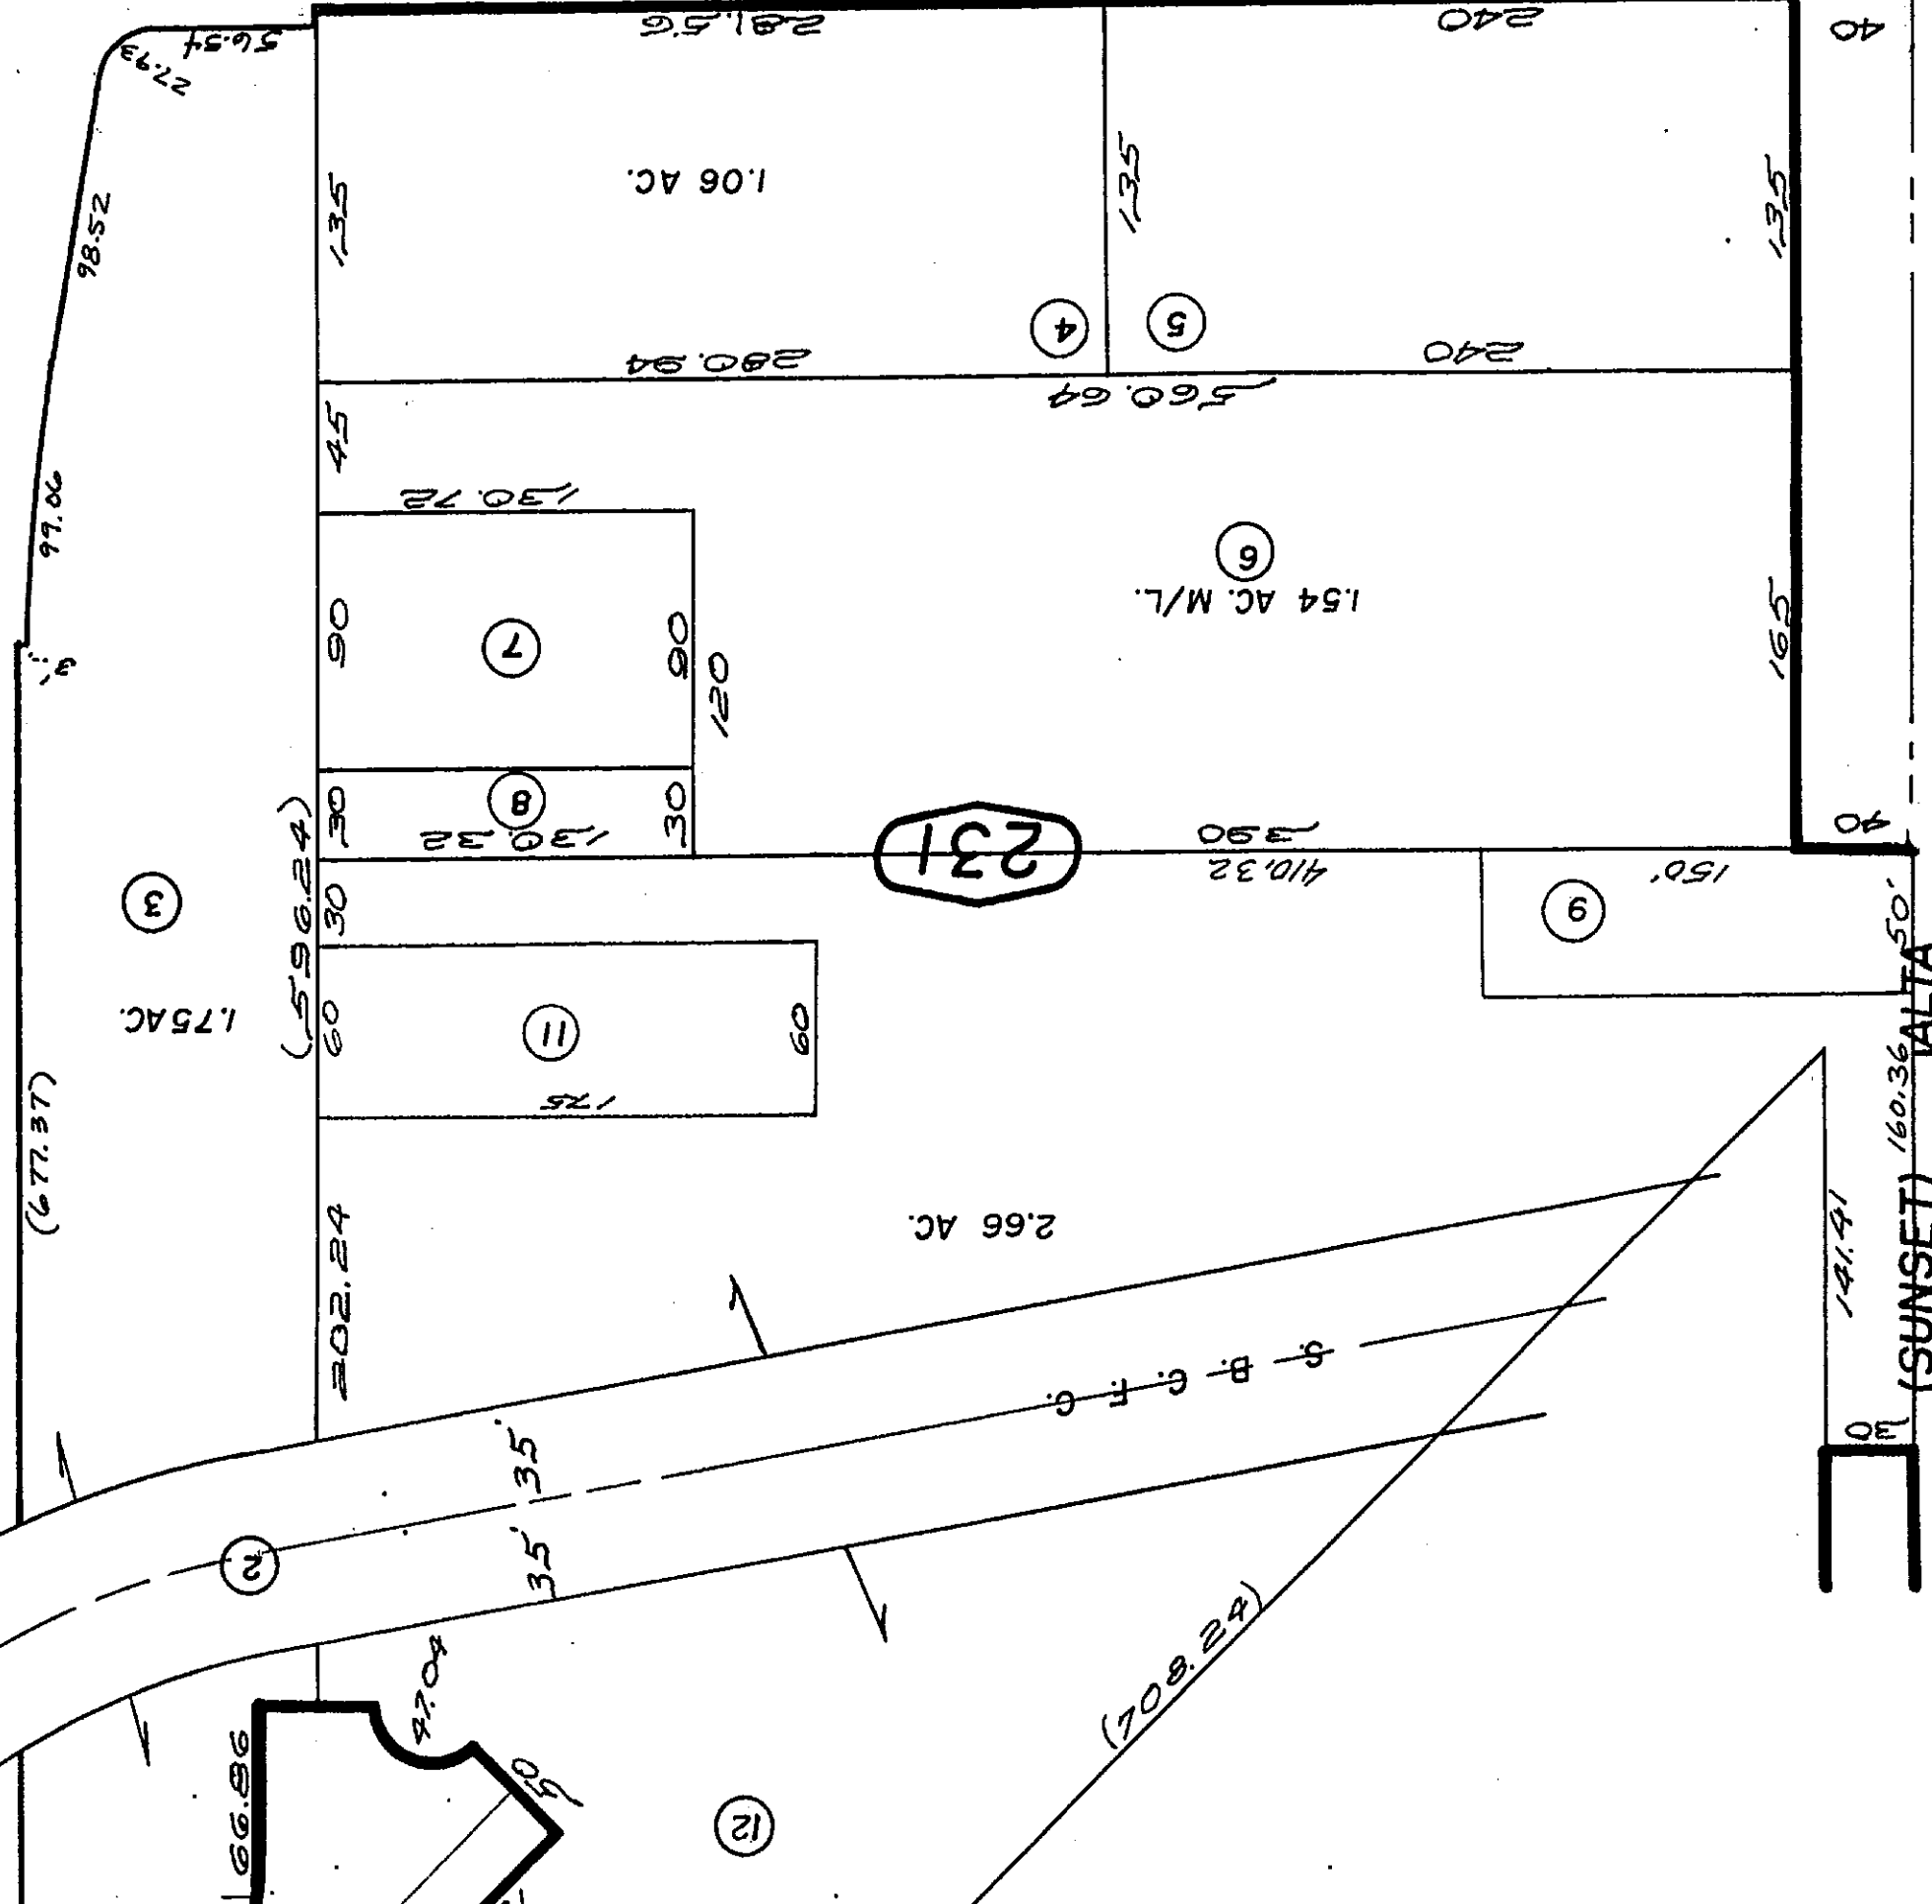


BOULEVARD (22)

(4) PARK

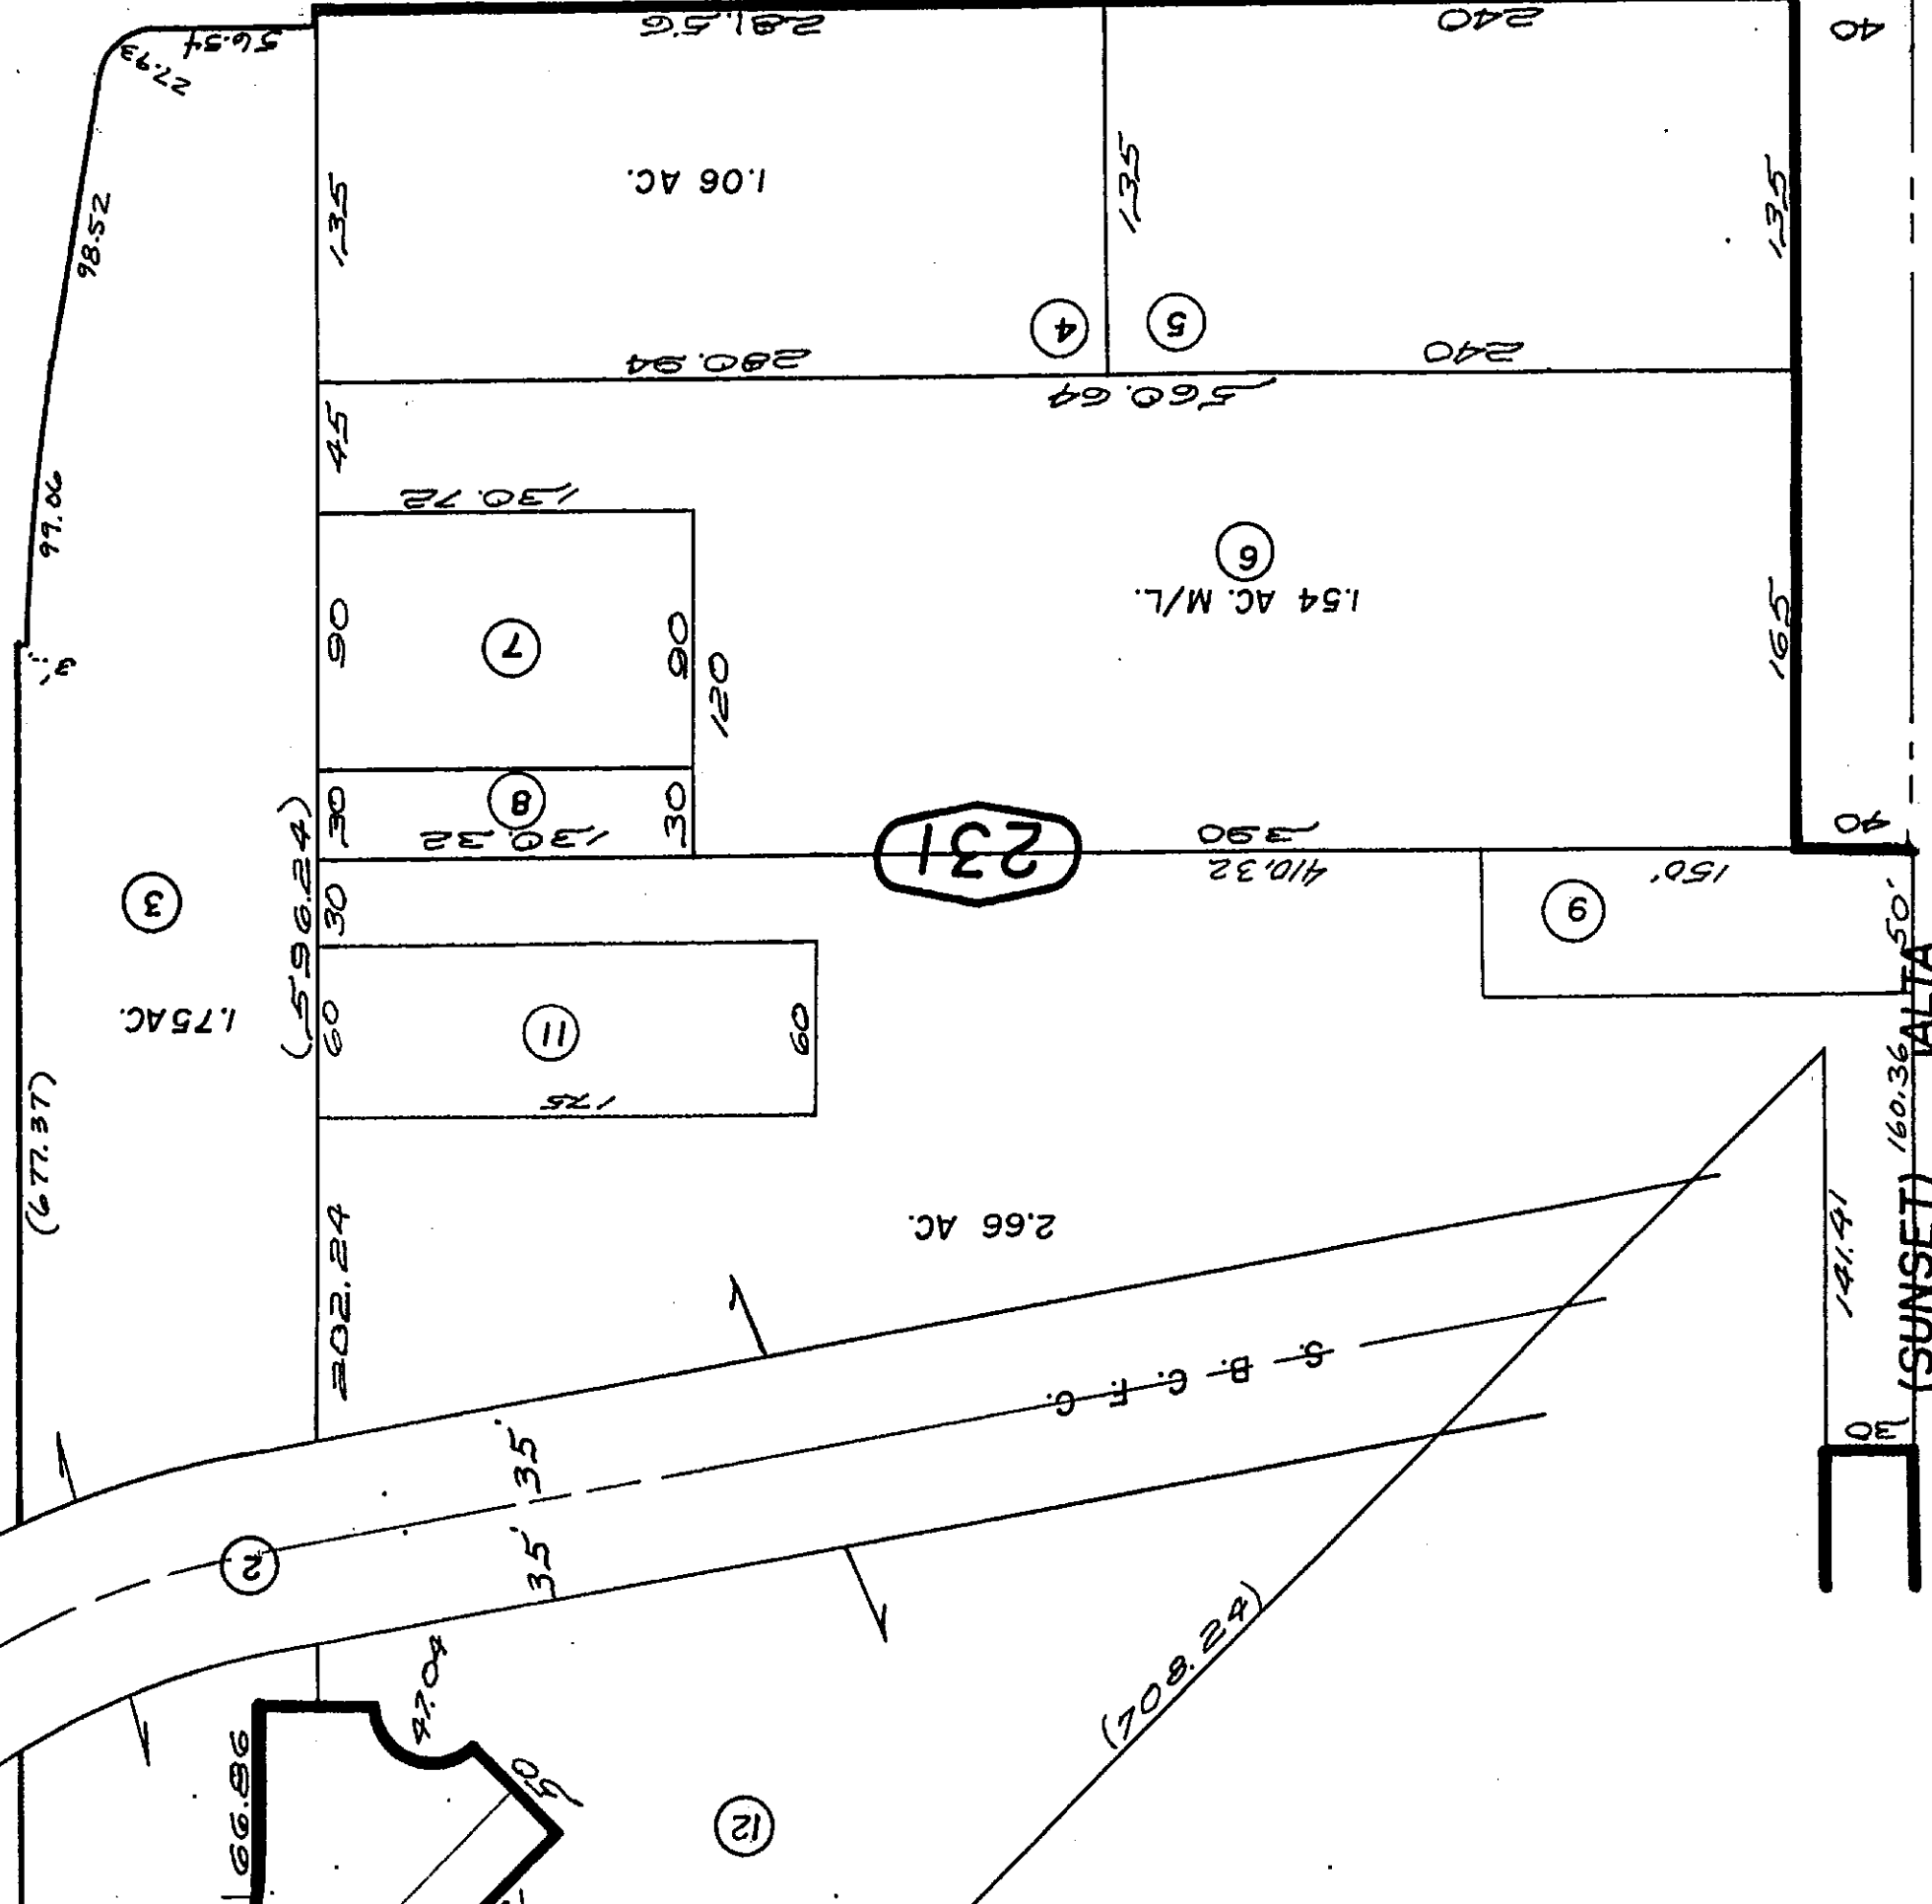


BOULEVARD (22)

(4) PARK

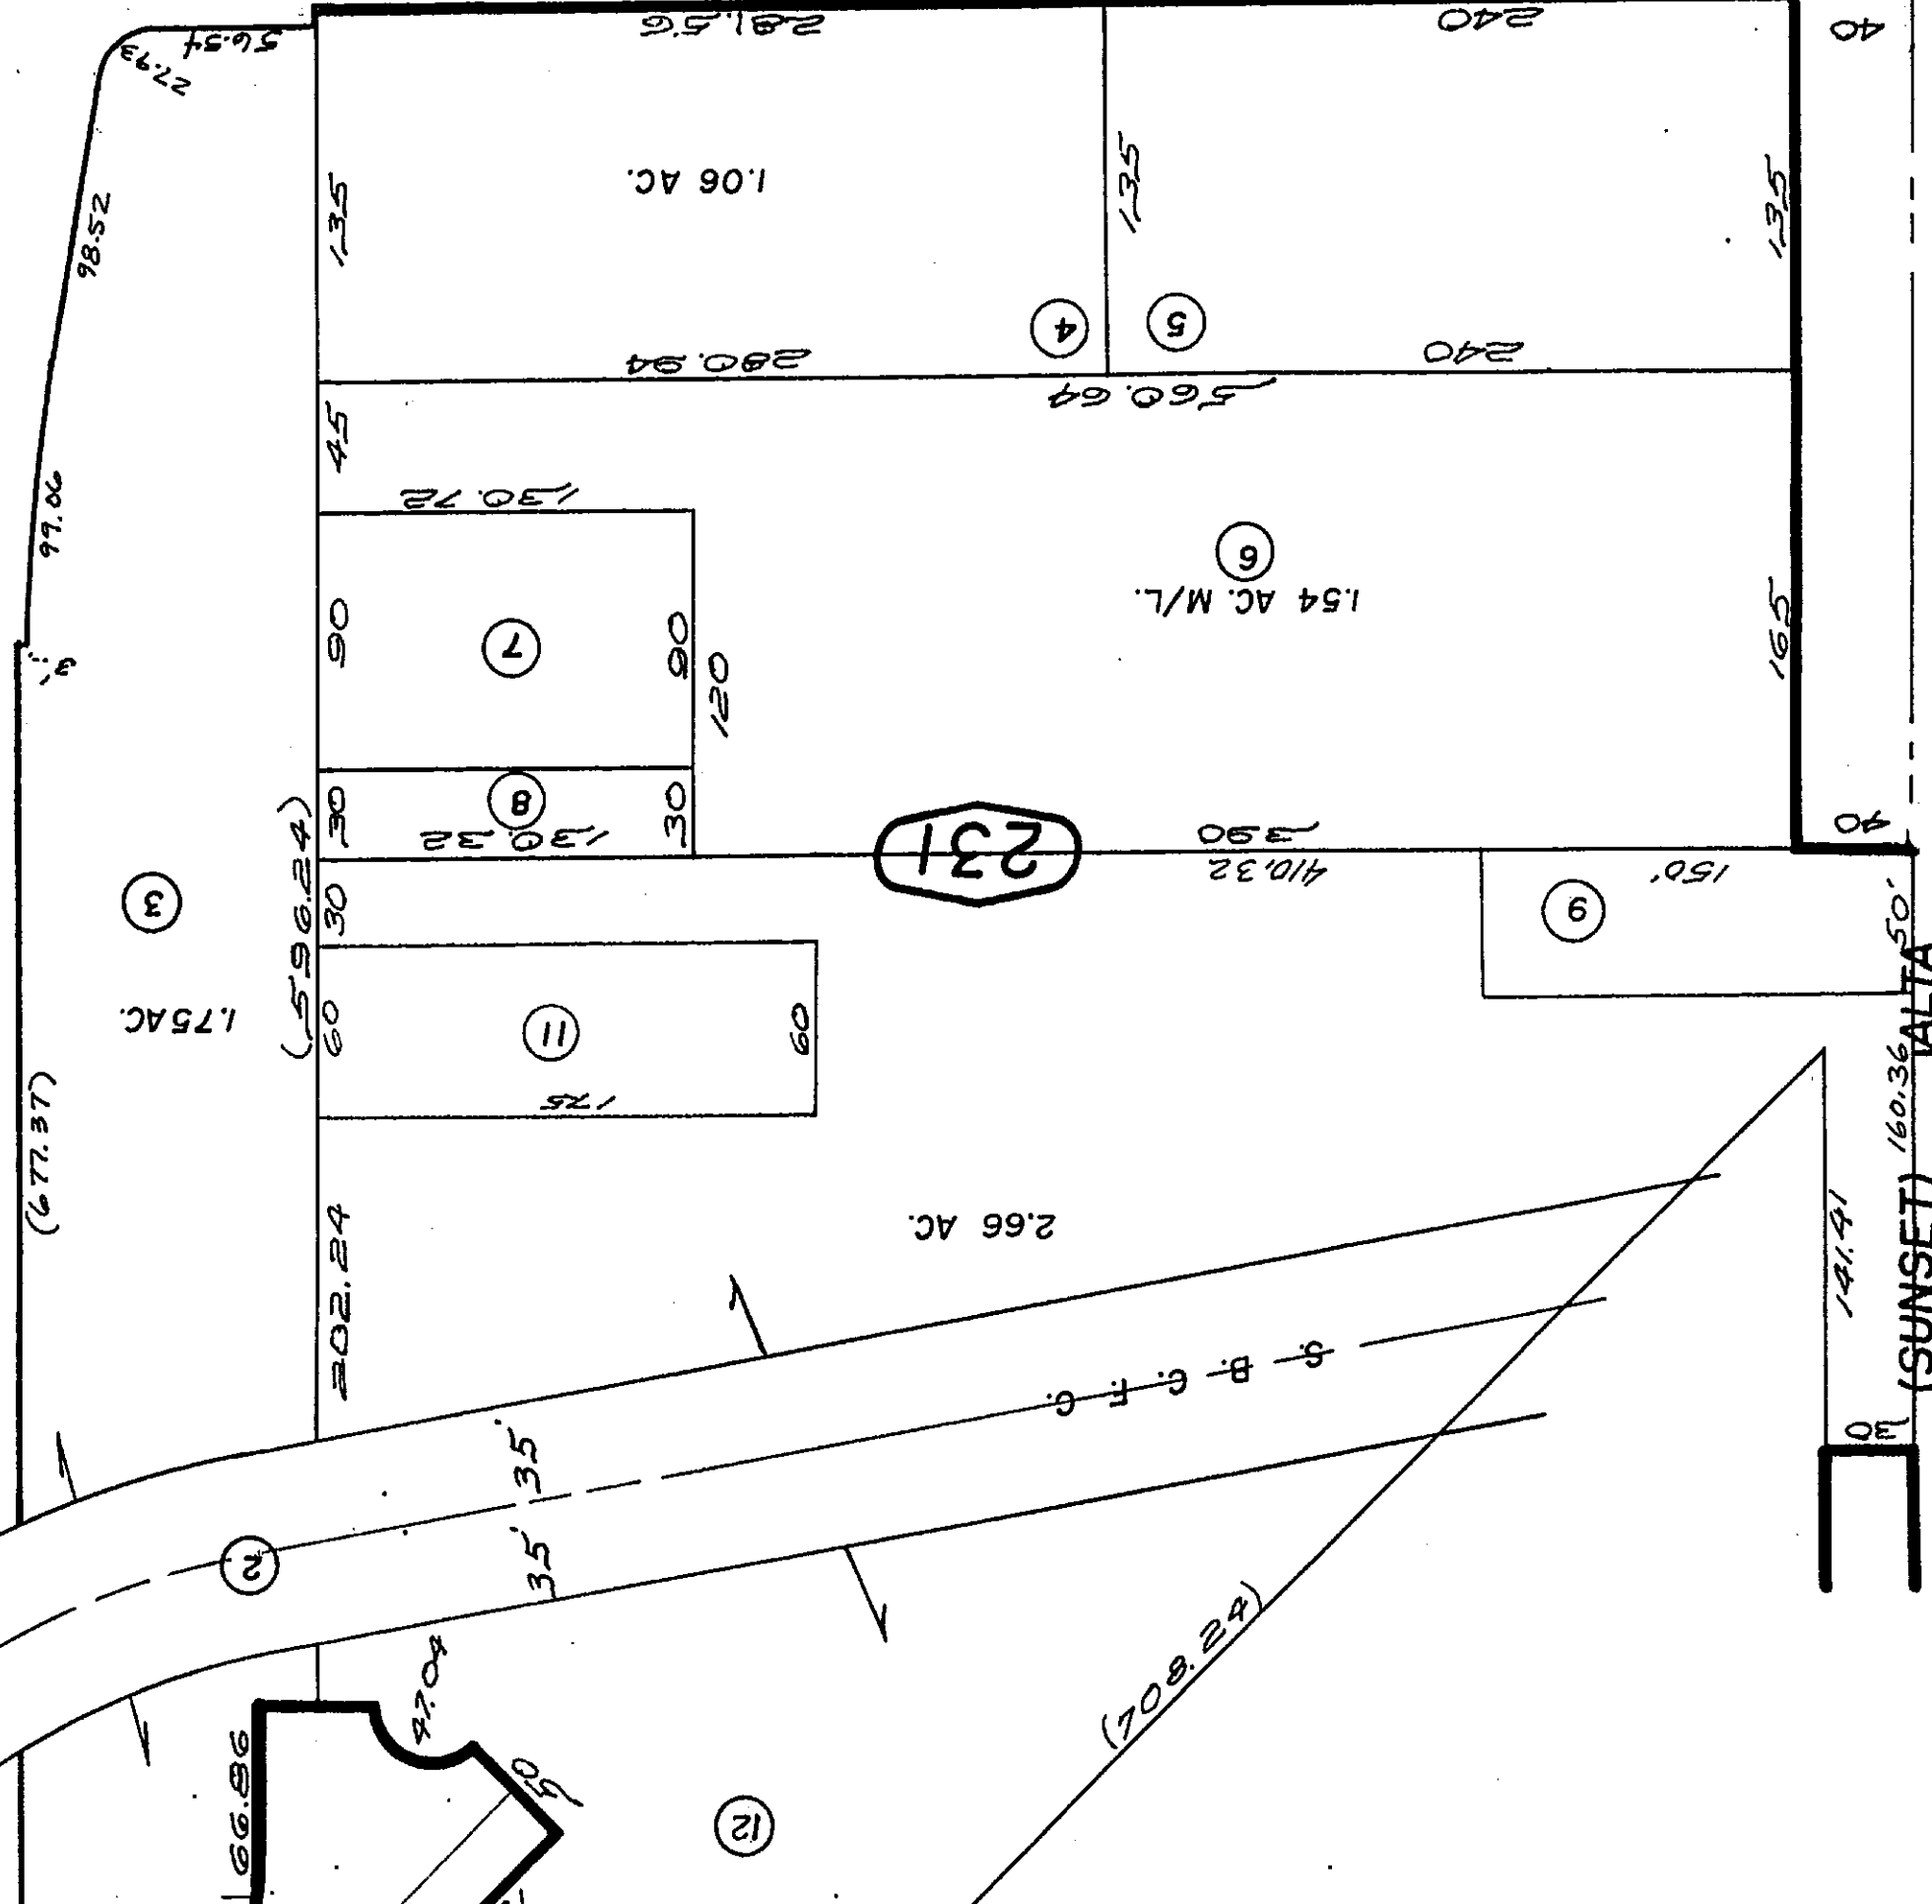


BOULEVARD (22)

(4) PARK

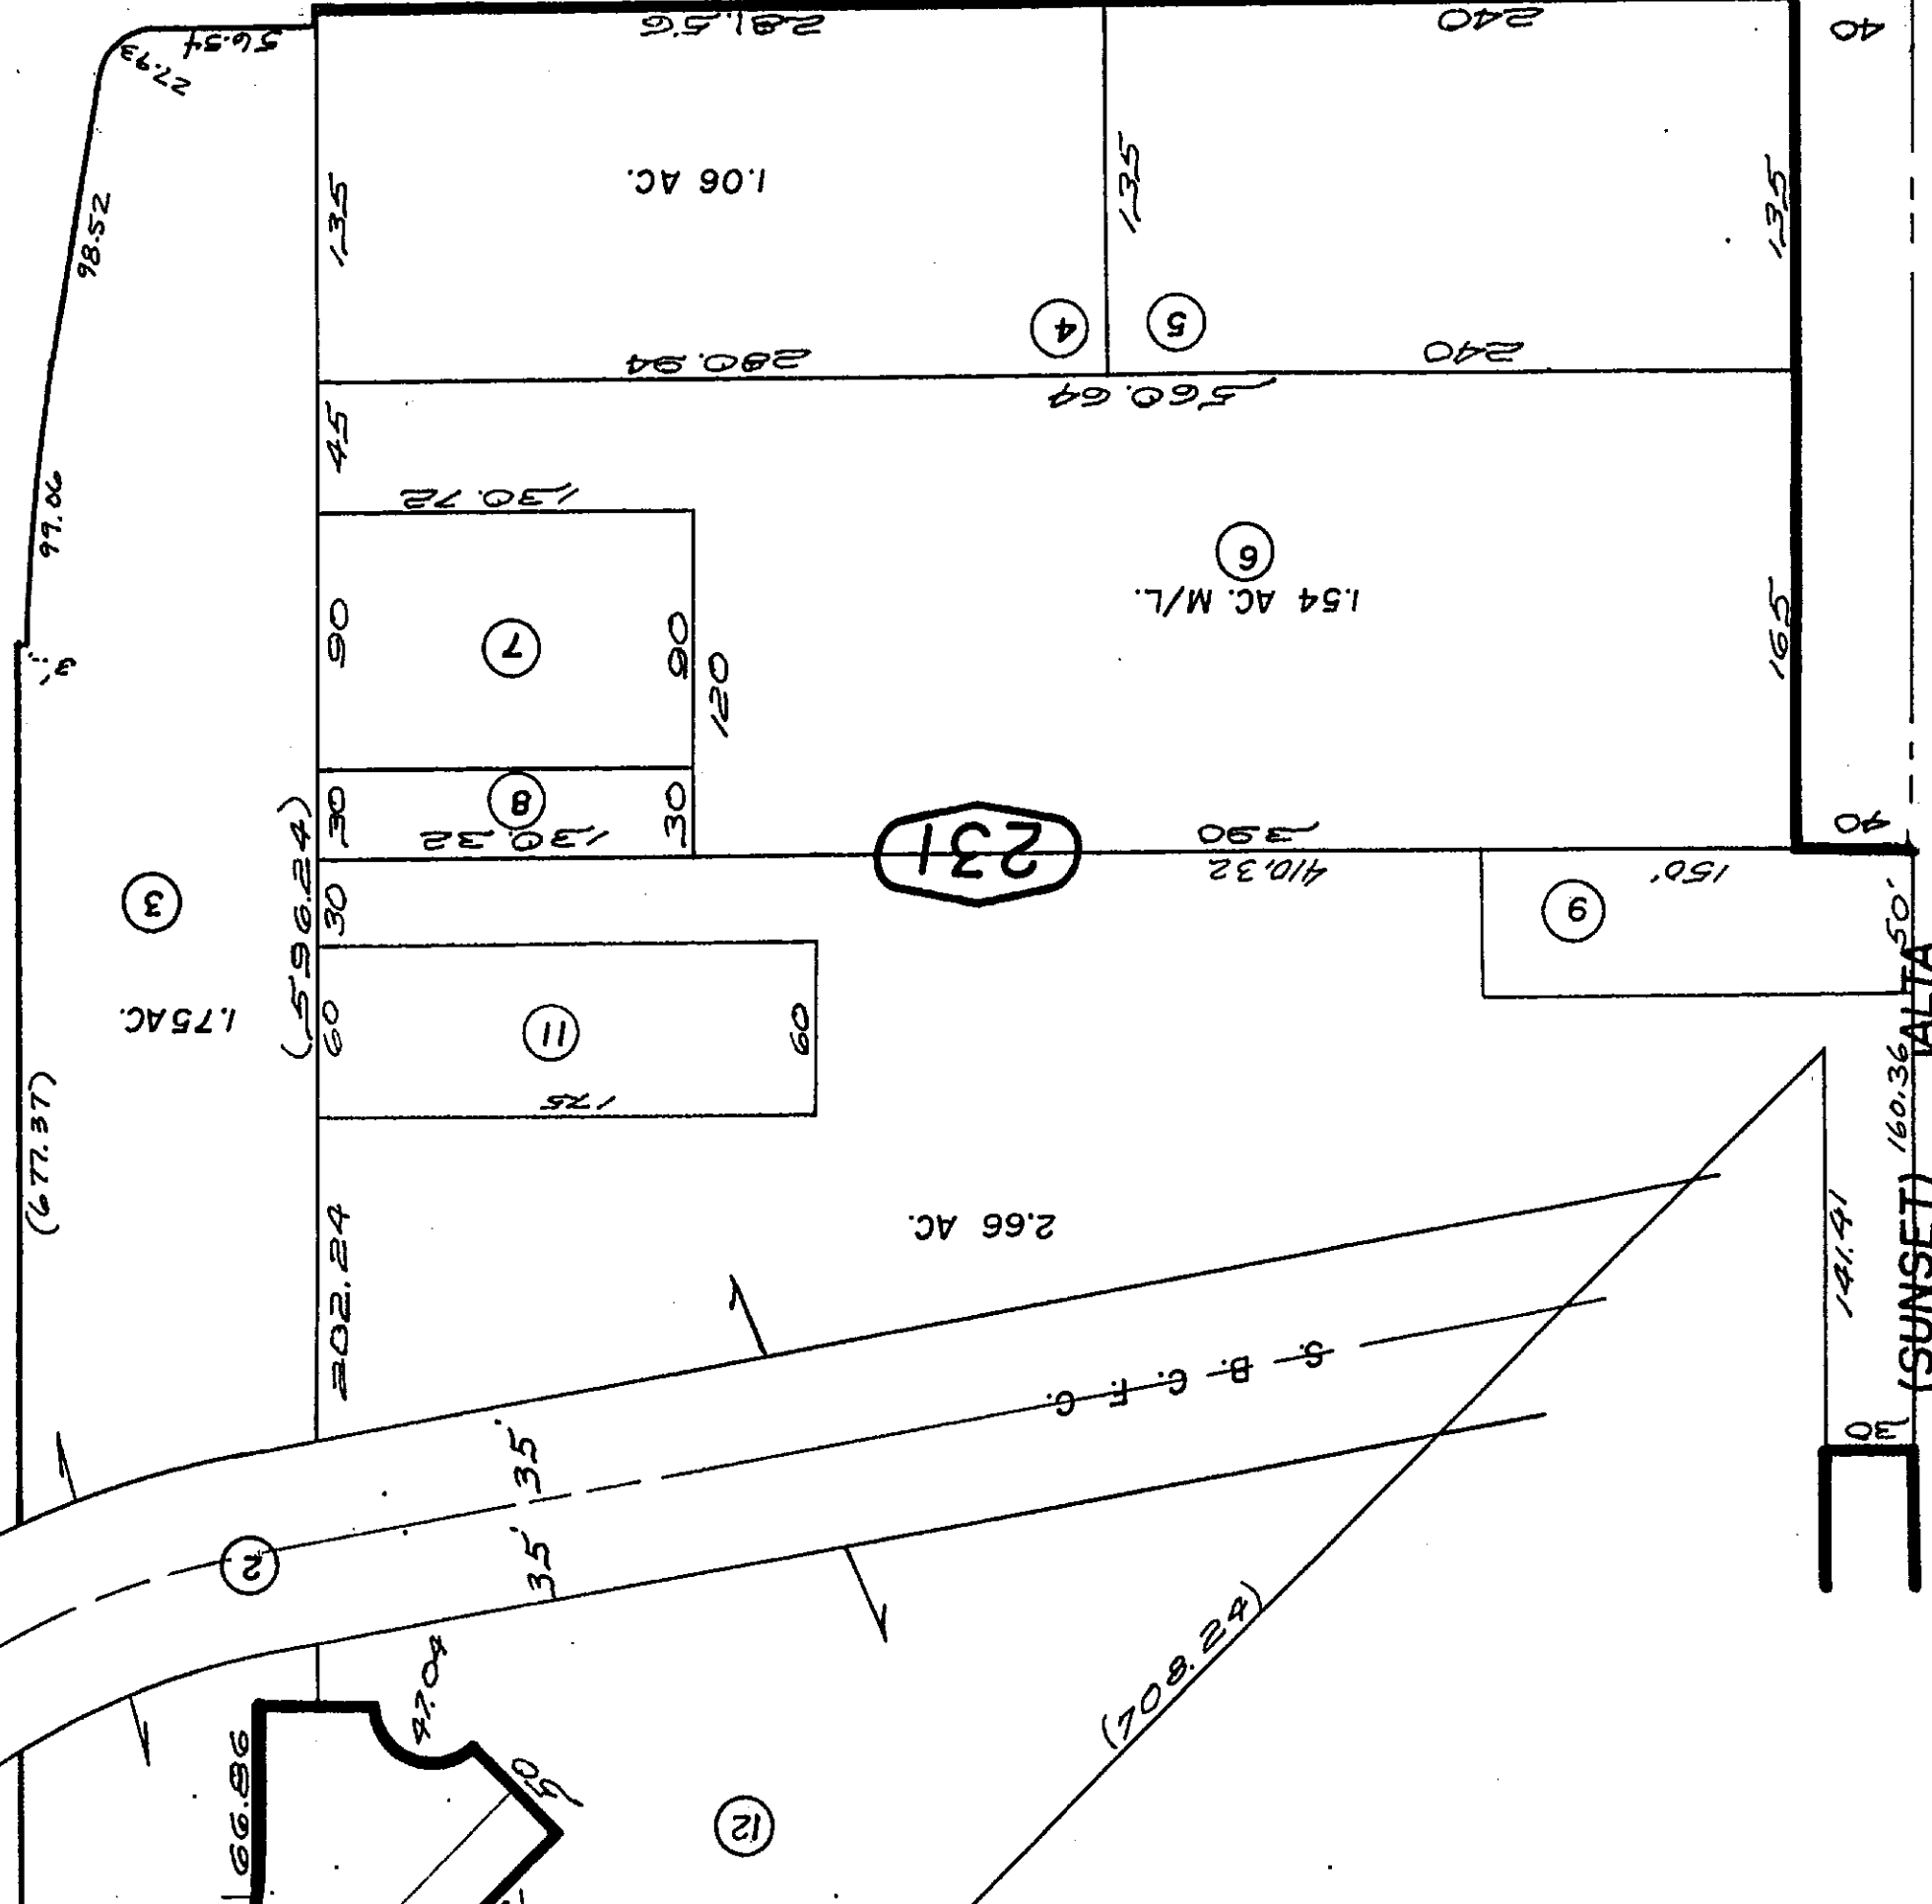


BOULEVARD (22)

(4) PARK

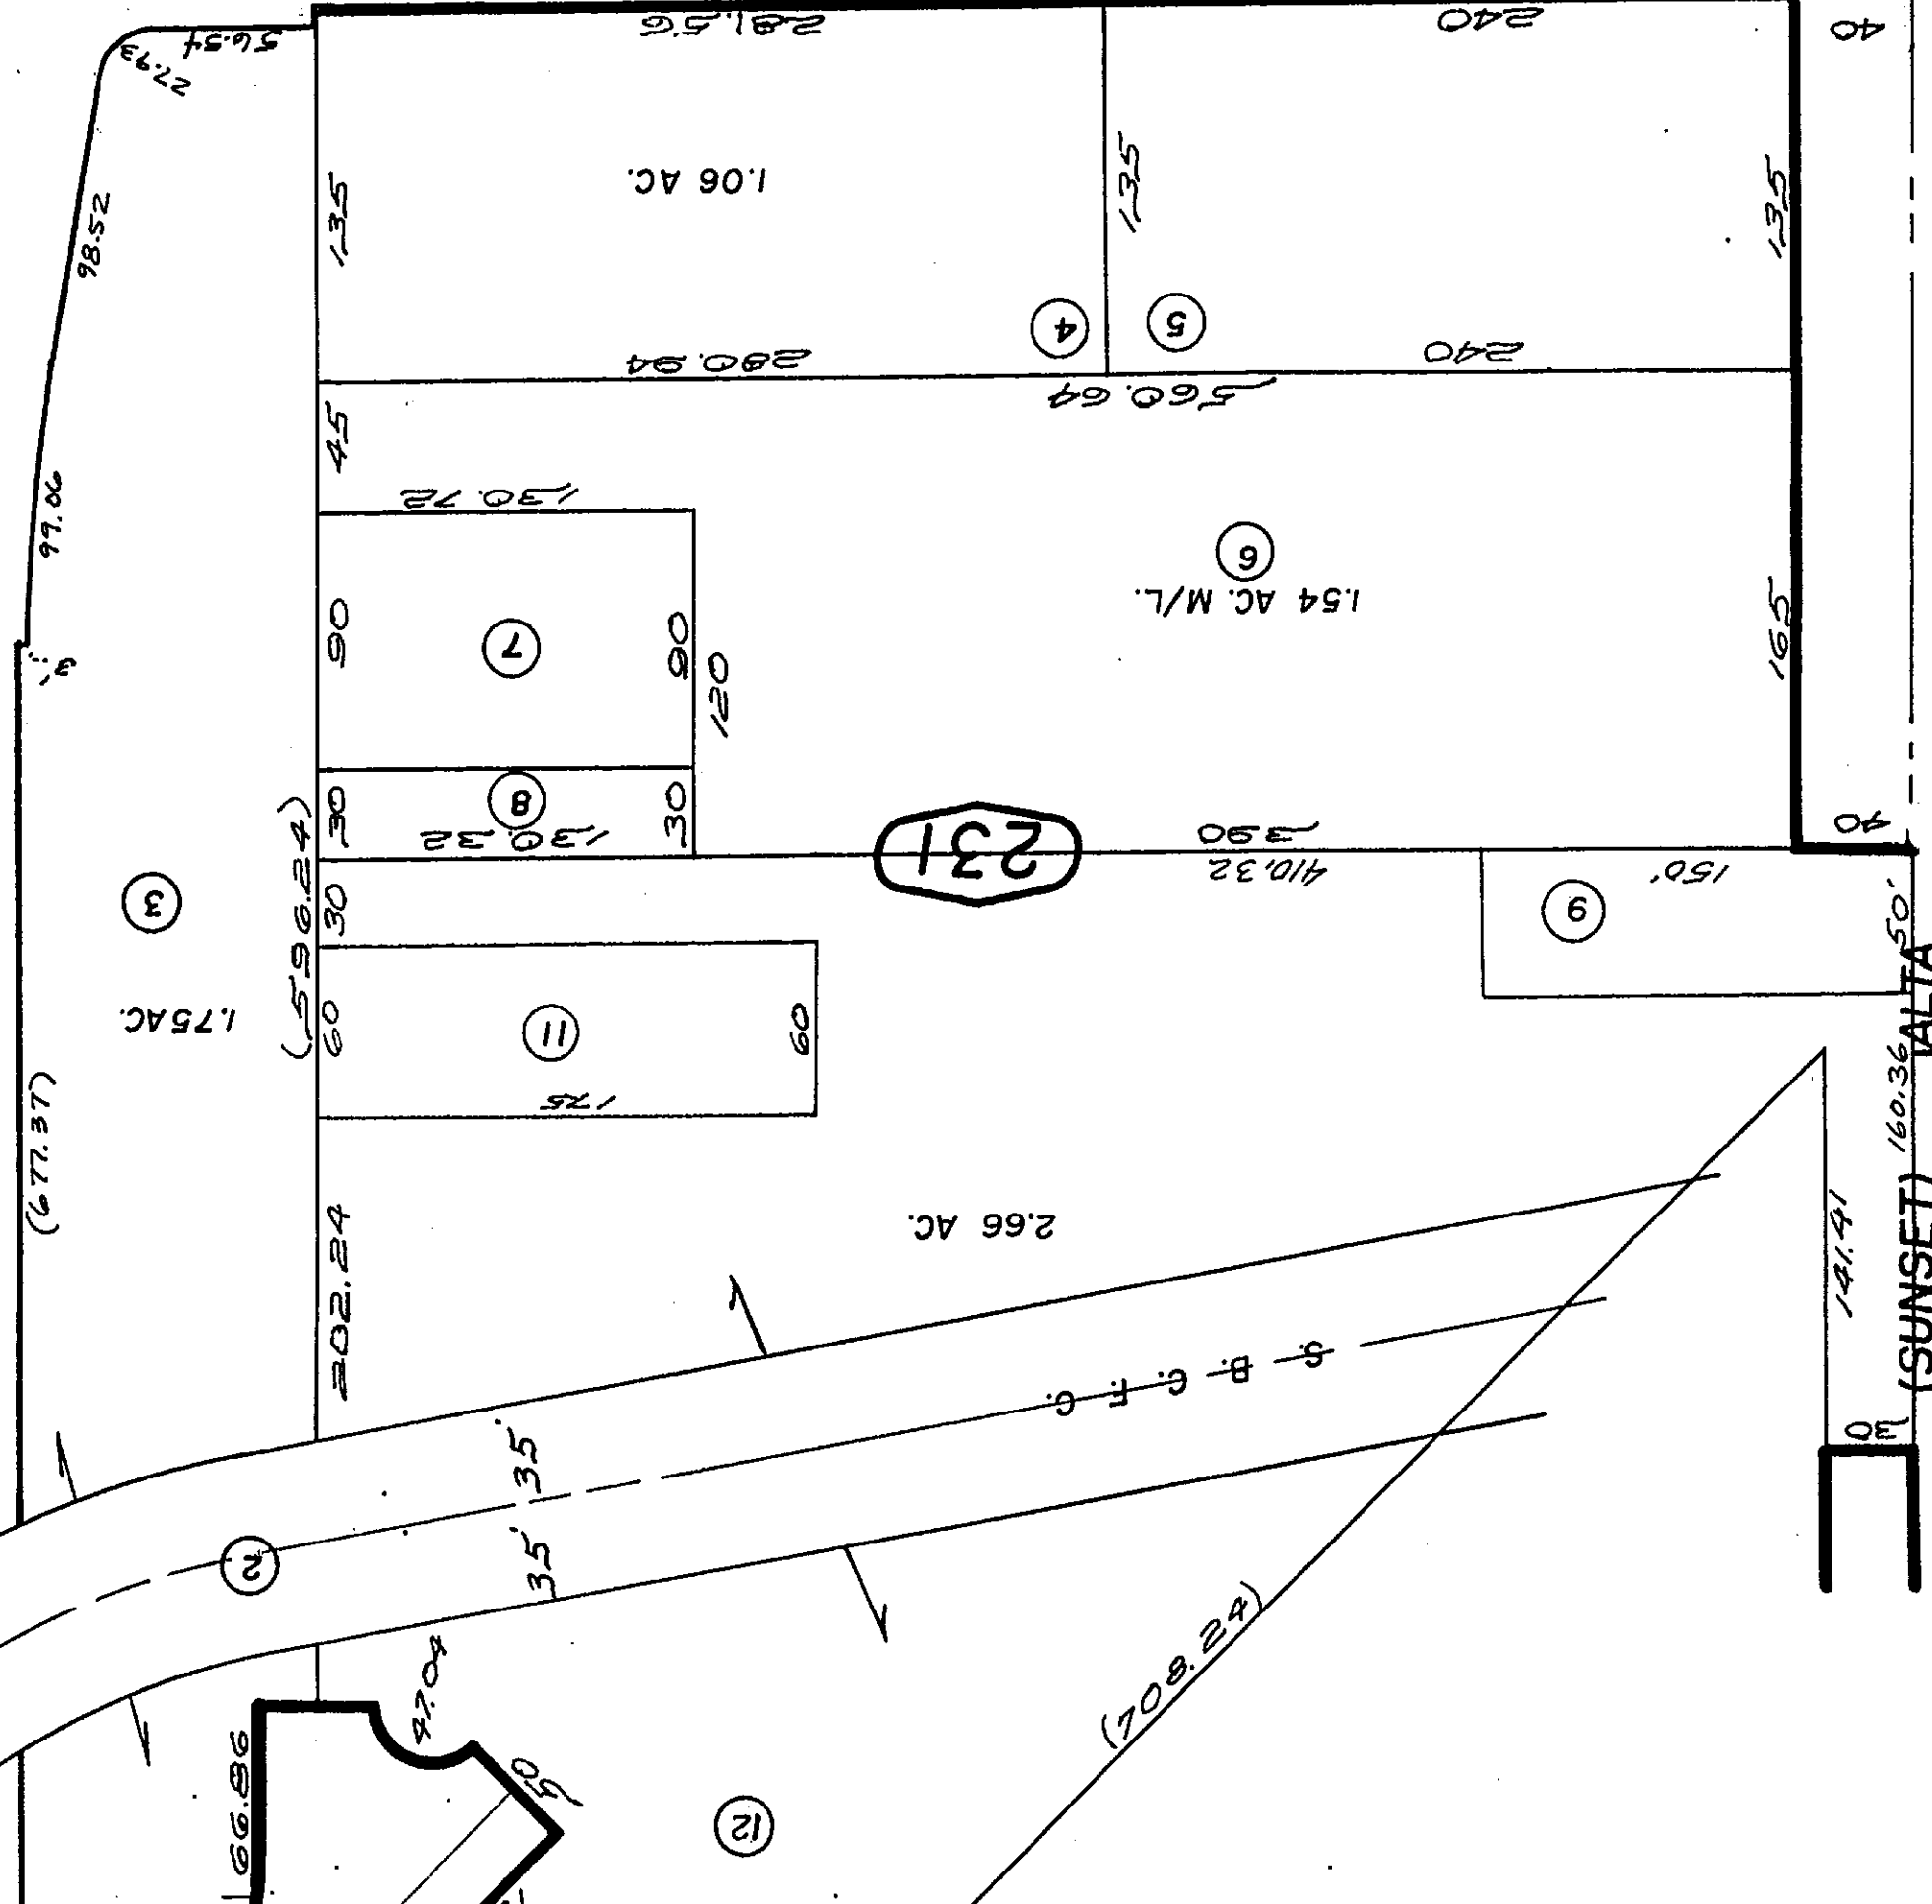


BOULEVARD (22)

(4) PARK

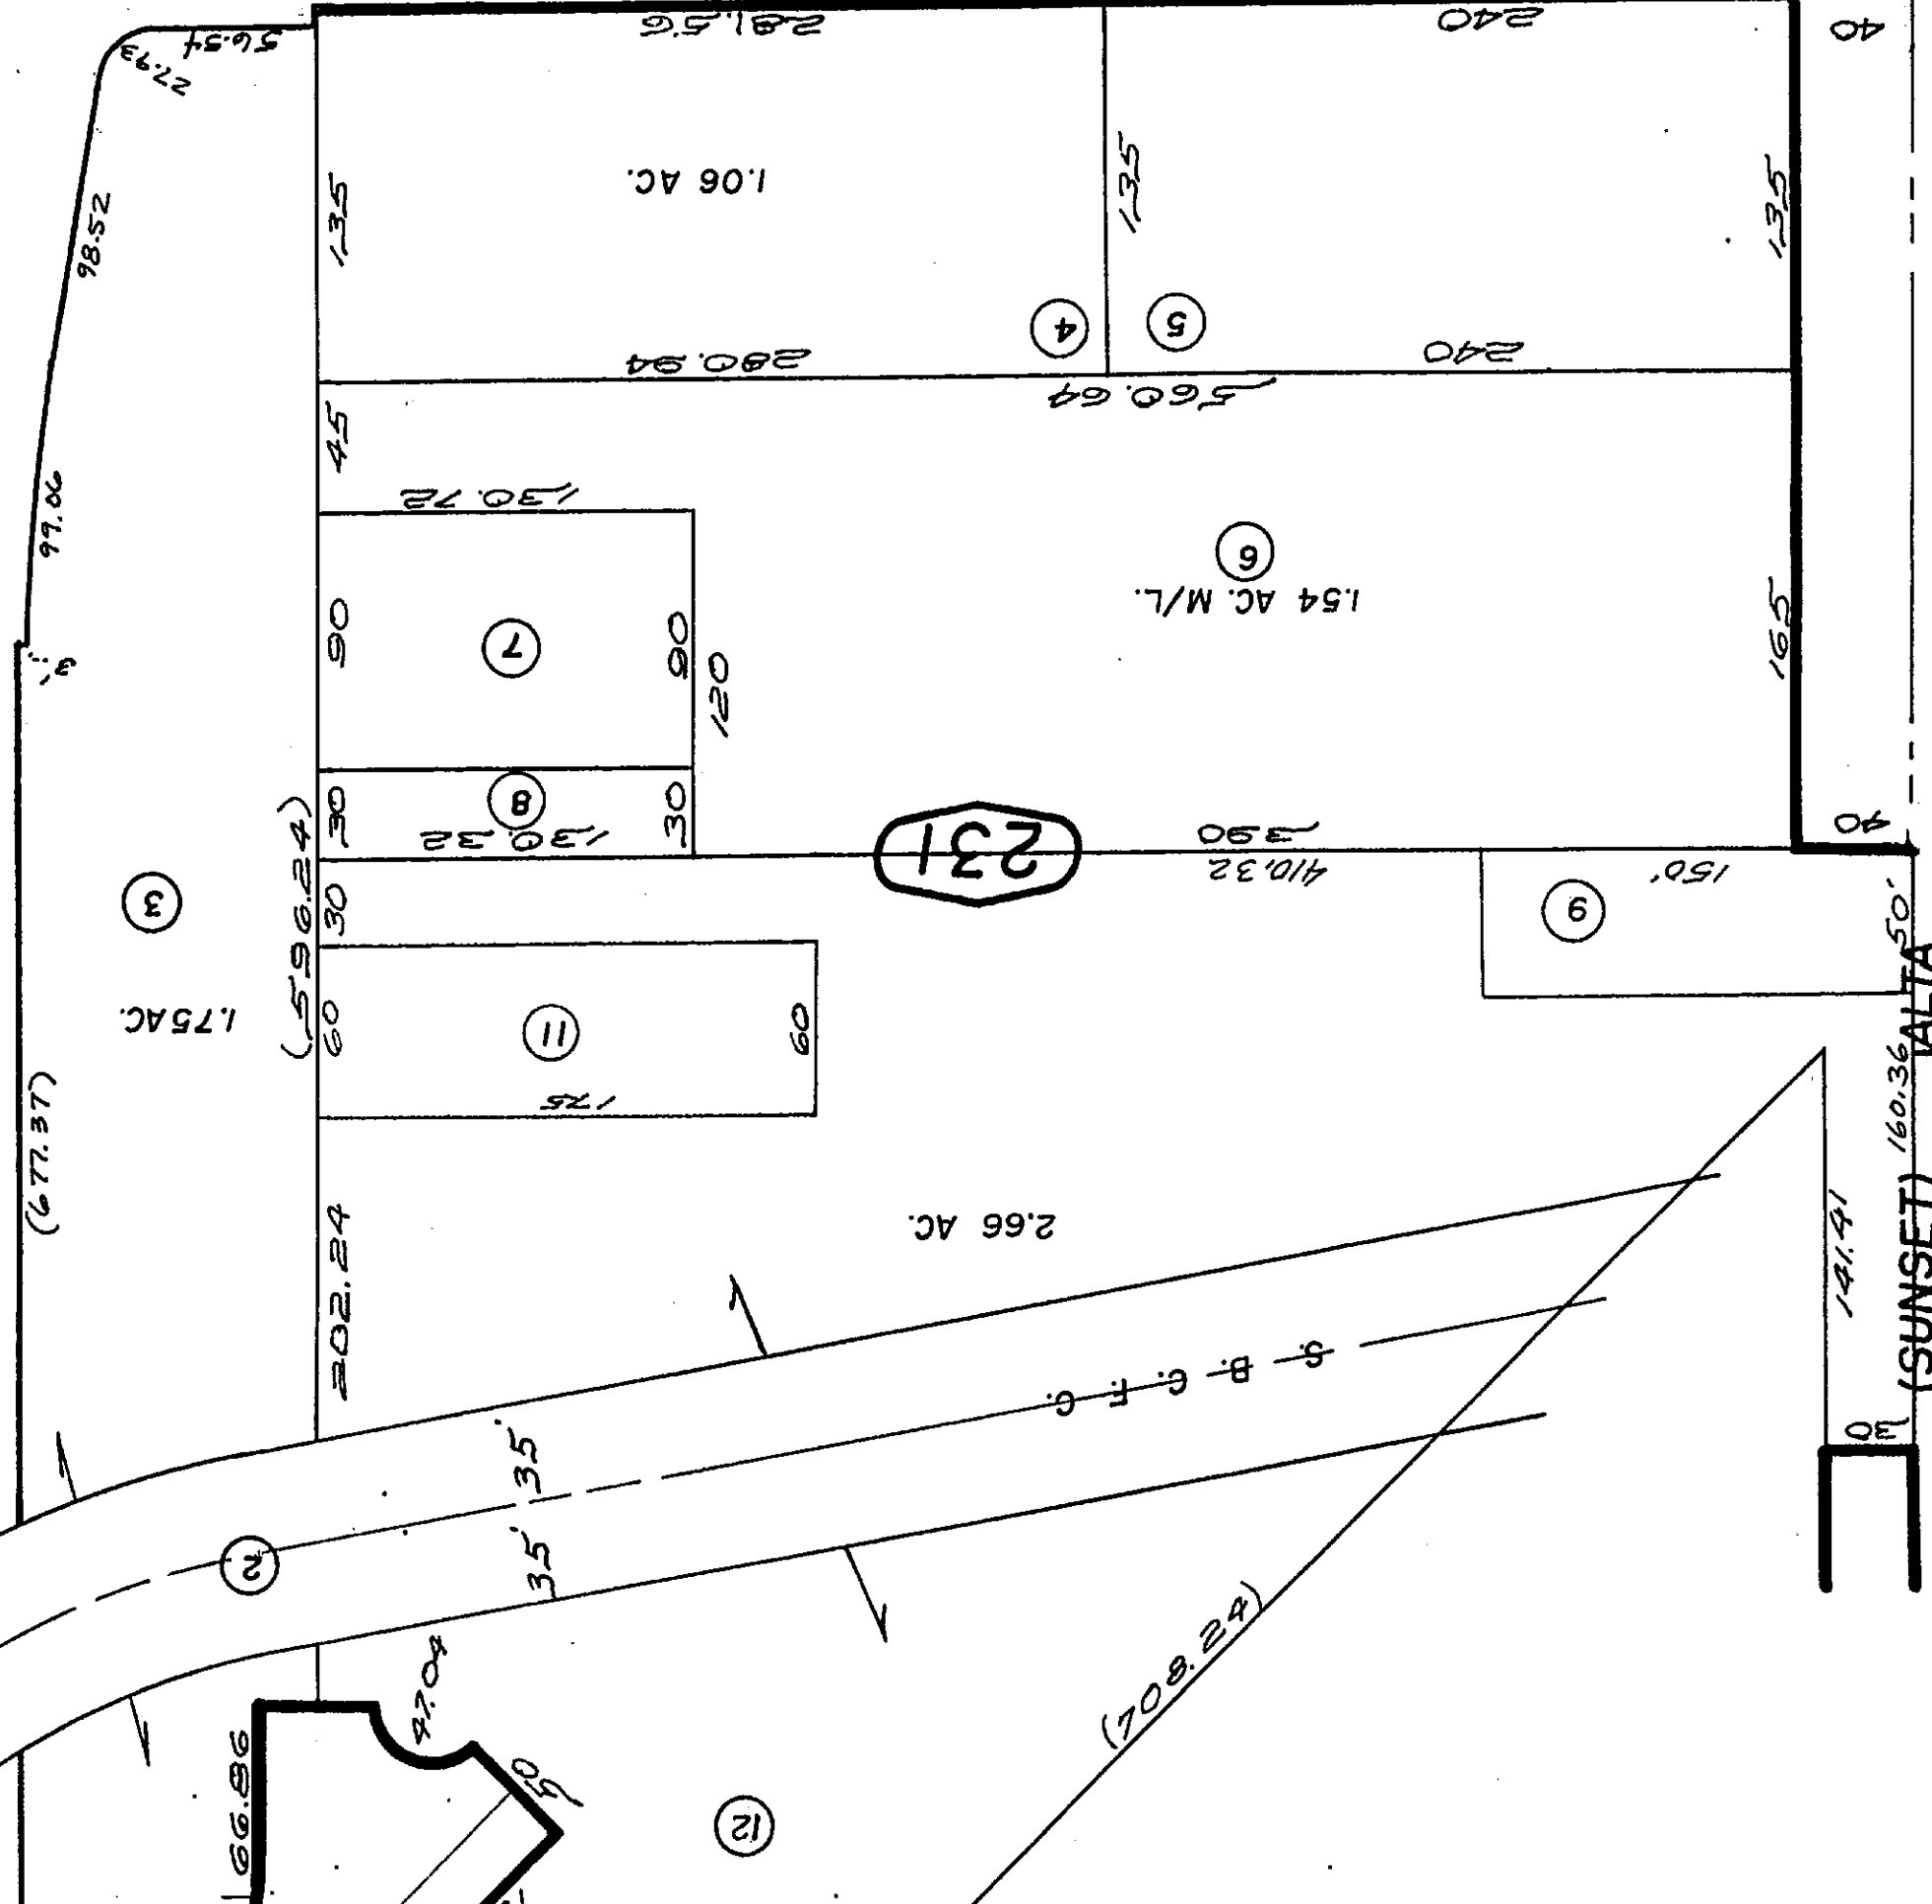


BOULEVARD (22)

(4) PARK

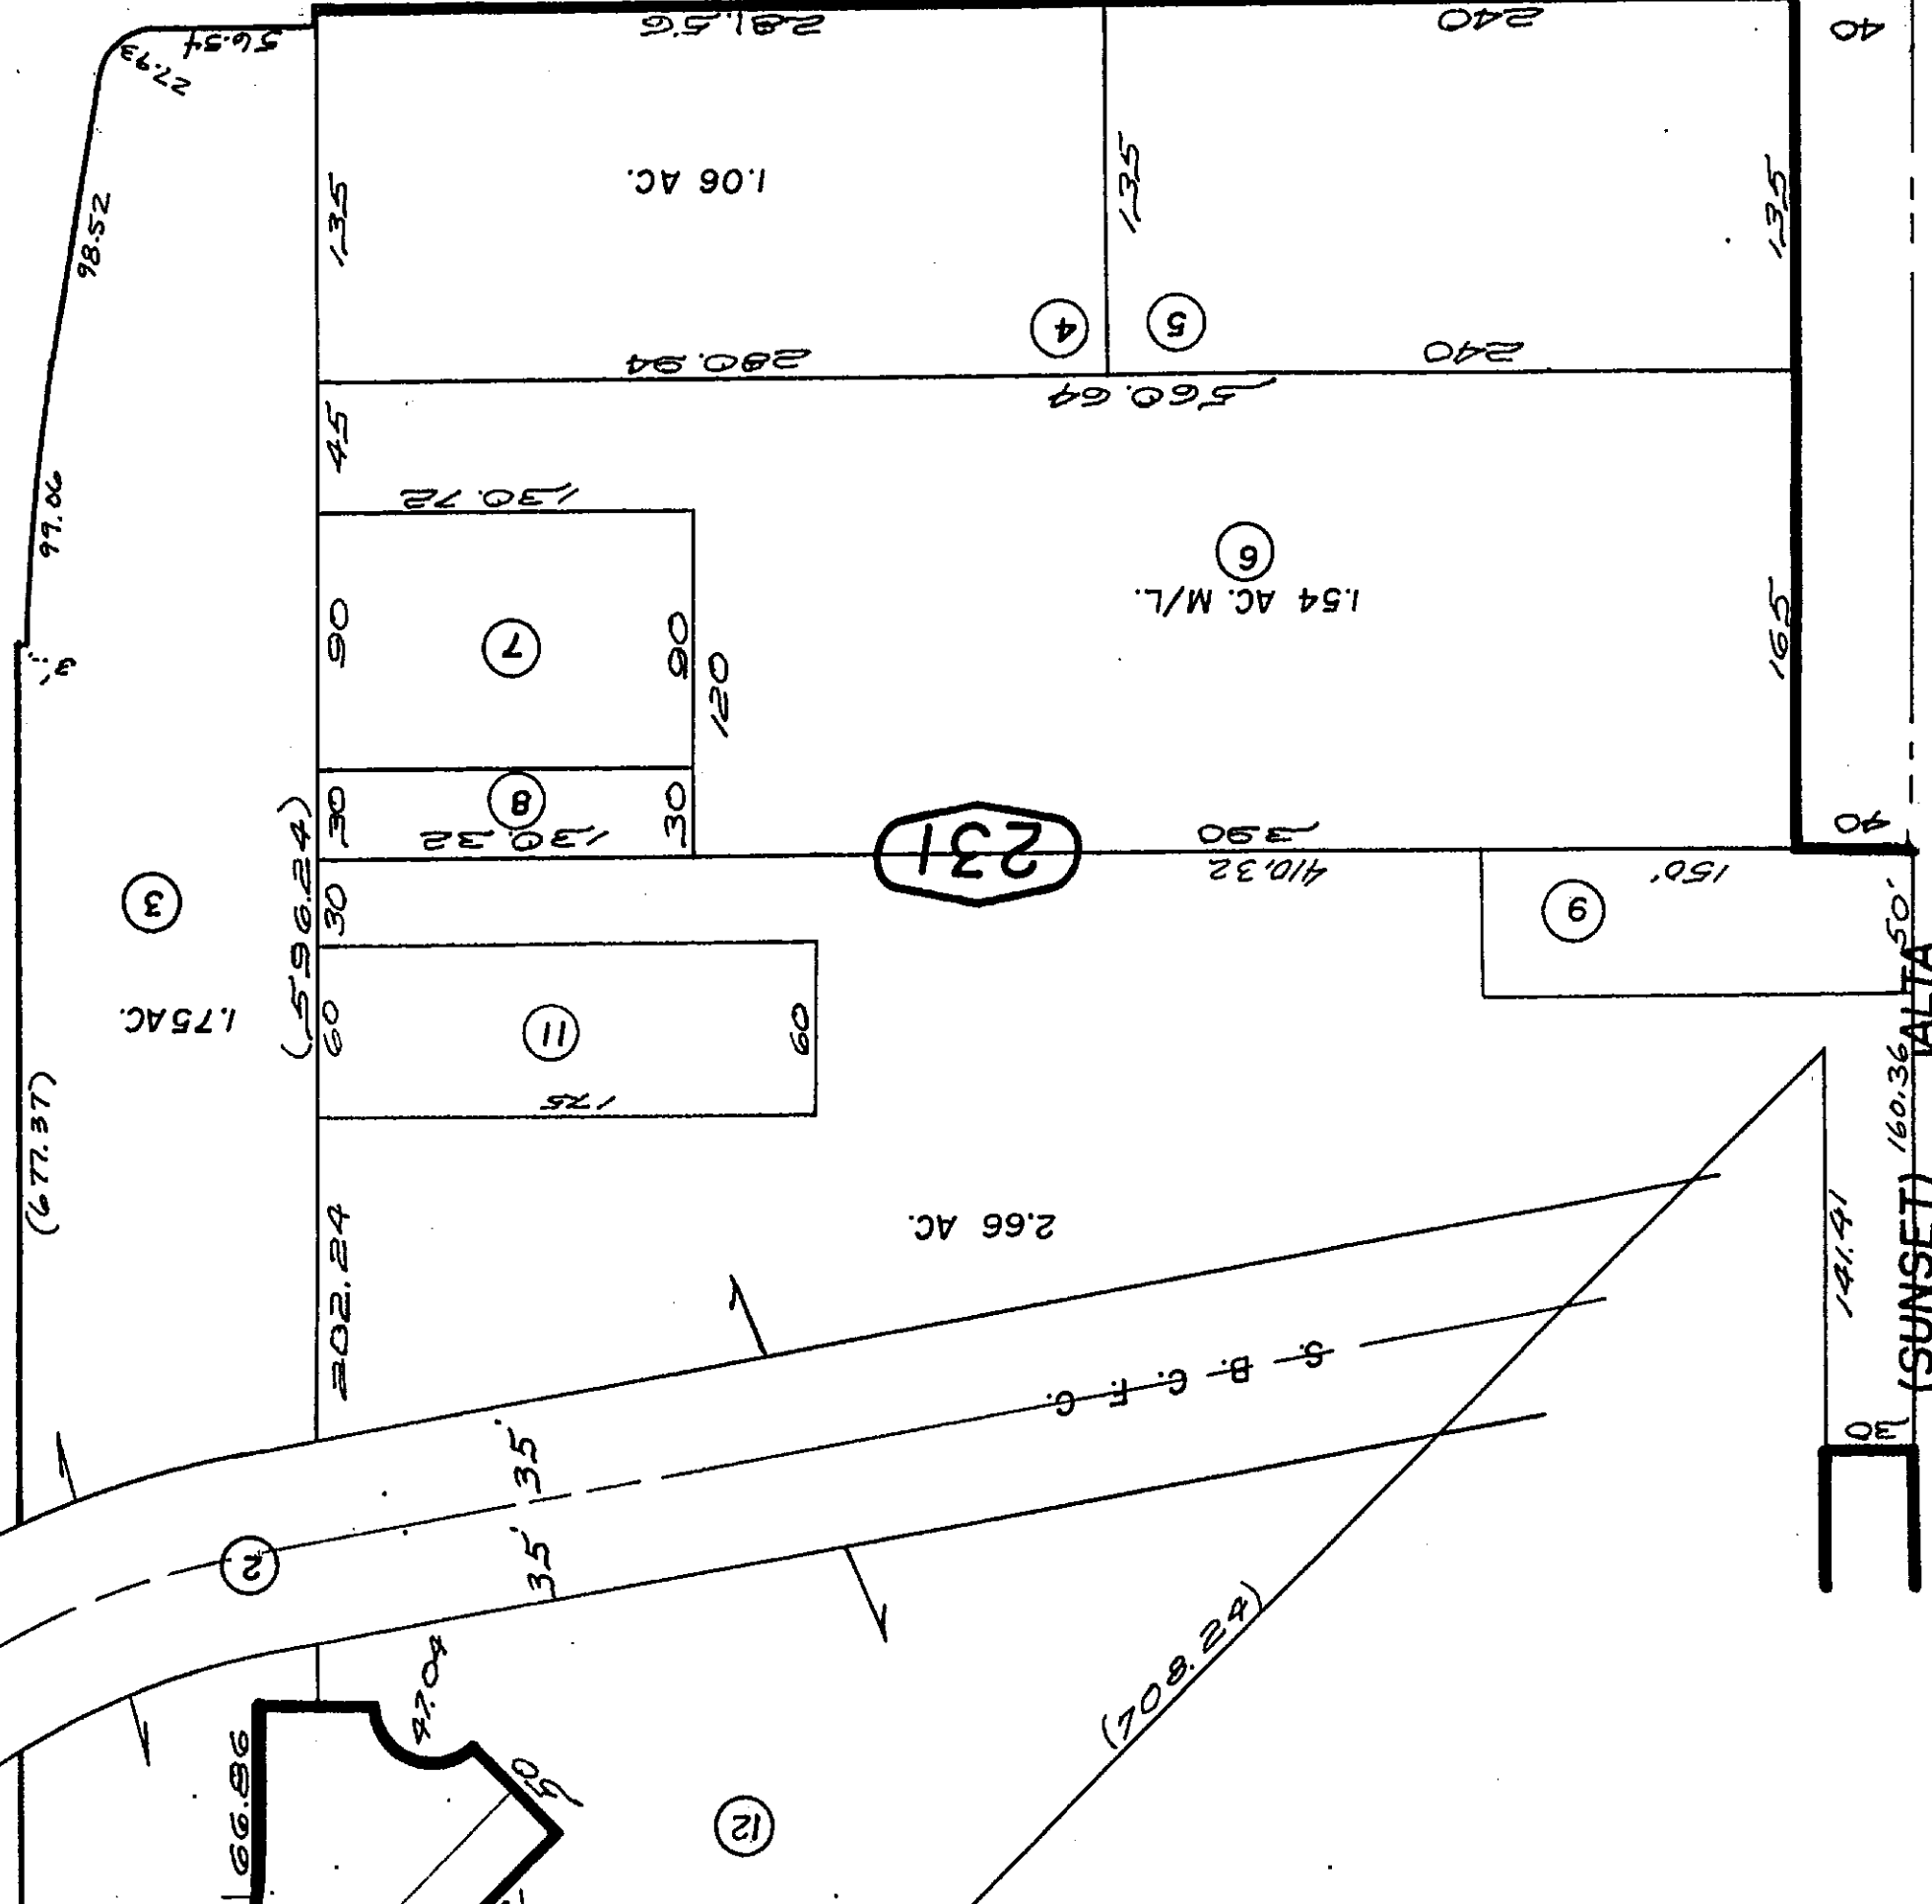


BOULEVARD (22)

(4) PARK

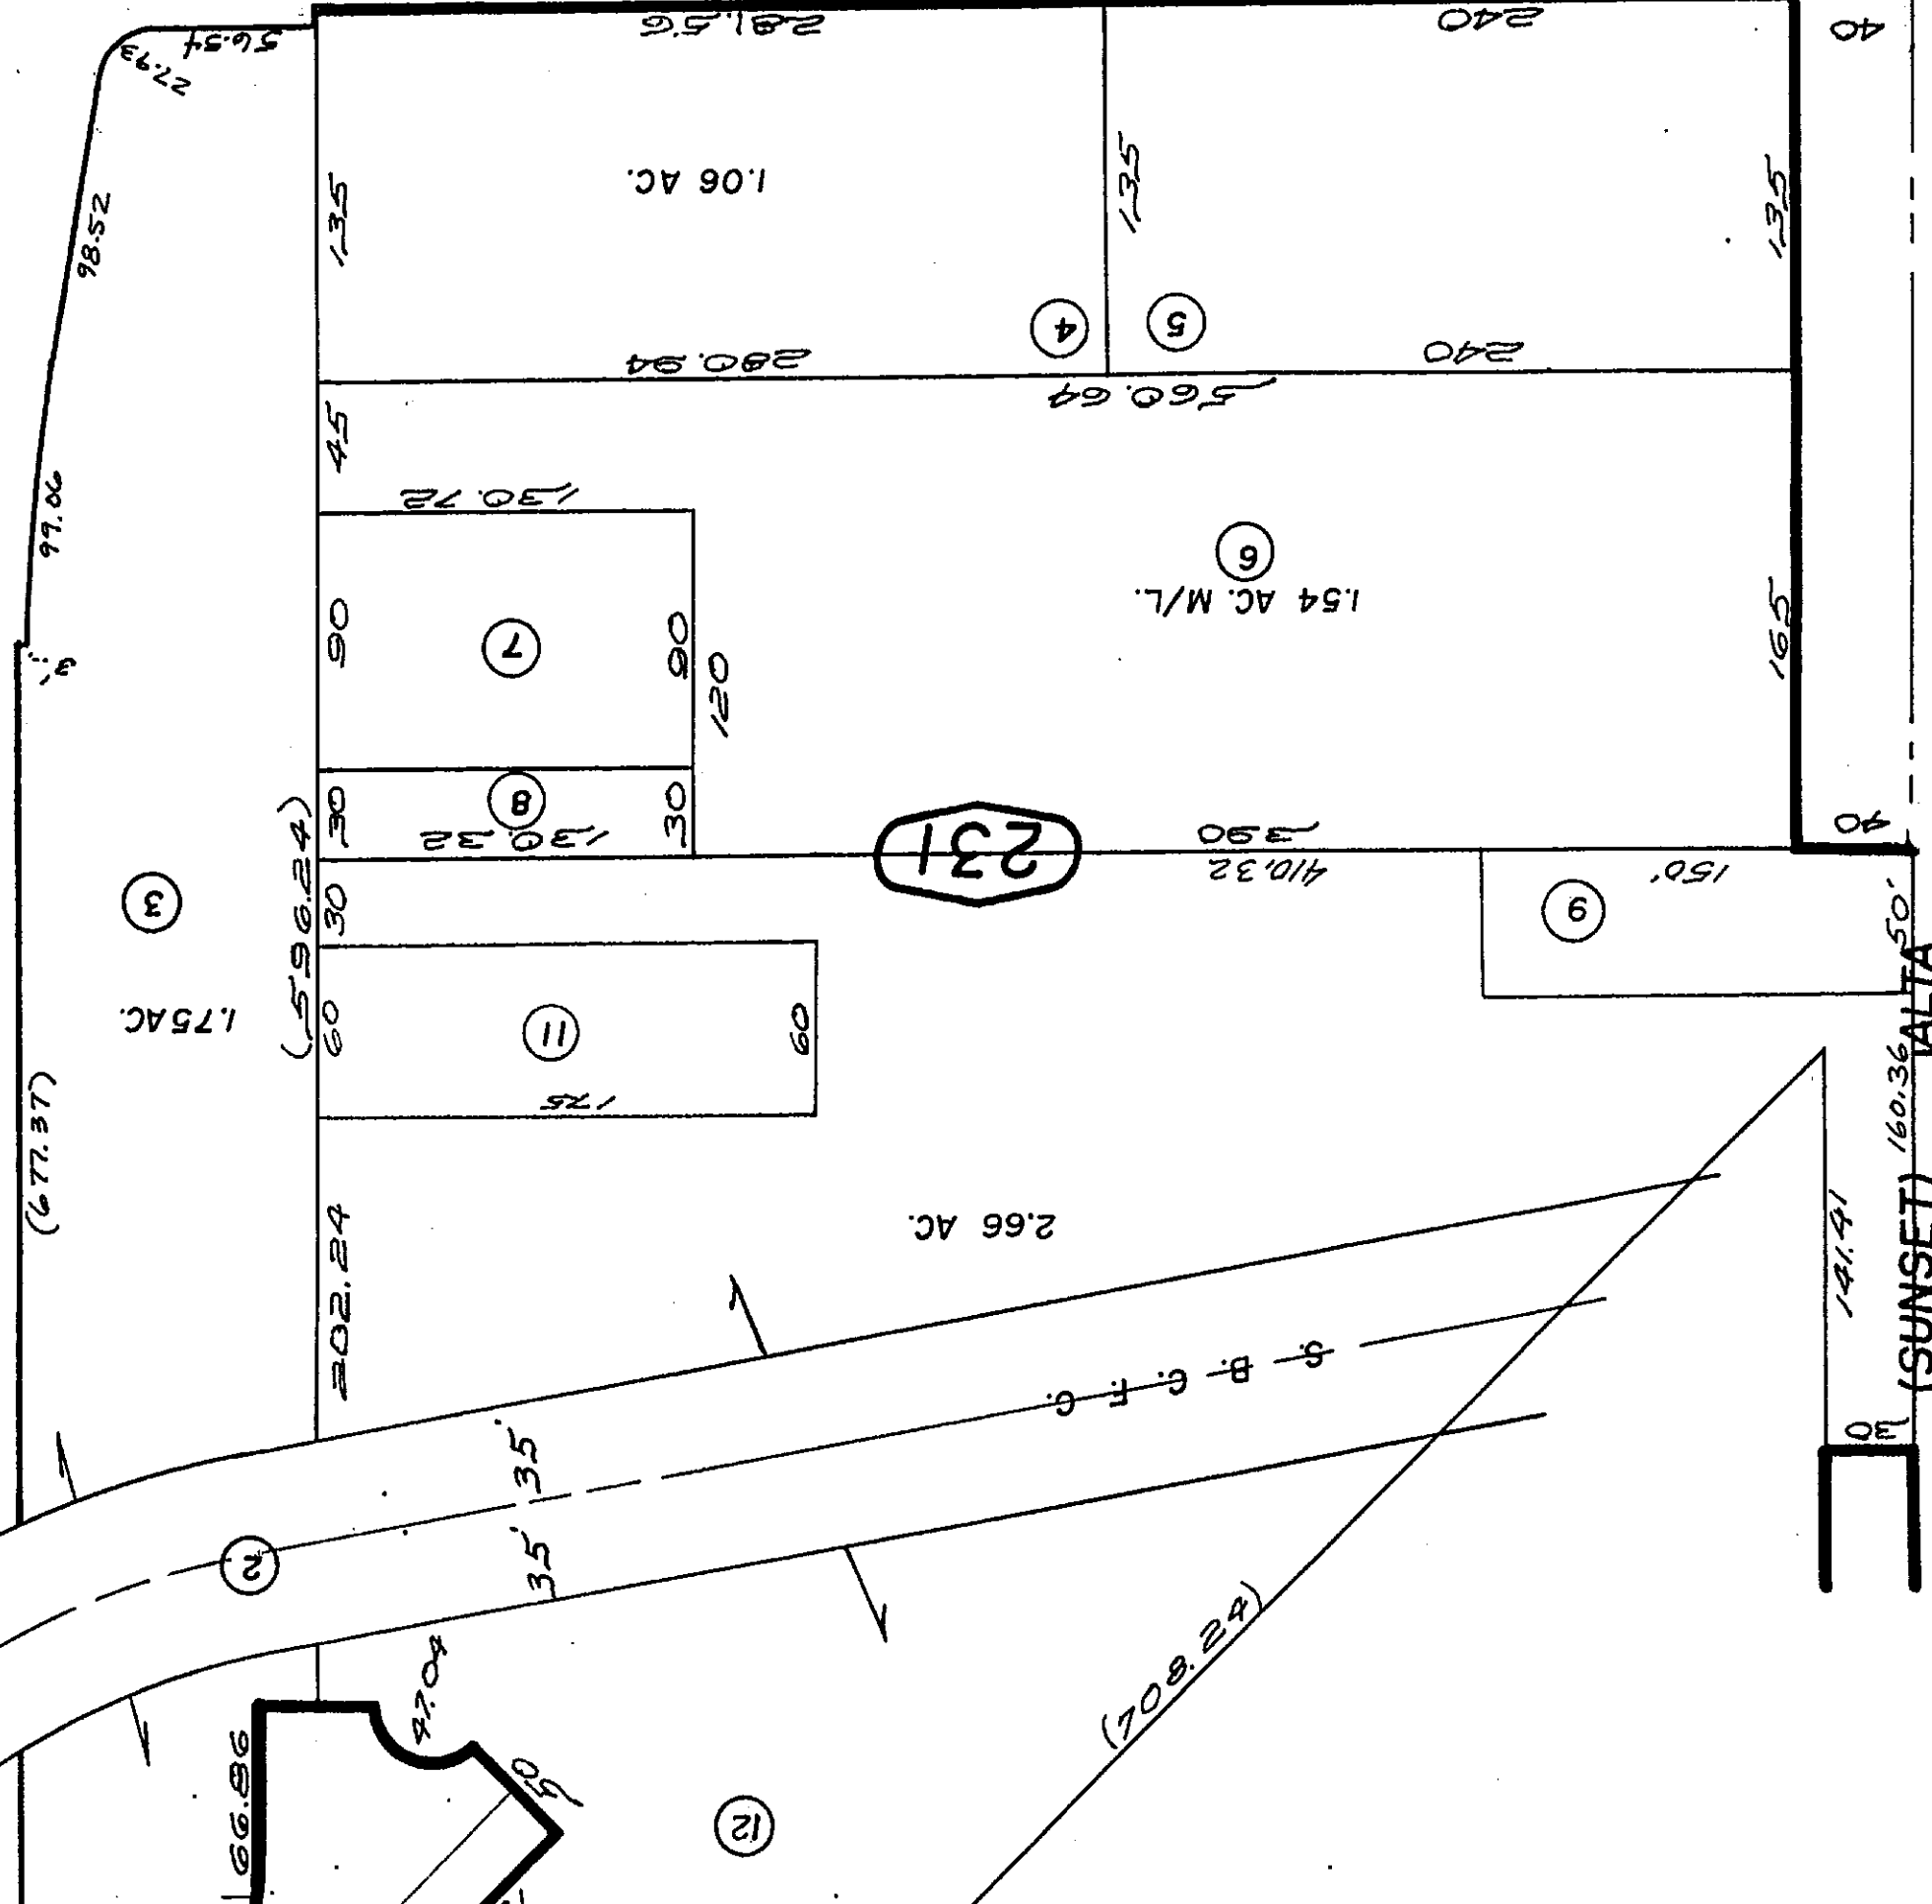


BOULEVARD (22)

(4) PARK

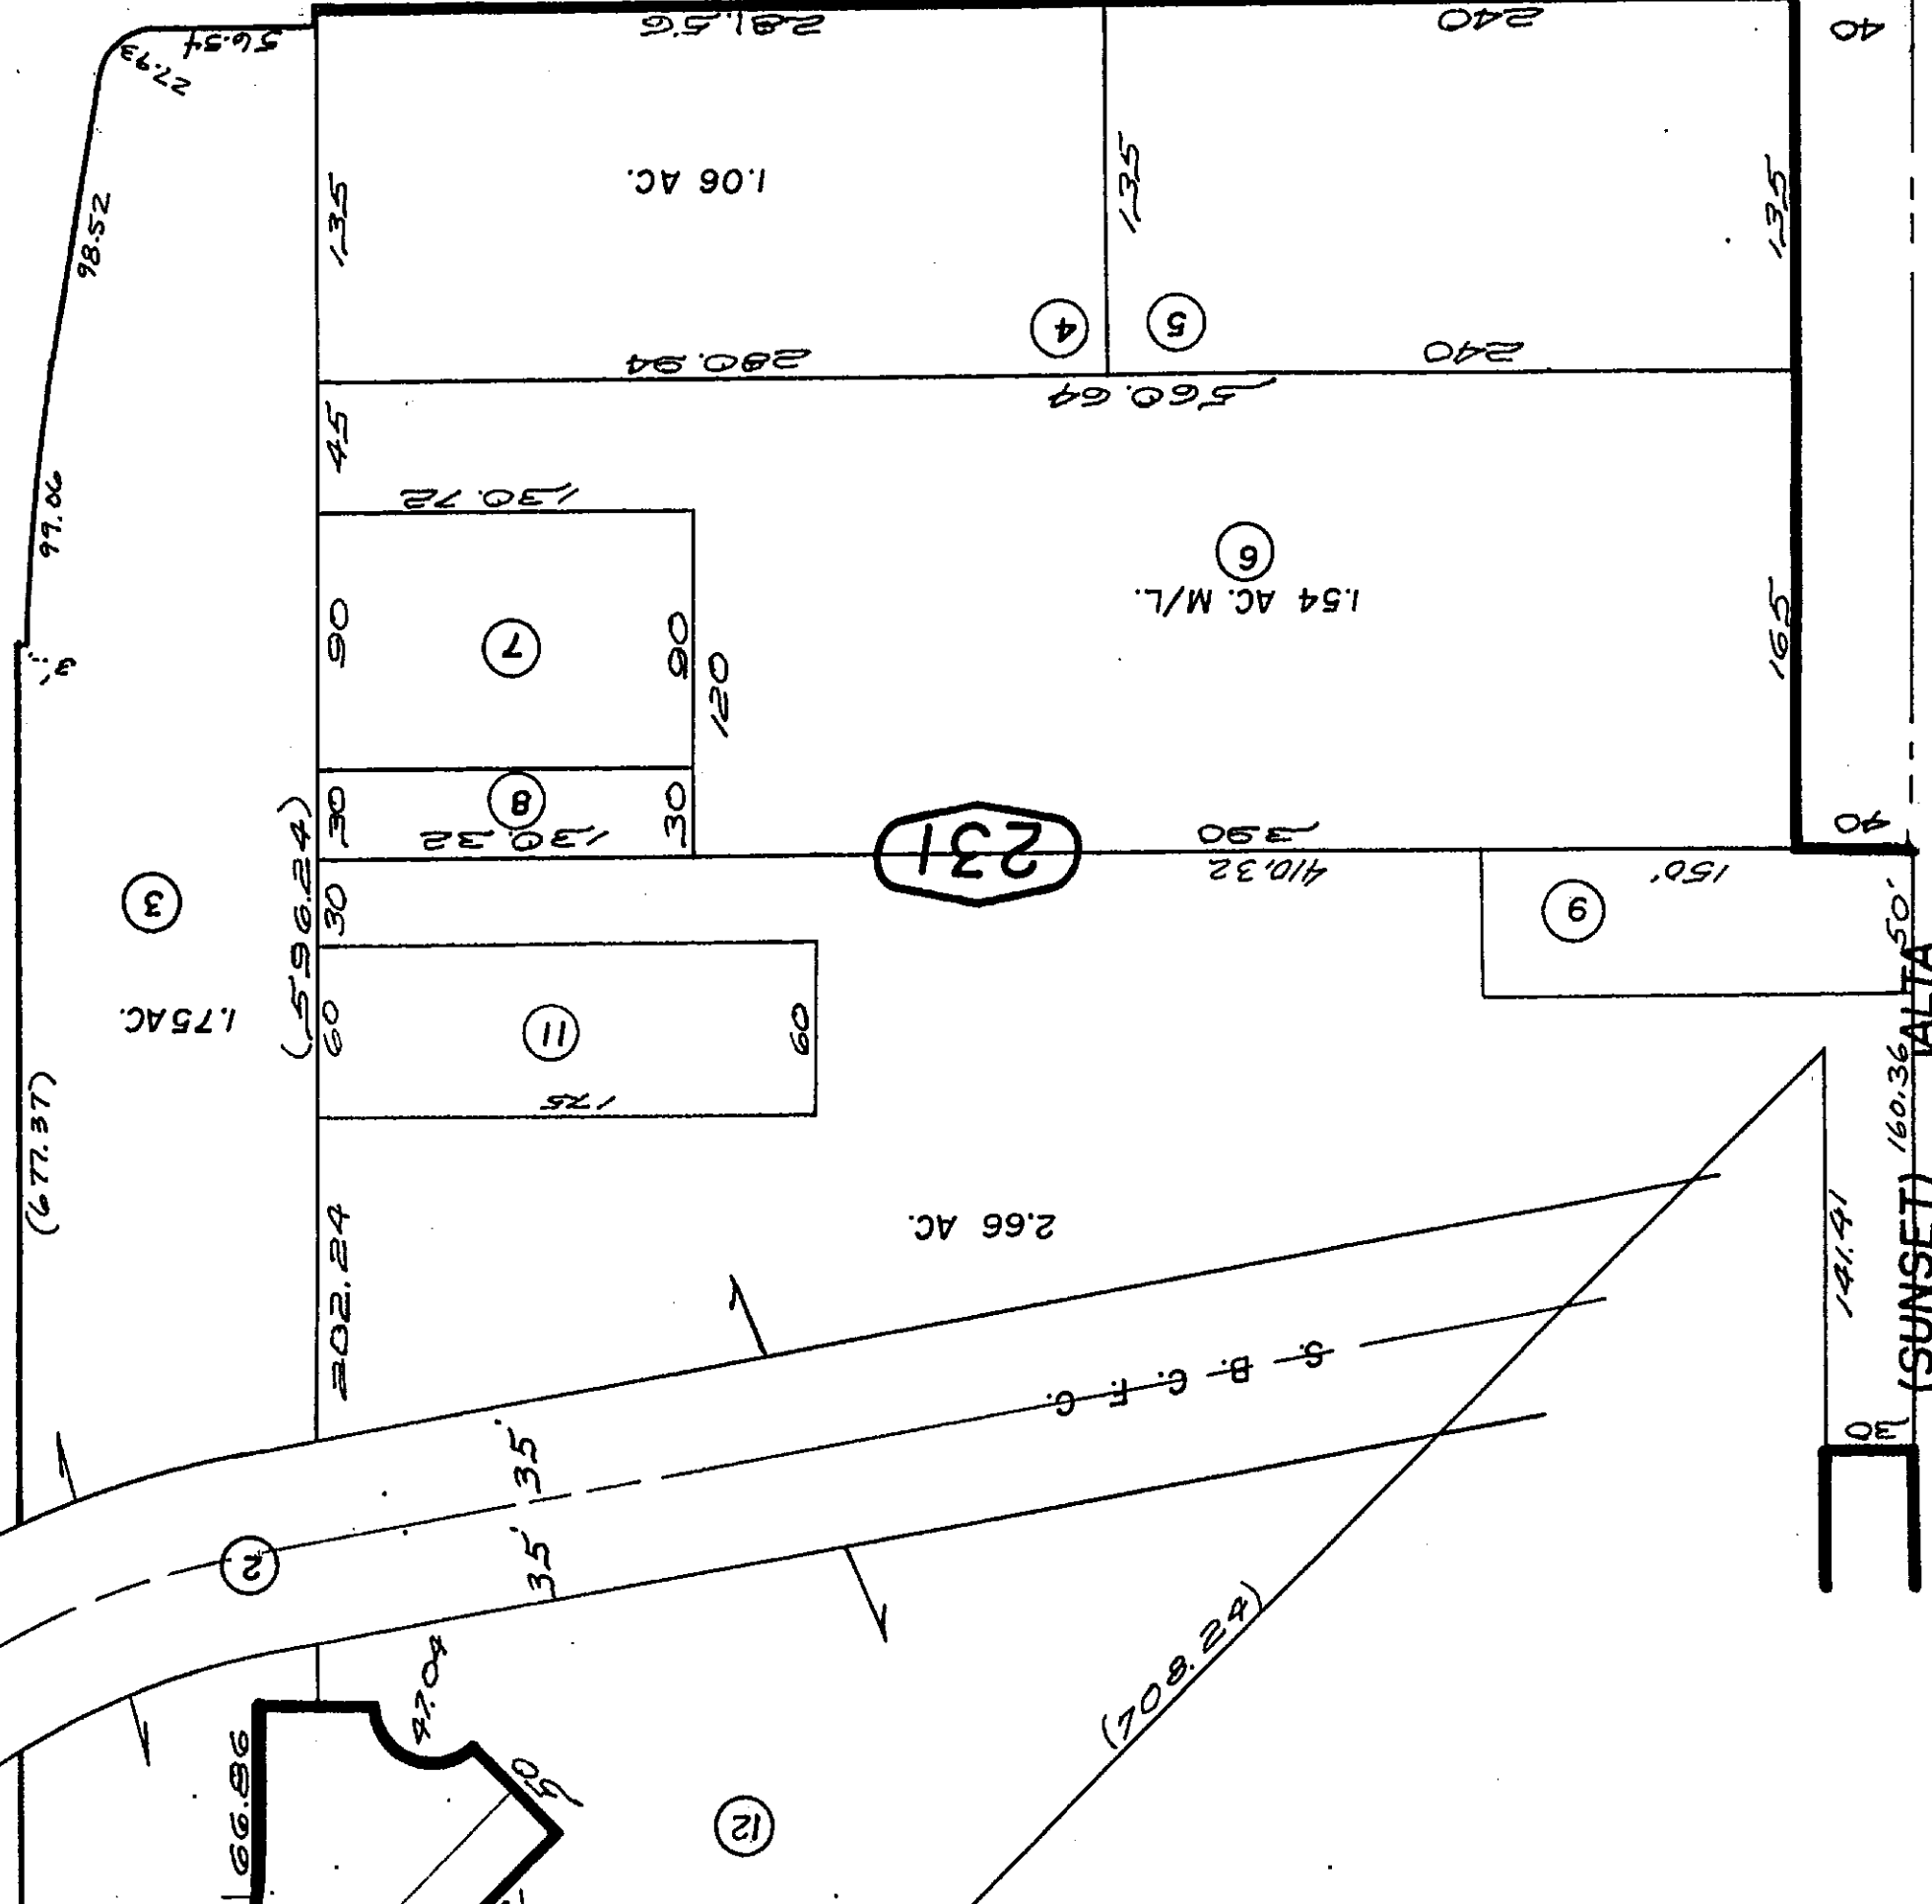


BOULEVARD (22)

(4) PARK

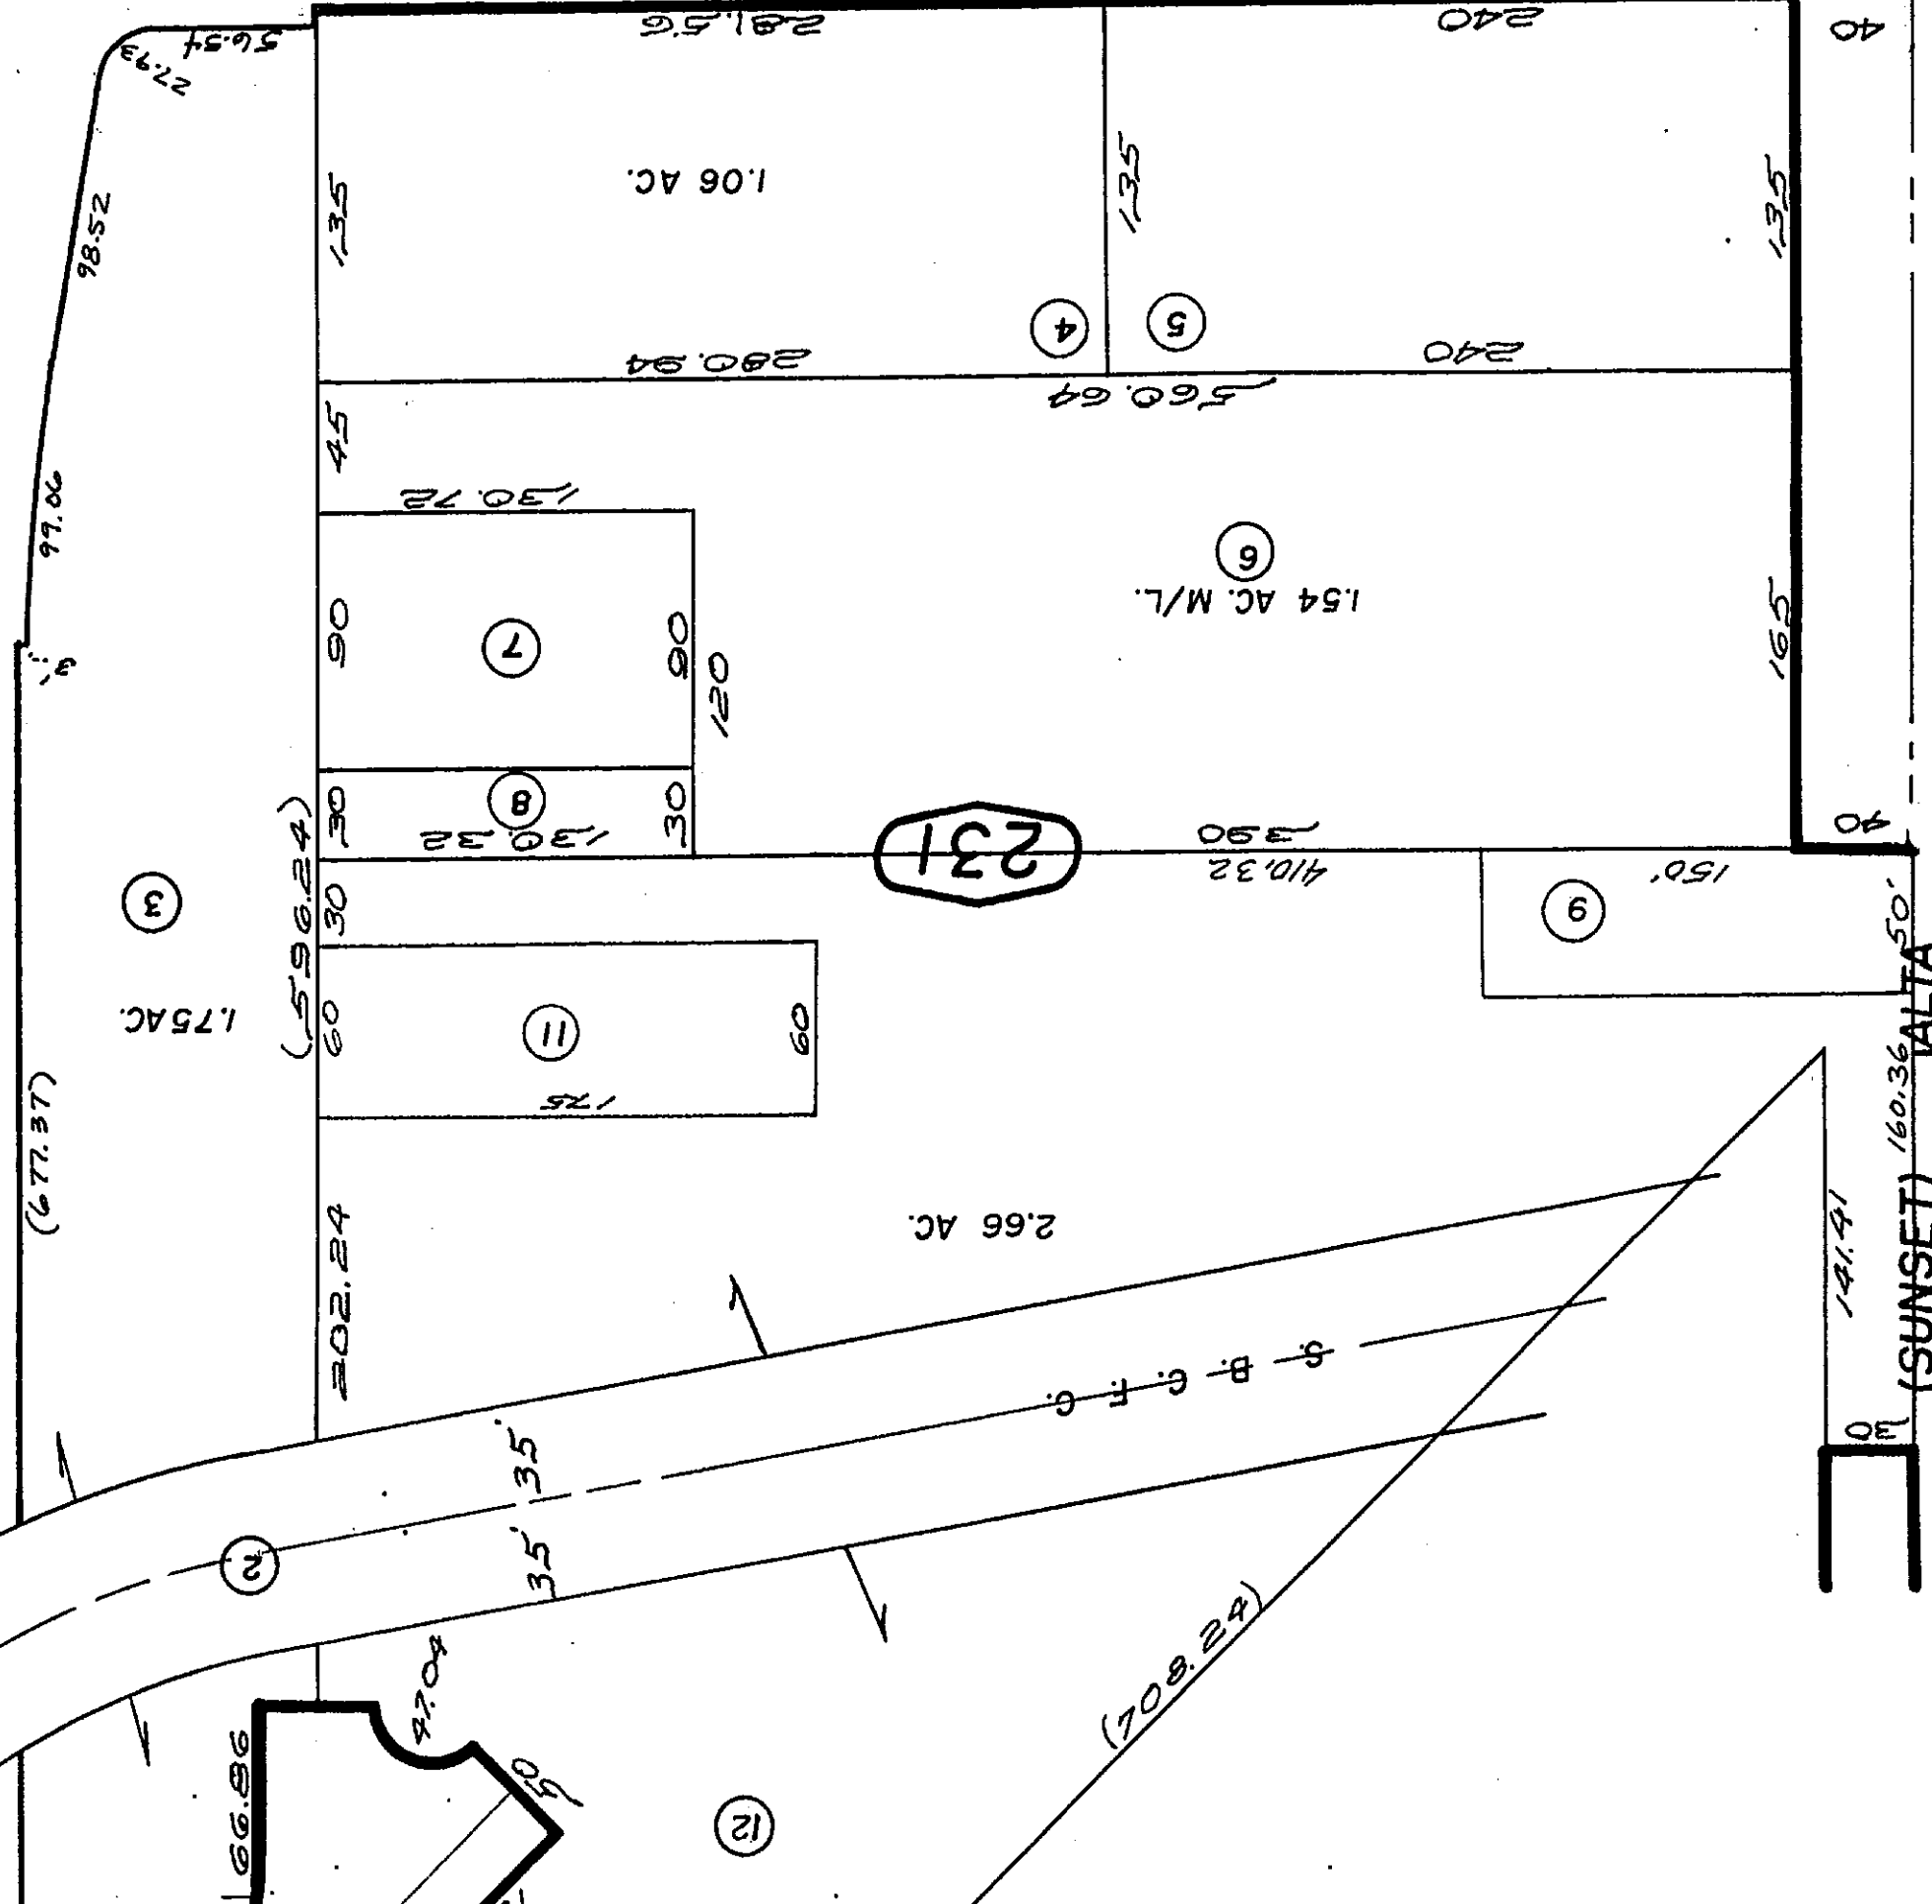


BOULEVARD (22)

(4) PARK

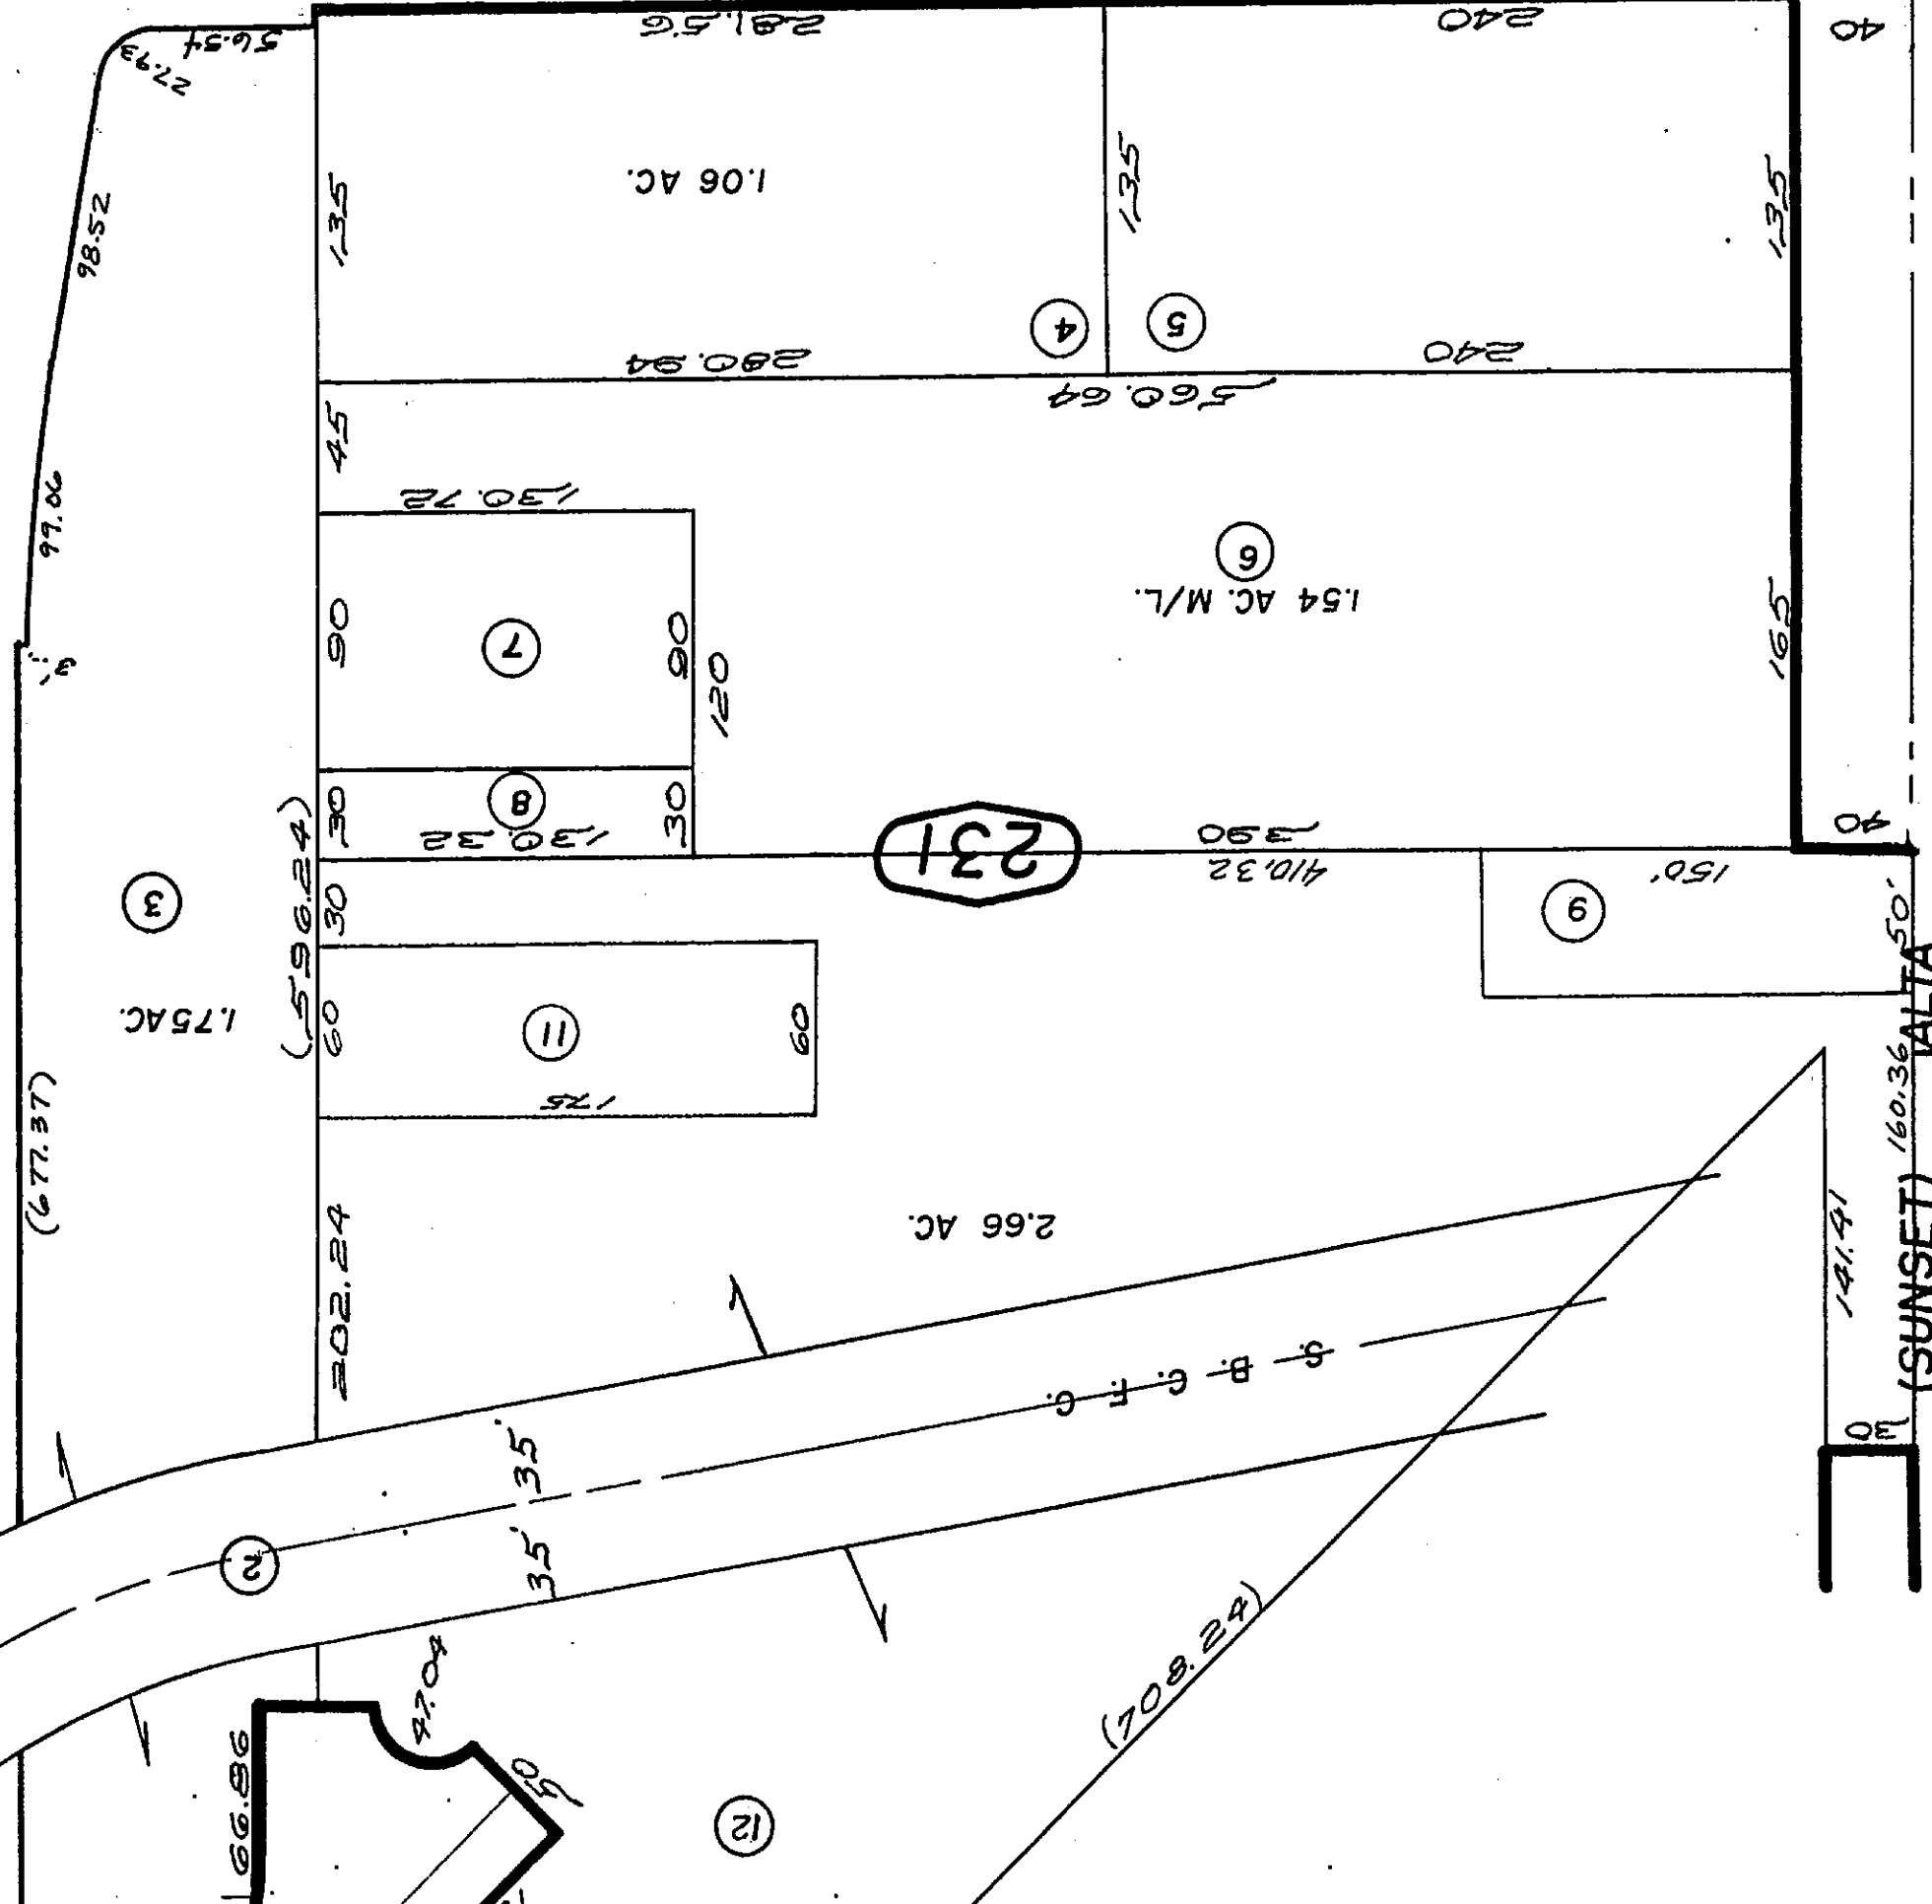


BOULEVARD (22)

(4) PARK

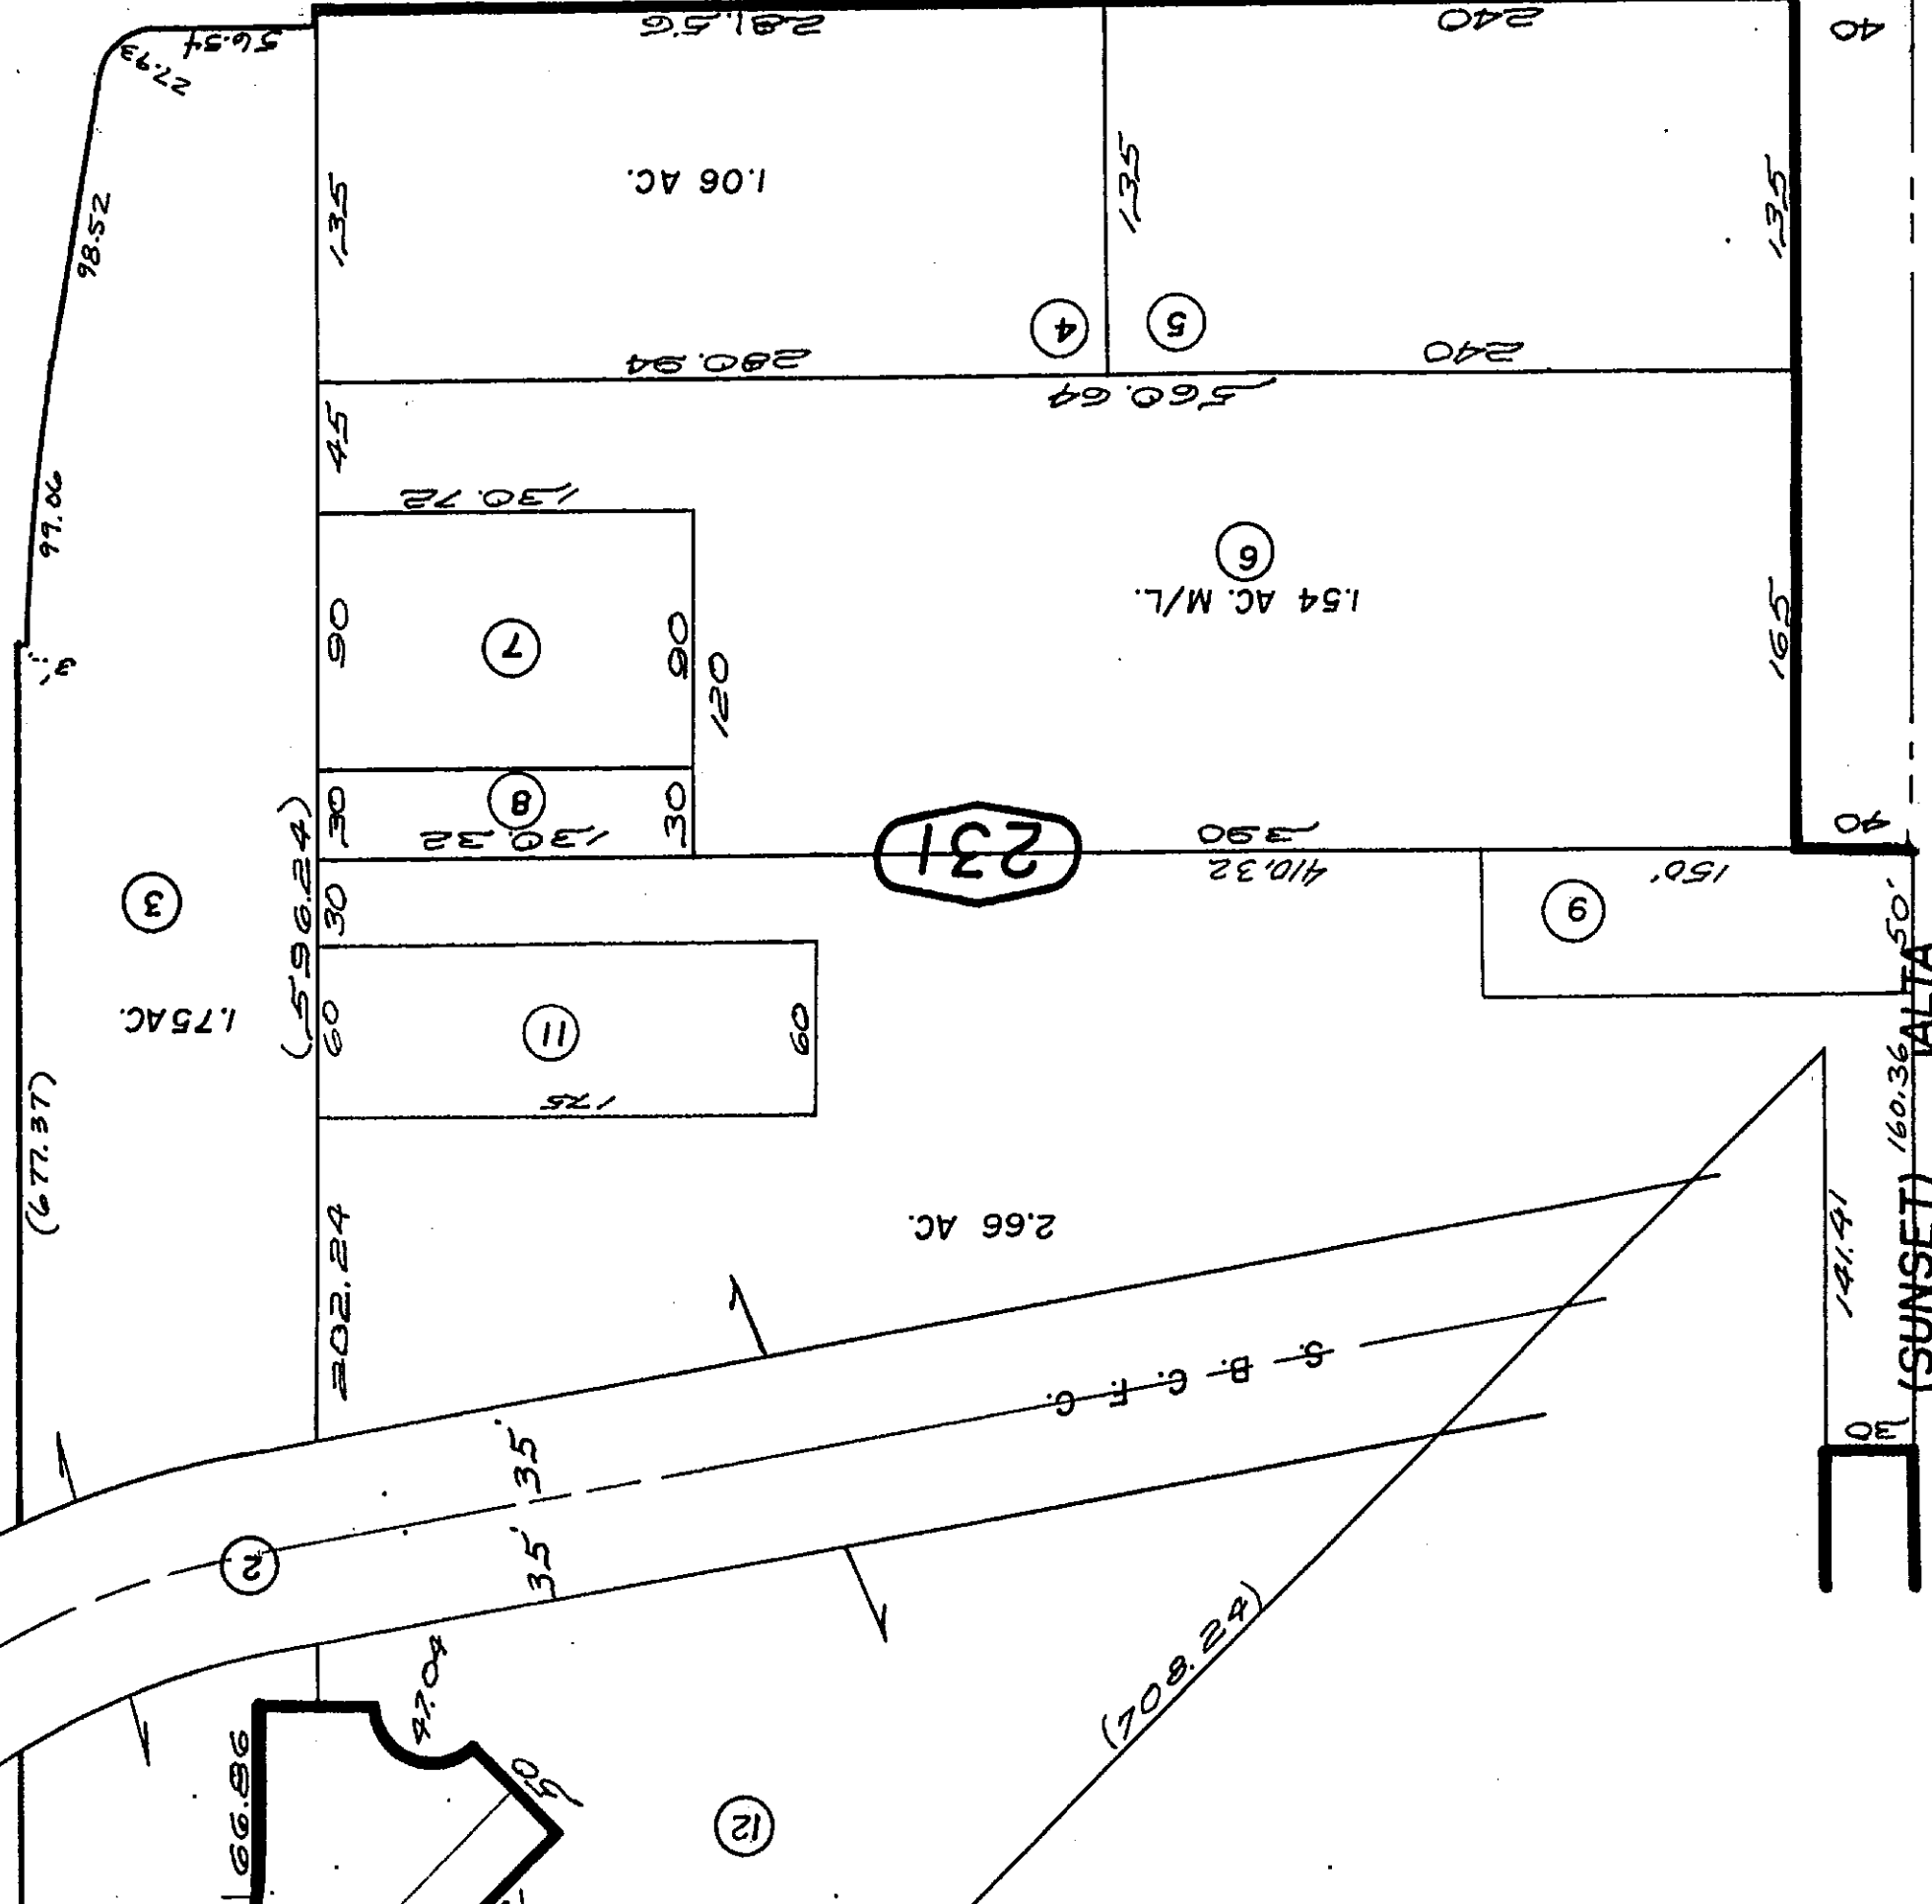


BOULEVARD (22)

(4) PARK

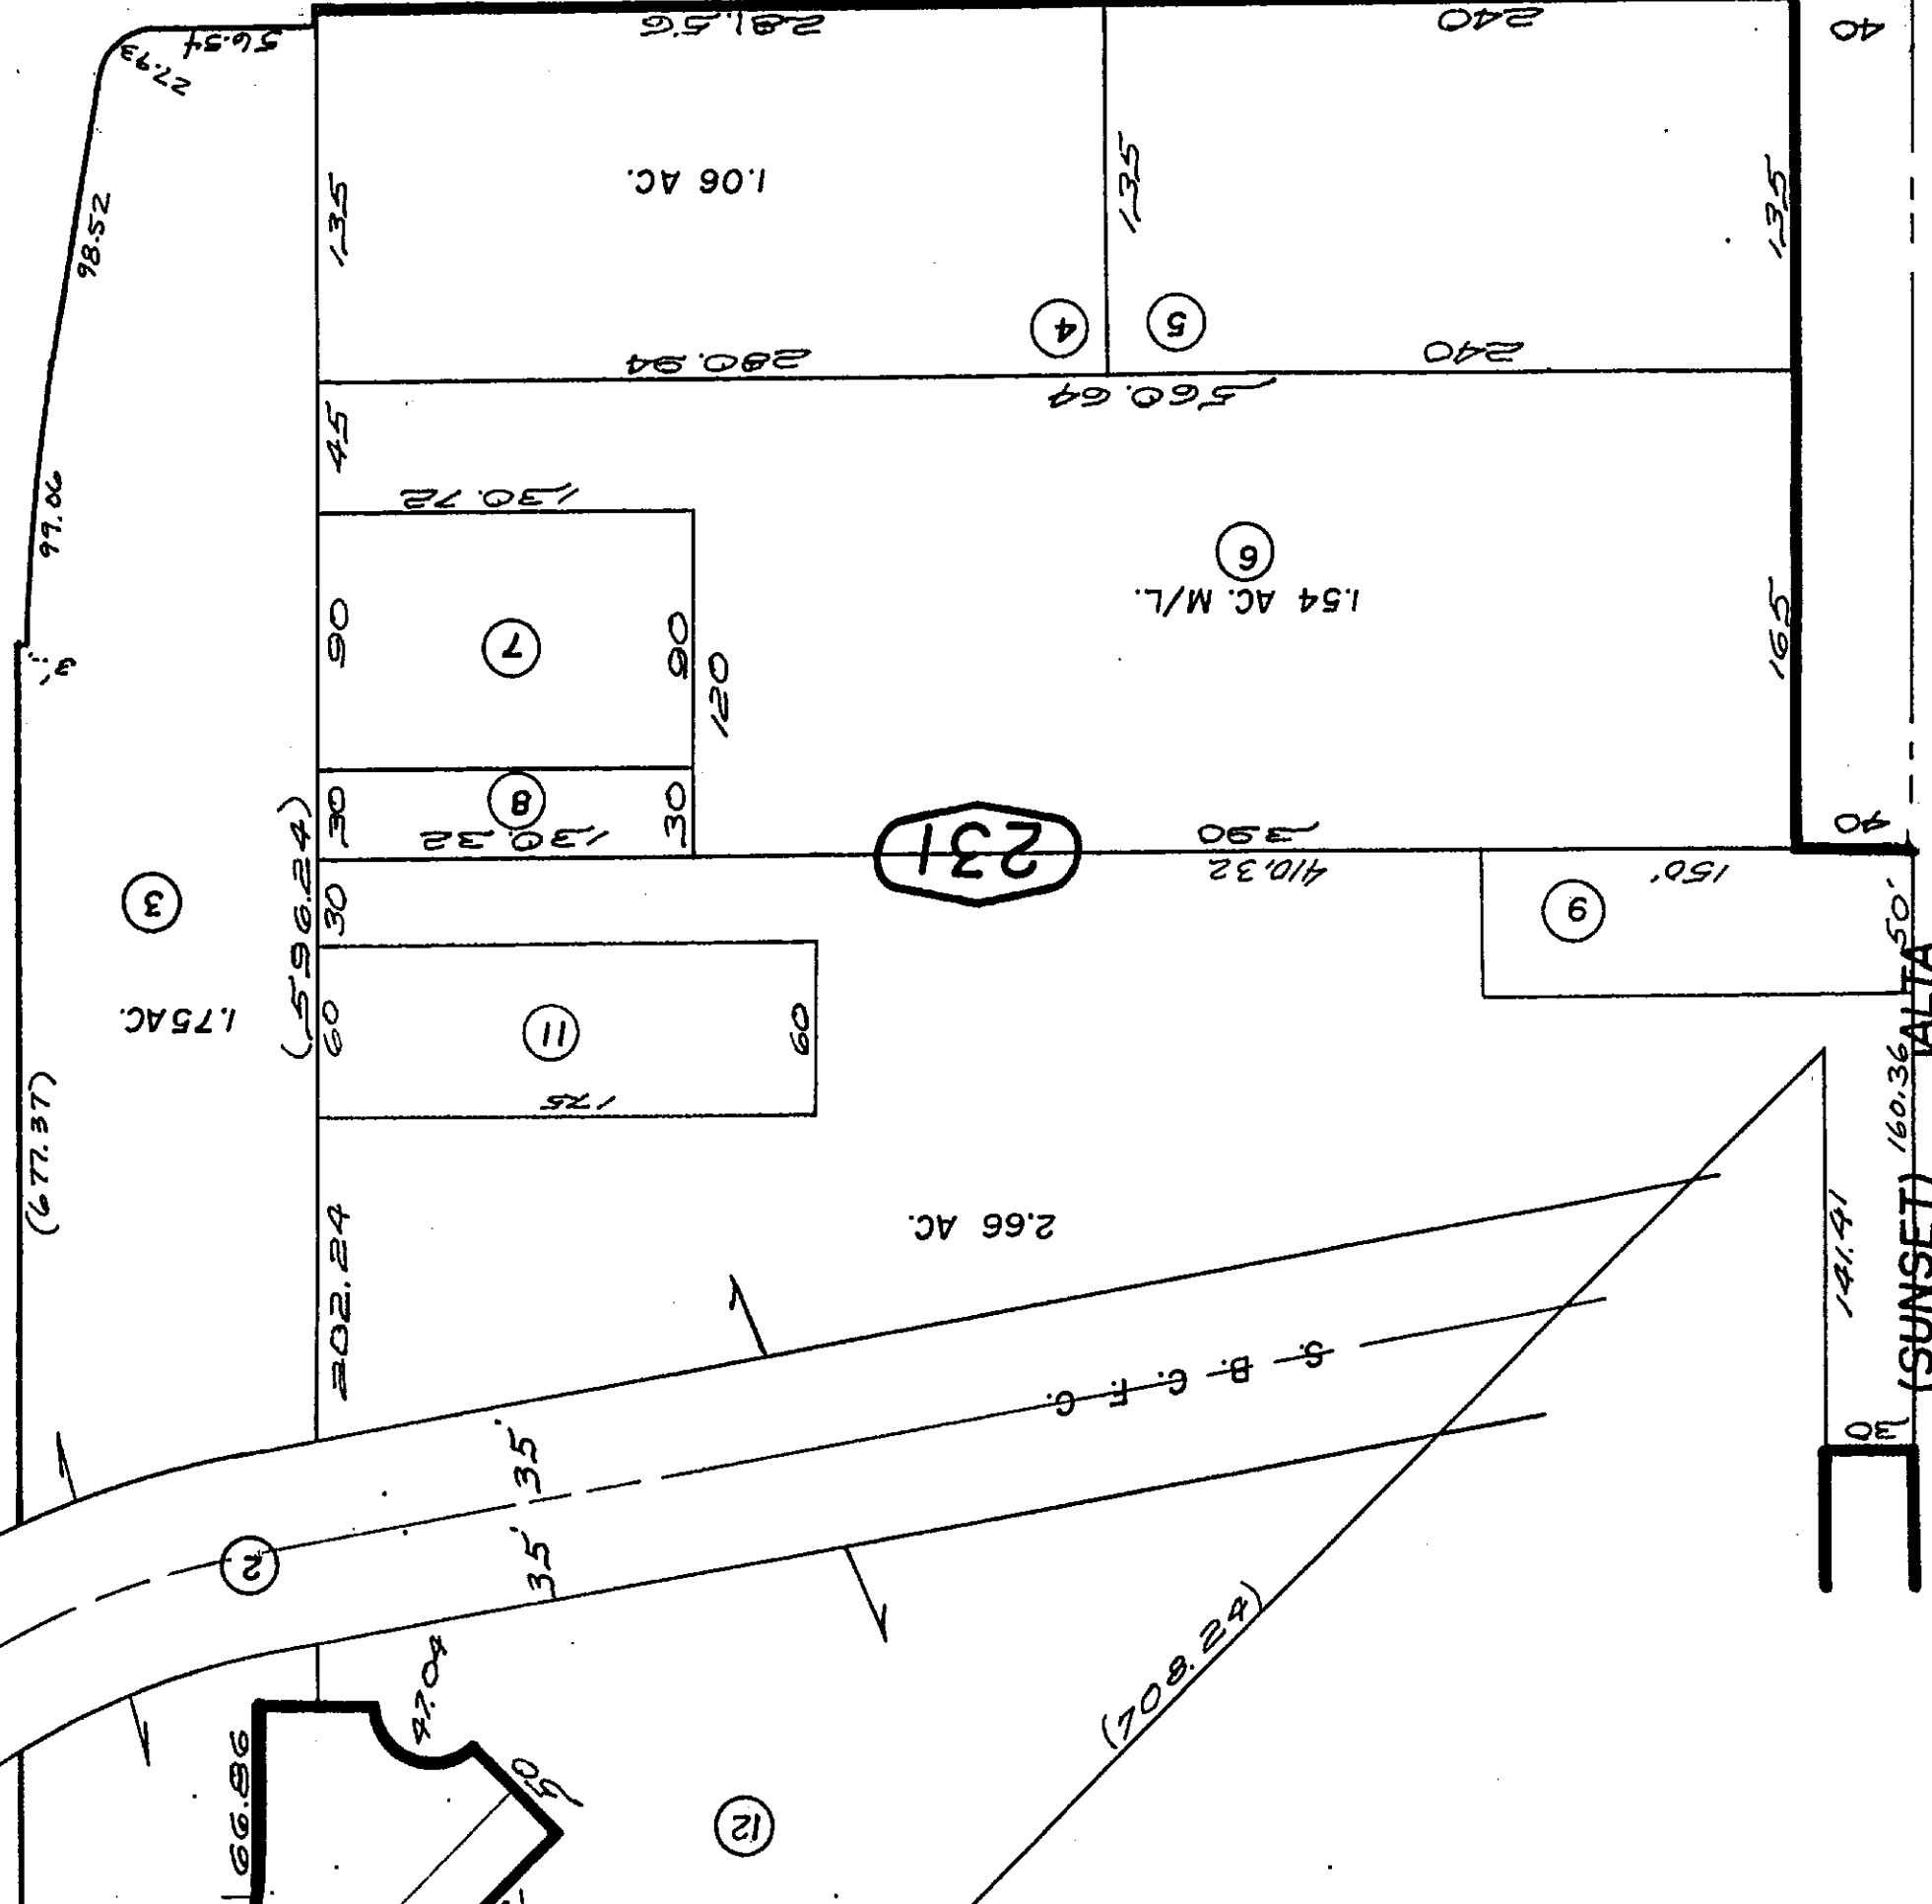


BOULEVARD (22)

(4) PARK

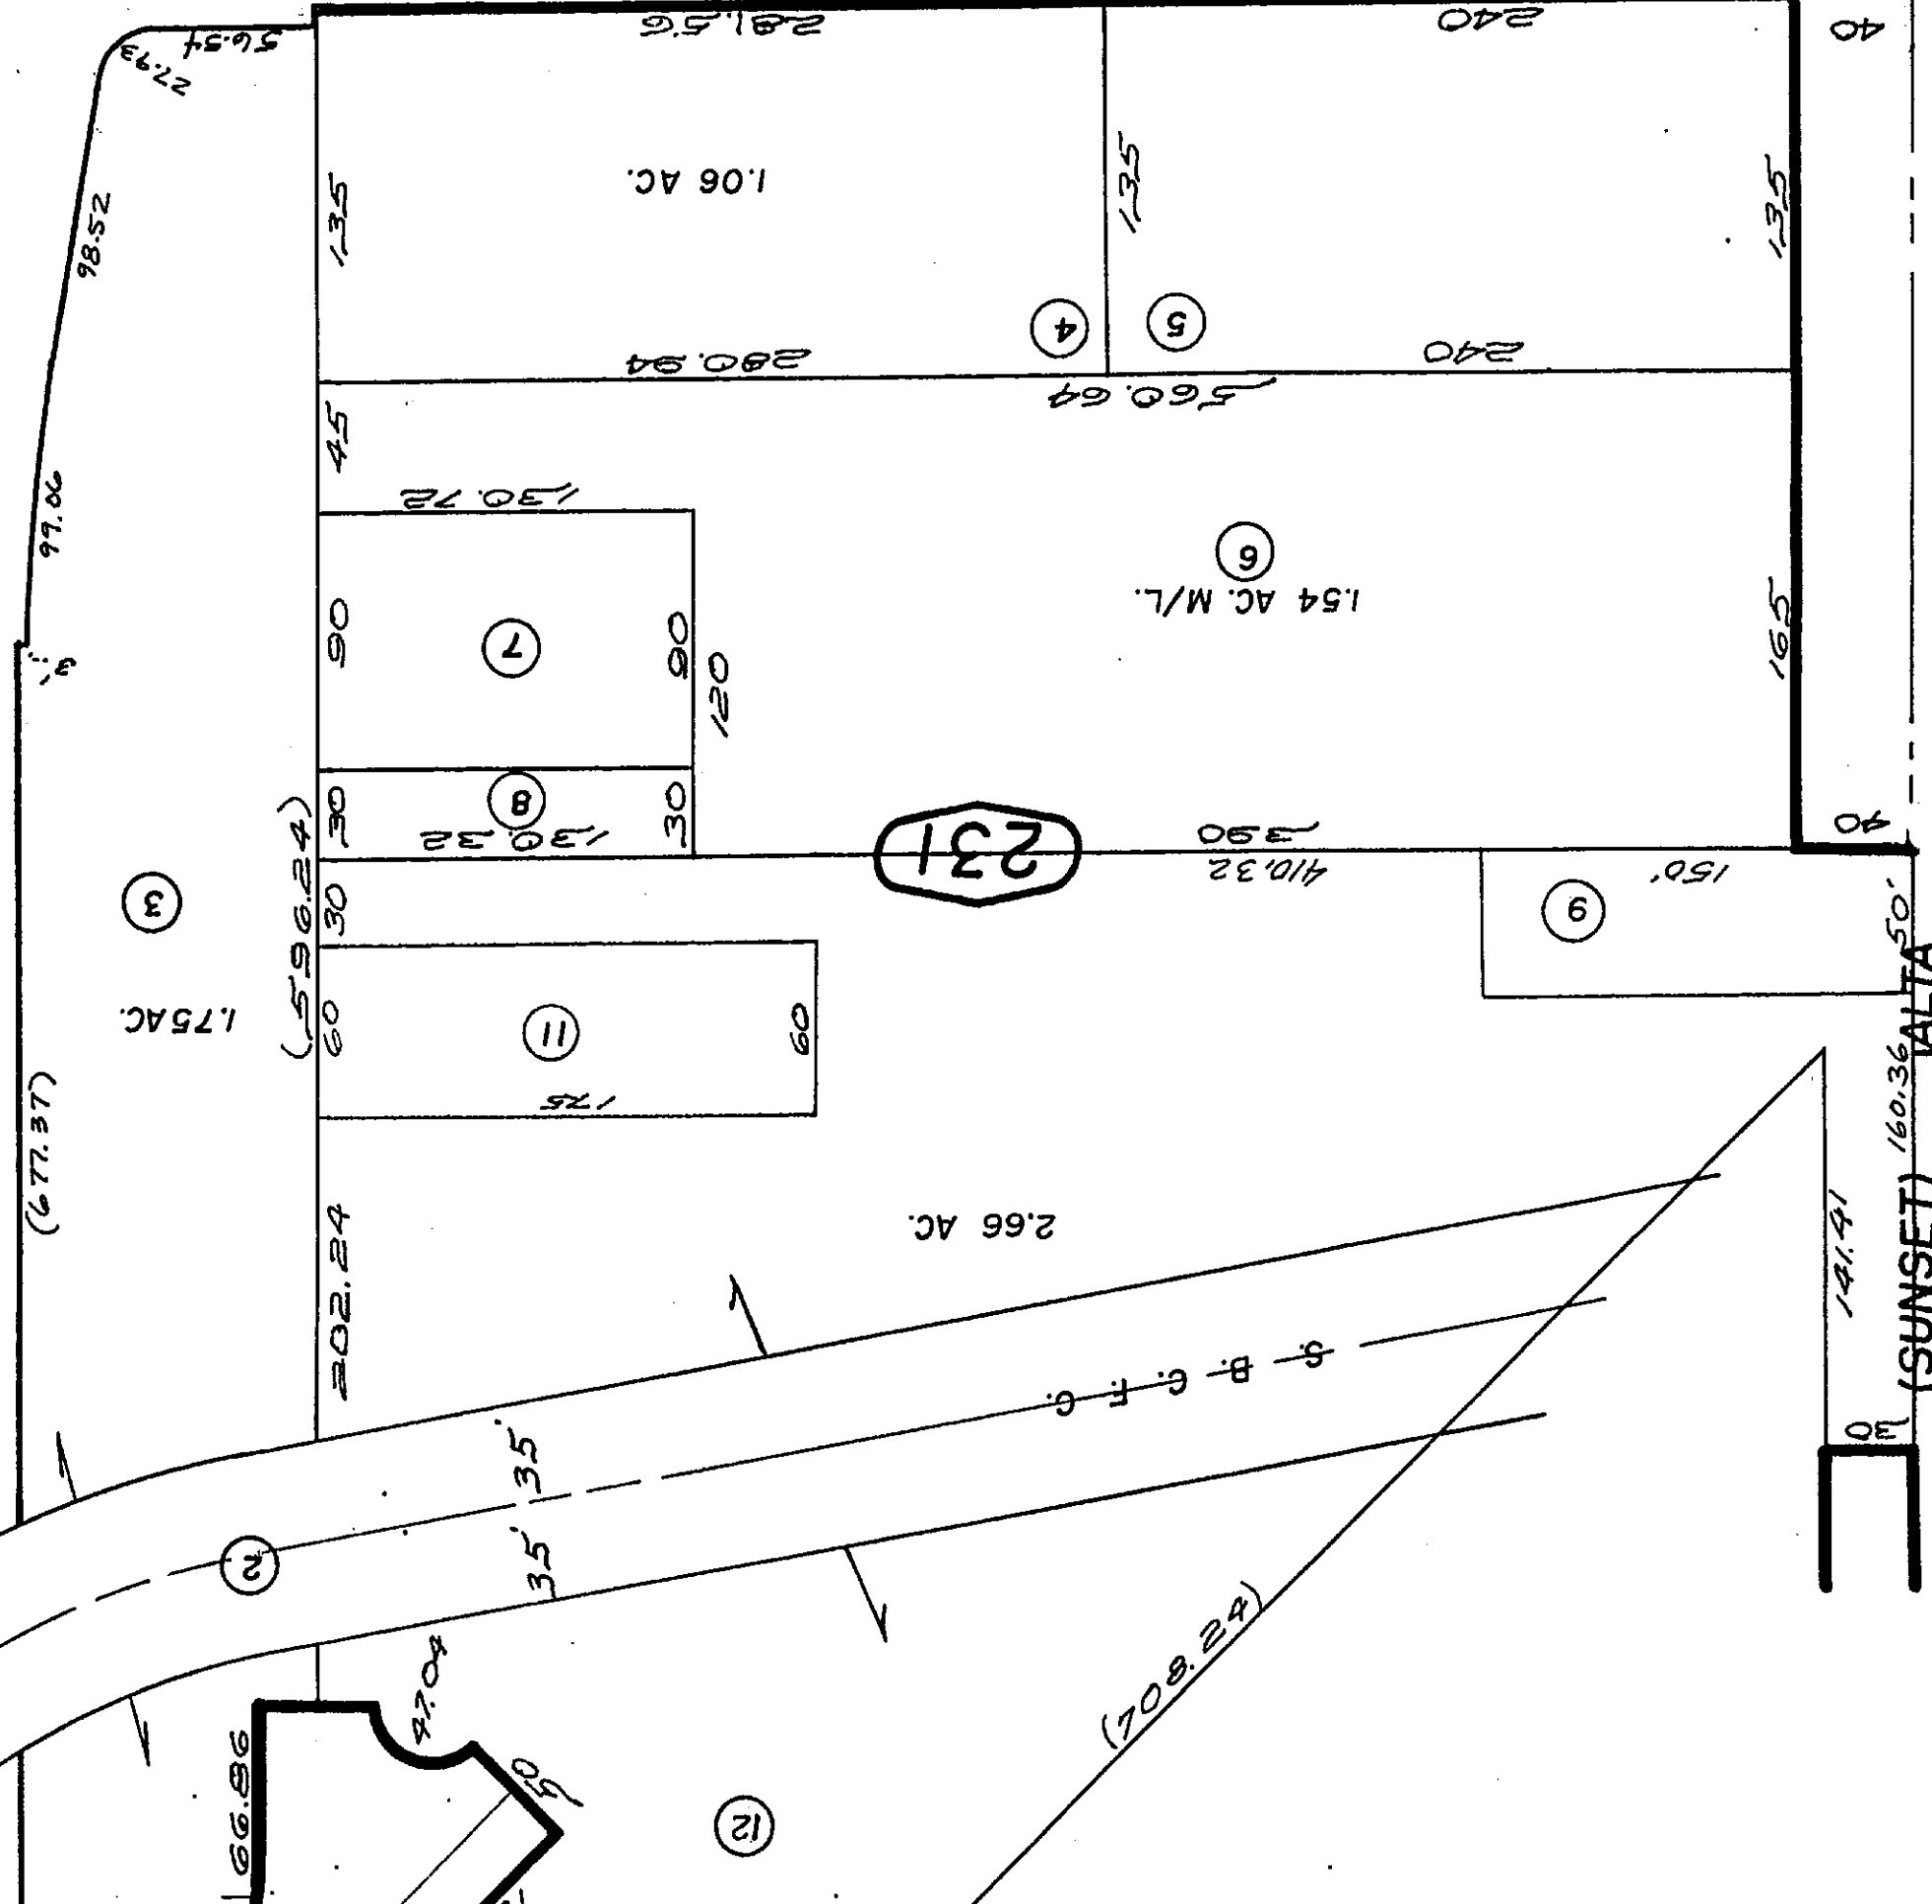


BOULEVARD (22)

(4) PARK

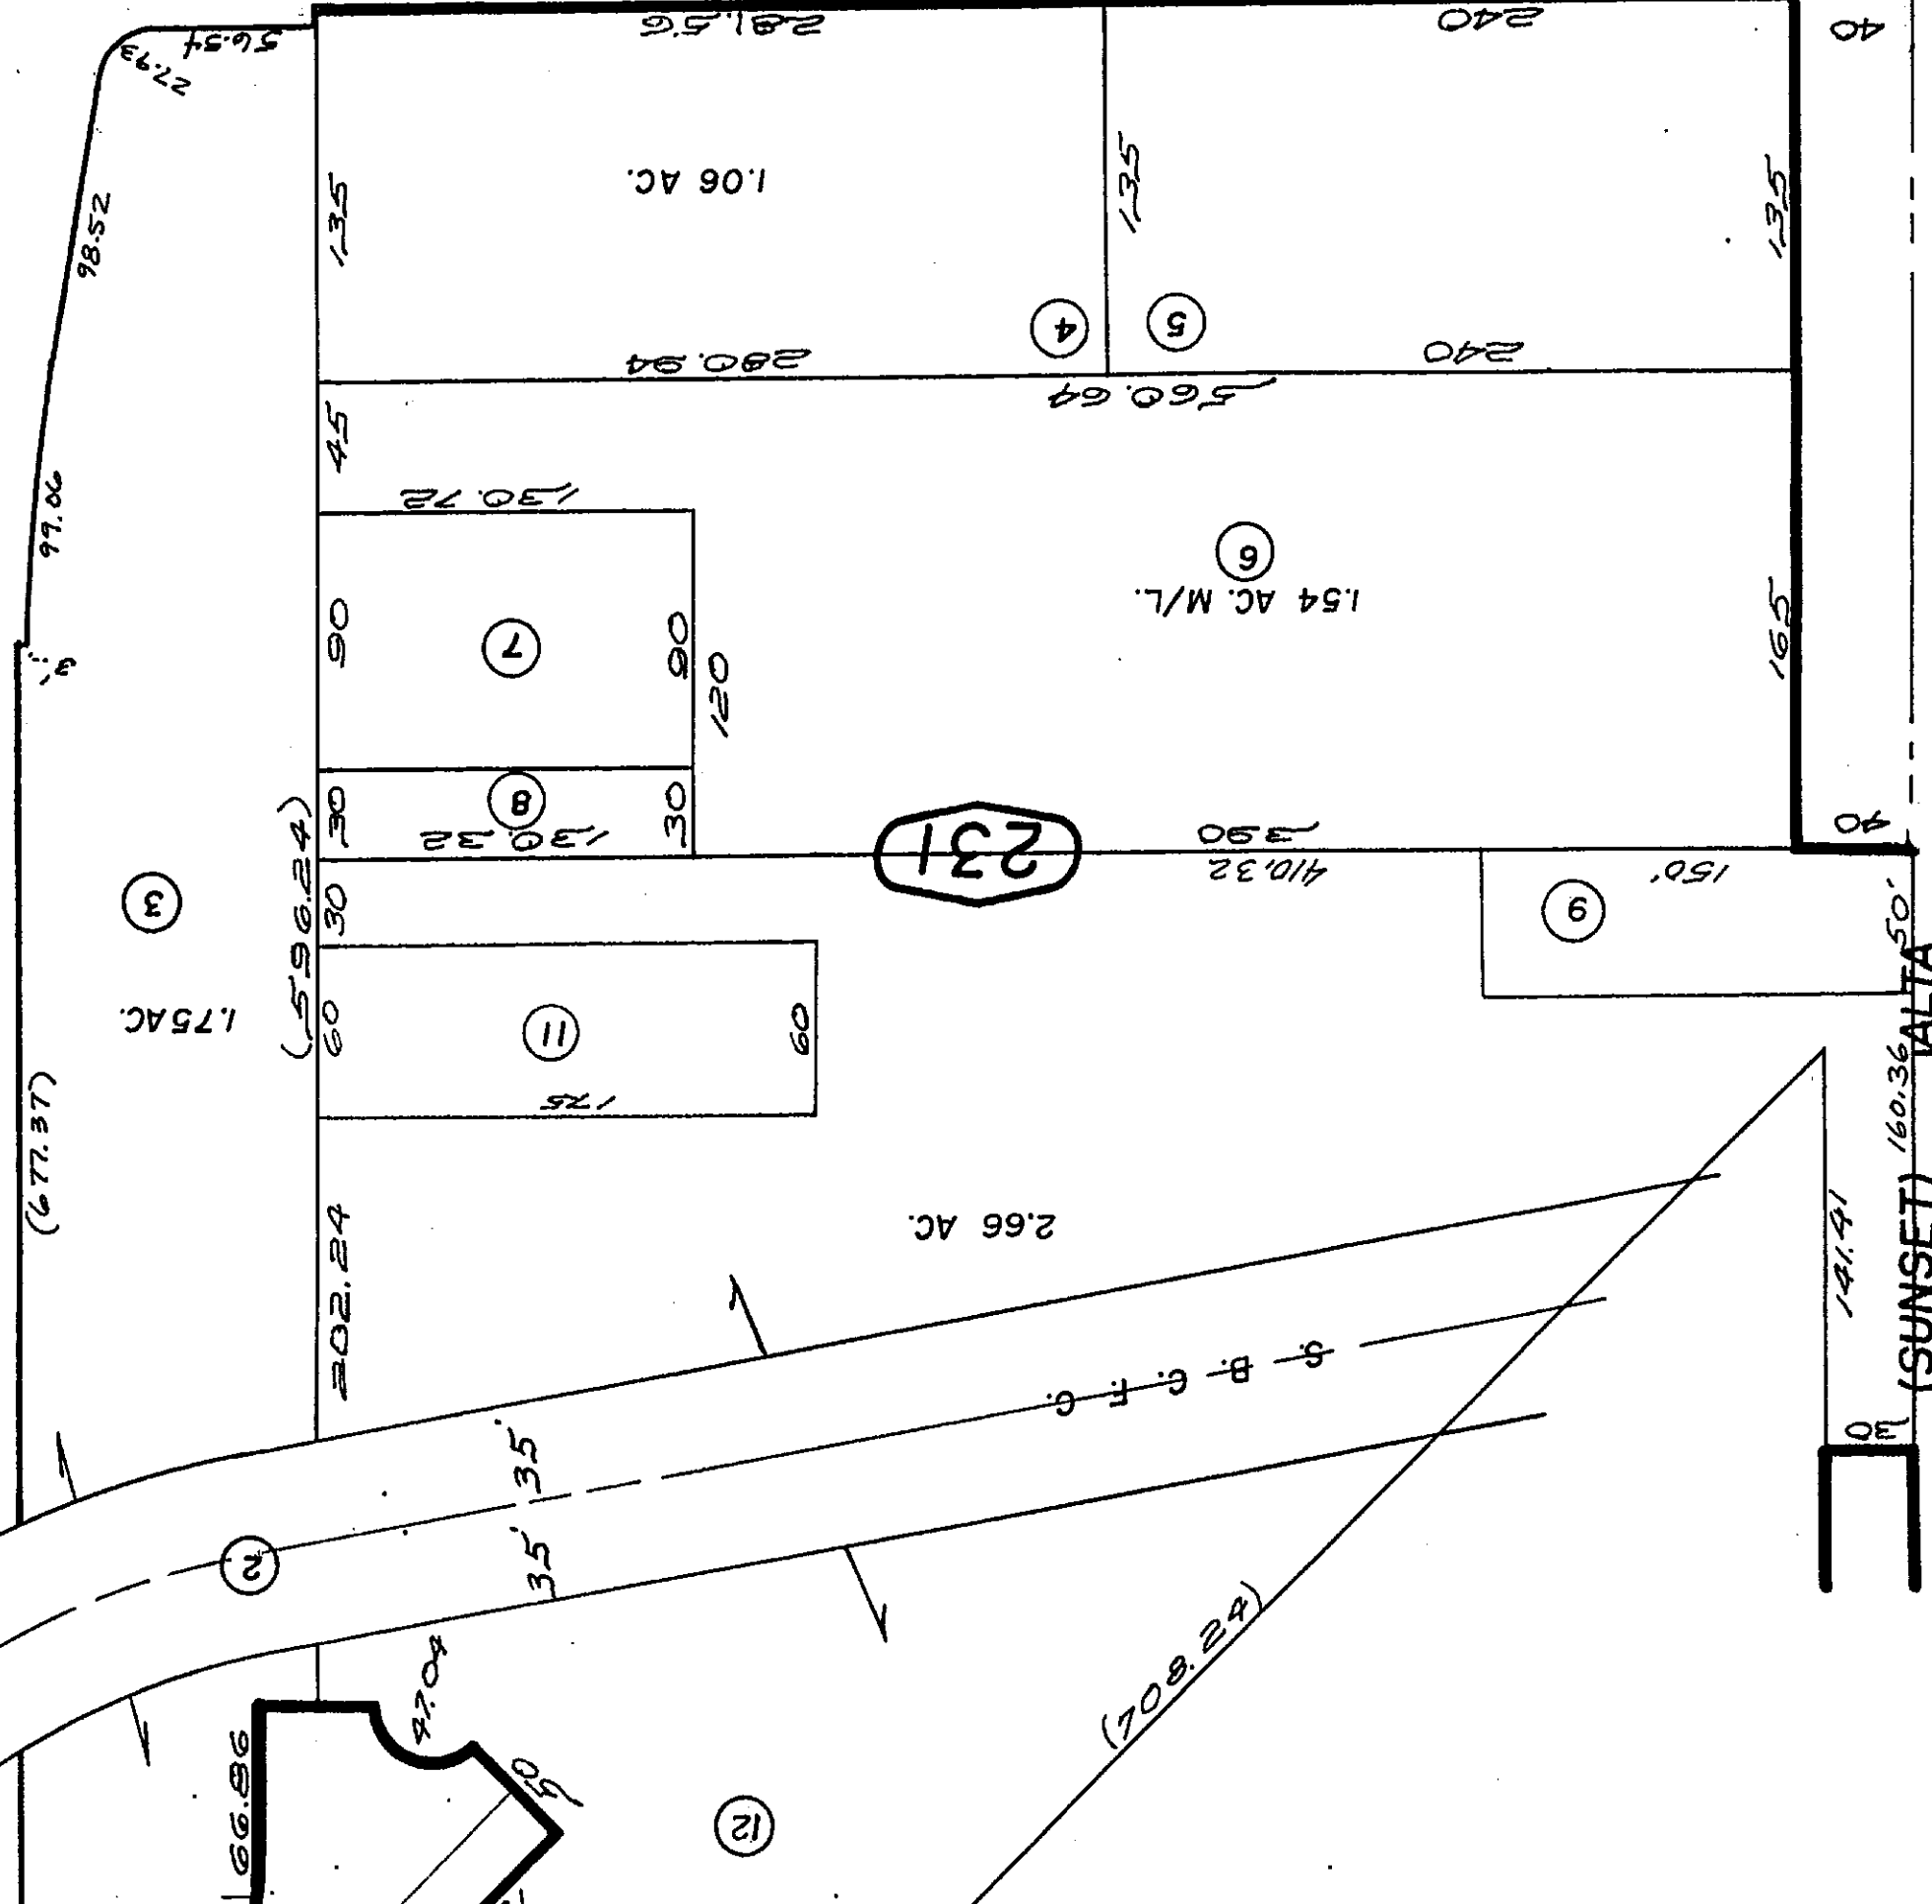

BOULEVARD (22)

(4) PARK

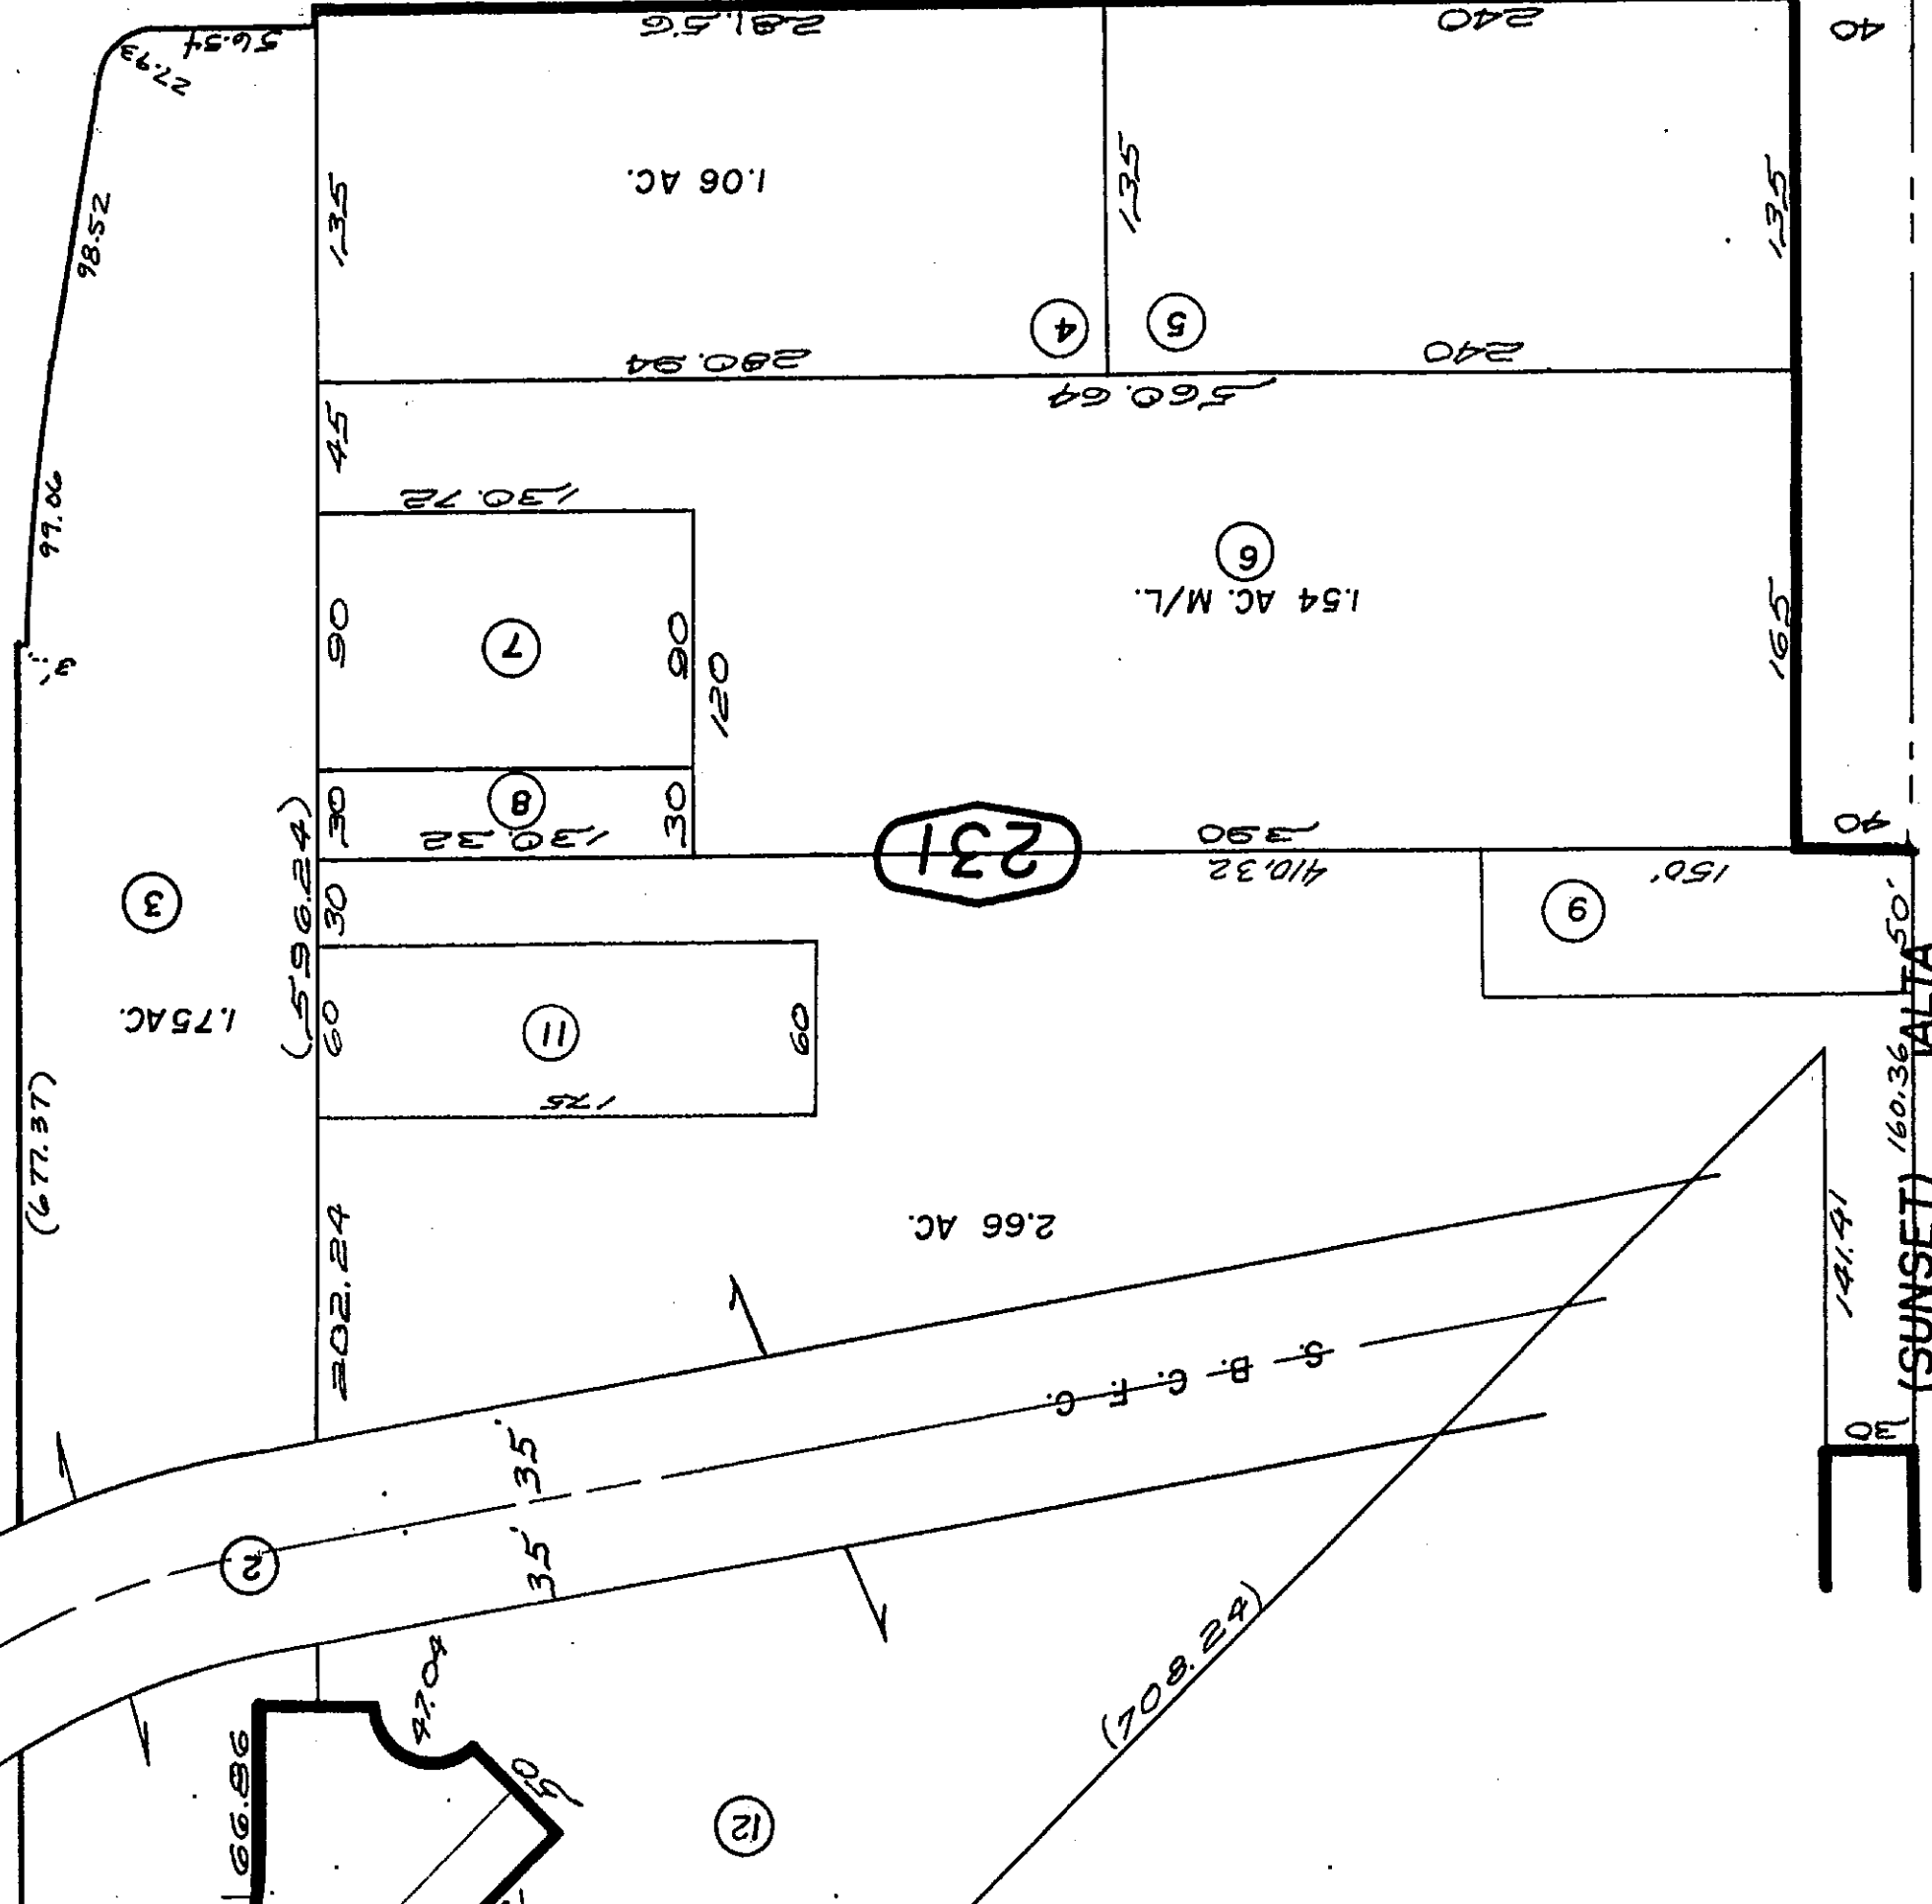

BOULEVARD (22)


(4) PARK



603-24

Morongo Unified
Tax Rate Area
9.4004

THIS MAP SHOULD BE USED FOR REFERENCE PURPOSES ONLY. NO LIABILITY
IS ASSUMED FOR THE ACCURACY OF THE DATA SHOWN. PARCELS MAY NOT
COMPLY WITH LOCAL ORDINANCES.

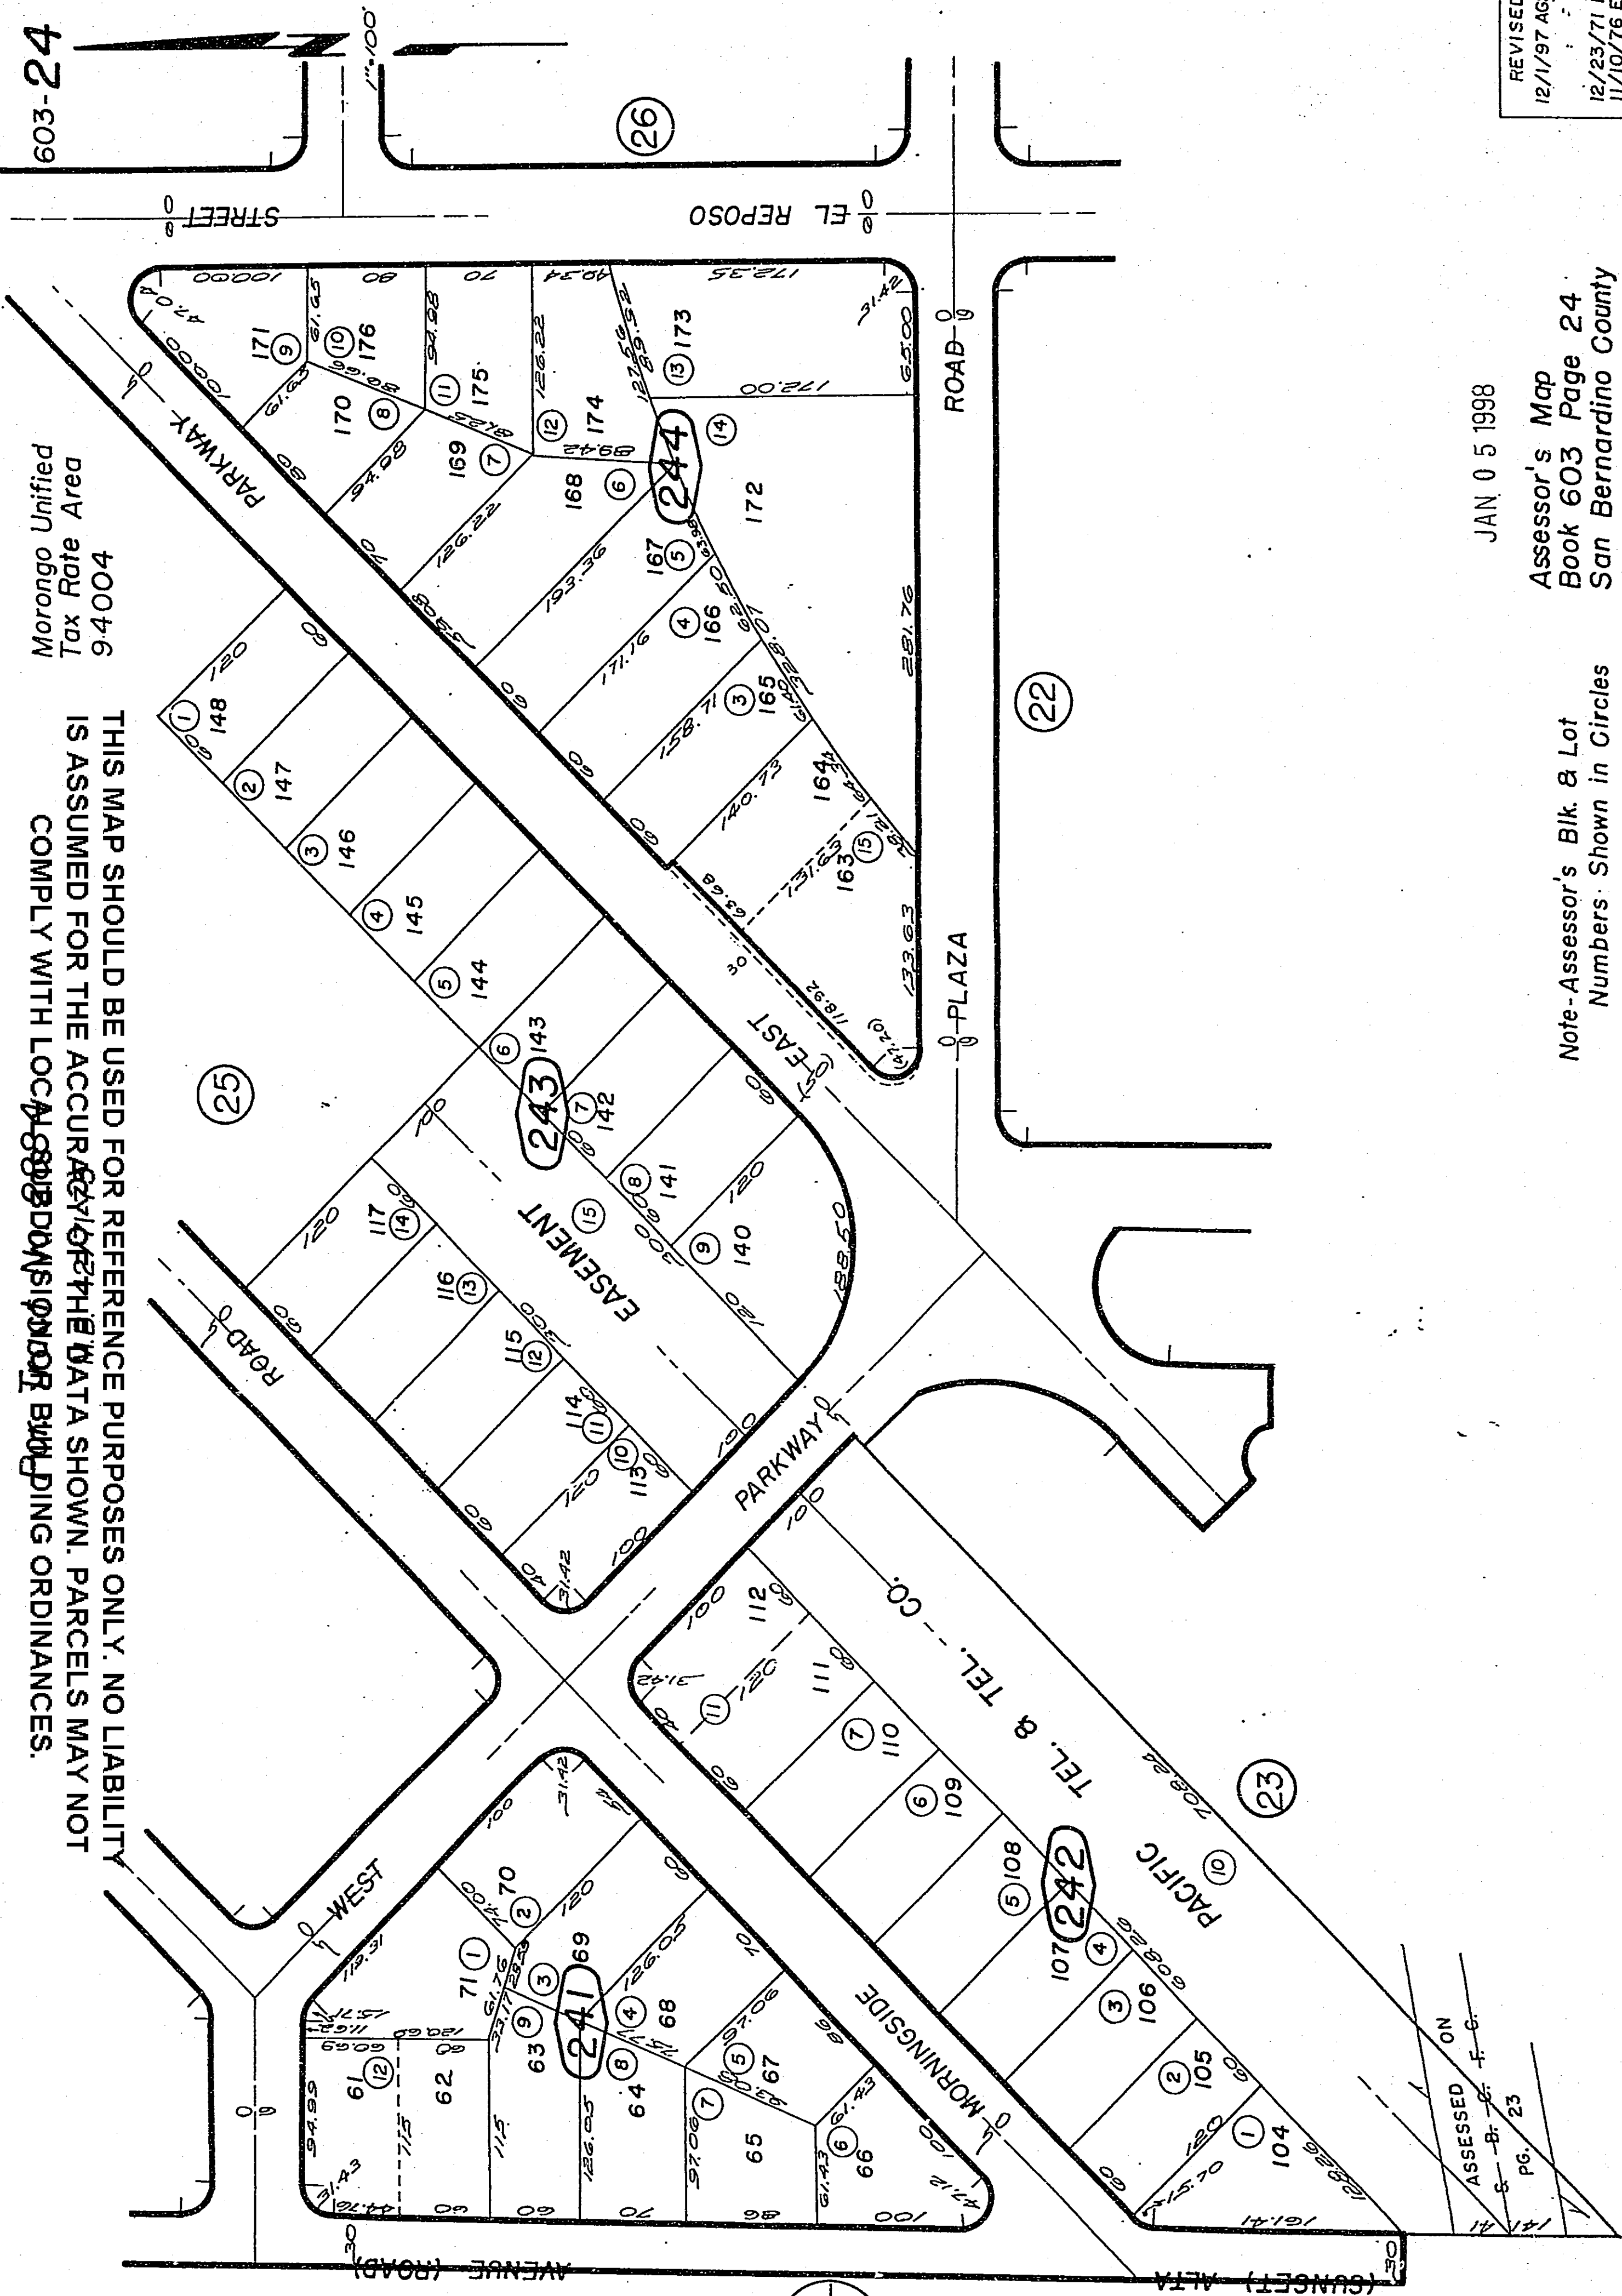

JAN 0 5 1998


Assessor's Map
Book 603 Page 24
San Bernardino County

Note-Assessor's Blk. & Lot
Numbers Shown in Circles

REVISED
12/1/97 AGS
12/23/71 R.
11/10/76 EJR
11 10 80 GI

Aug. 1960

THIS MAP SHOULD BE USED FOR REFERENCE PURPOSES ONLY. NO LIABILITY
IS ASSUMED FOR THE ACCURACY OF THE DATA SHOWN. PARCELS MAY NOT
COMPLY WITH LOCAL ZONING OR BUILDING ORDINANCES.

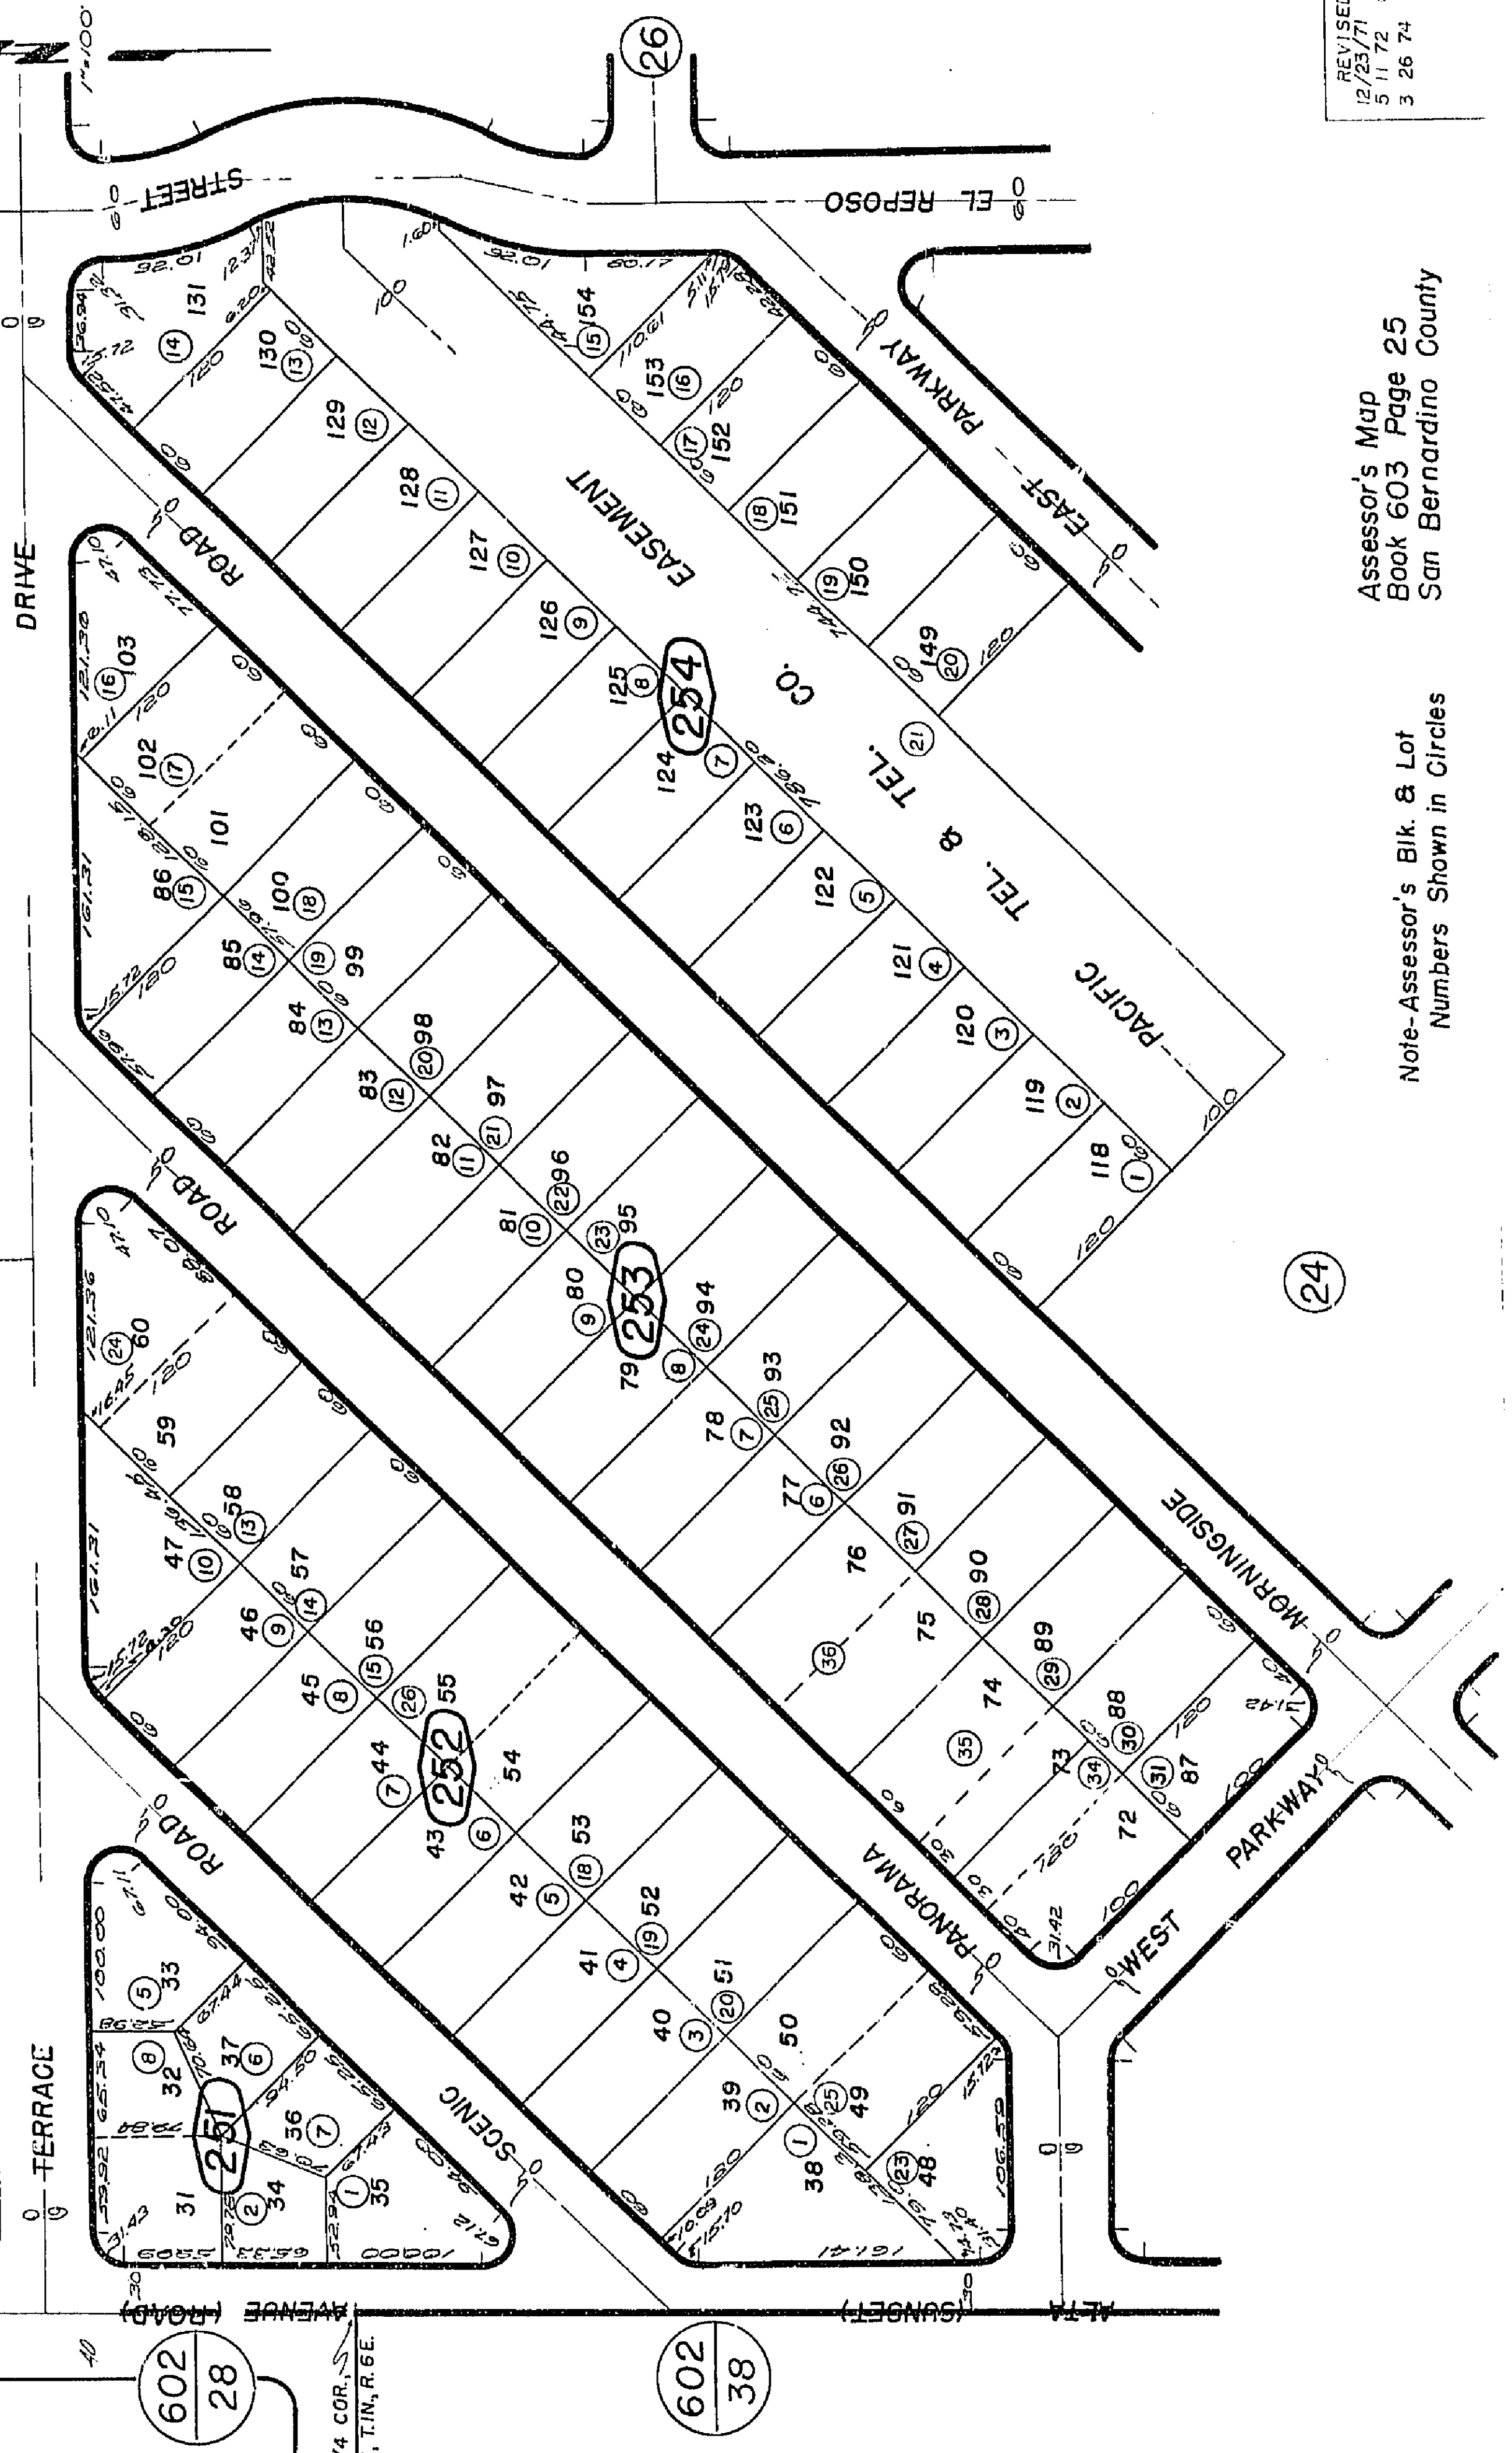

REVISED
12/23/71 R.R.
5 11 72 G.H.
3 26 74 G.H.

Assessor's Map
Book 603 Page 25
San Bernardino County

Note-Assessor's Blk. & Lot
Numbers Shown in Circles


THIS MAP SHOULD BE USED FOR REFERENCE PURPOSES ONLY. NO LIABILITY
IS ASSUMED FOR THE ACCURACY OF THE DATA SHOWN. PARCELS MAY NOT
COMPLY WITH LOCAL SUBDIVISION OR ZONING ORDINANCES.



REVISED
11/4/66
1/15/68
12/23/71 R.R.
9/20/82 RR

Assessor's Map
Book 603 Page 26
San Bernardino County


Note-Assessor's Blk. & Lot
Numbers Shown in Circles

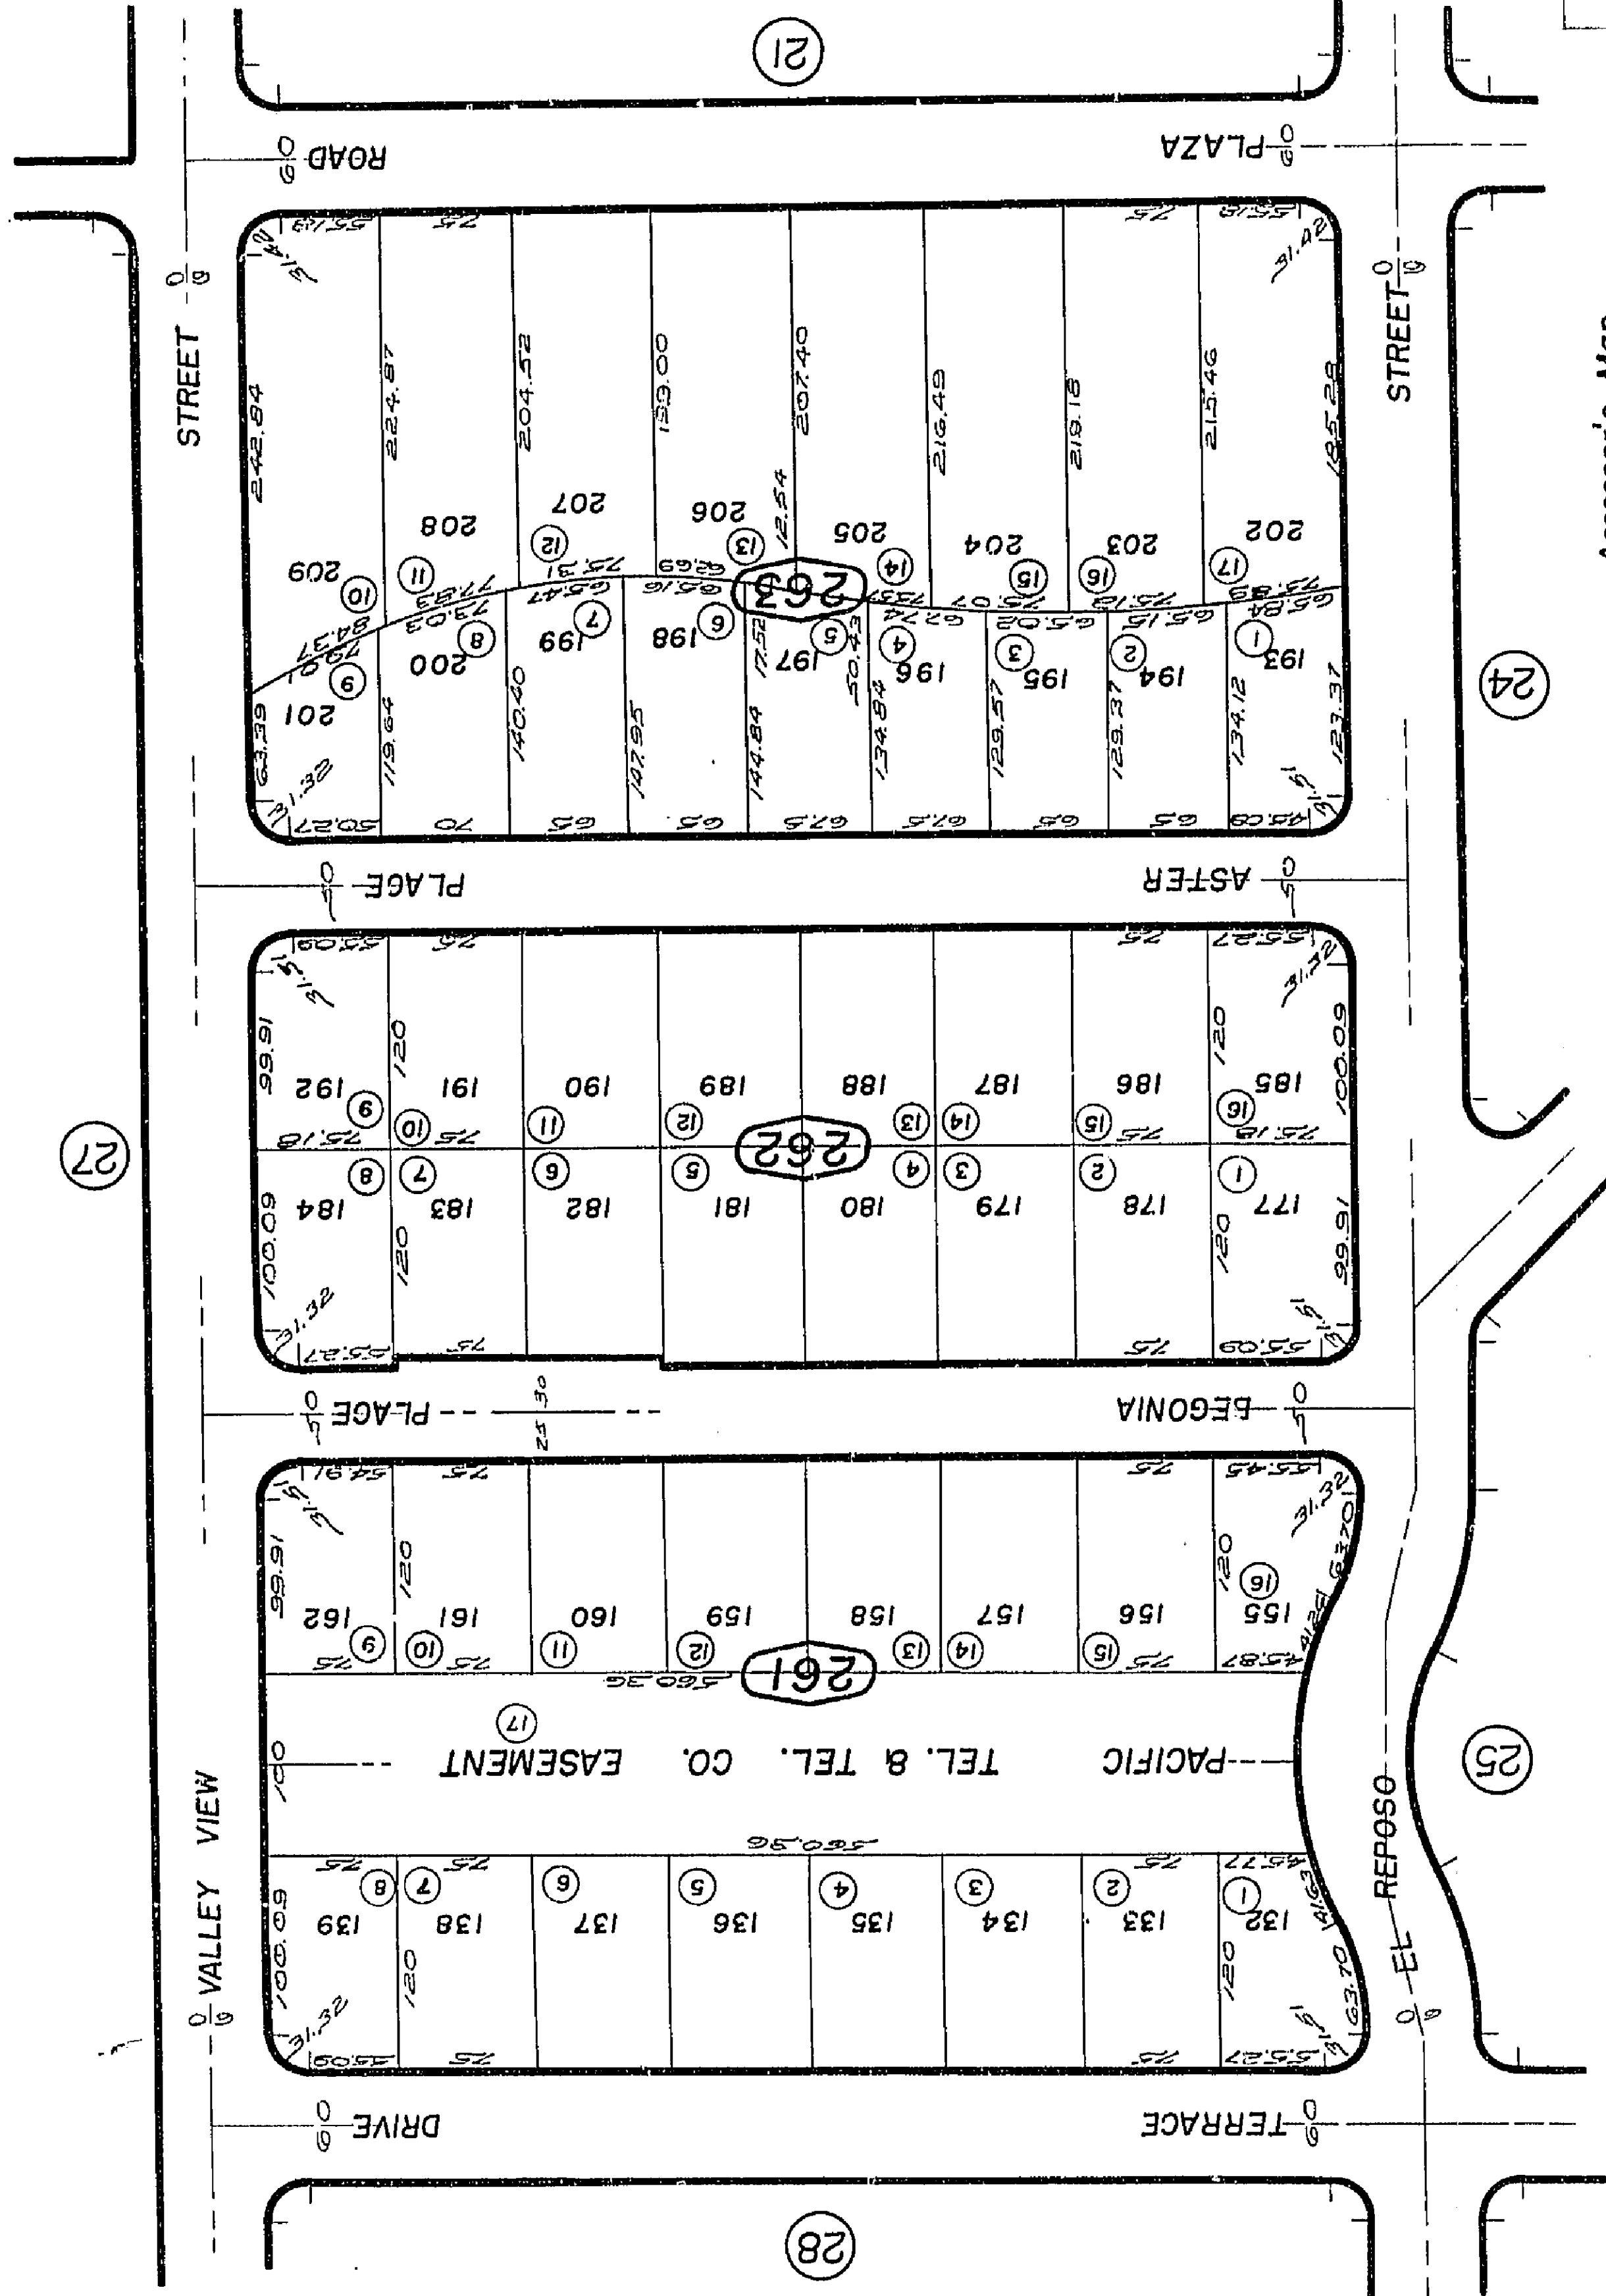

THIS MAP SHOULD BE USED FOR REFERENCE ONLY. NO LIABILITY
IS ASSUMED FOR THE ACCURACY OF THE INFORMATION. PARCELS MAY NOT
CORRESPOND TO THE SUBDIVISION RECORDS.



TEL. & TEL.
CO. 100' EASEMENT

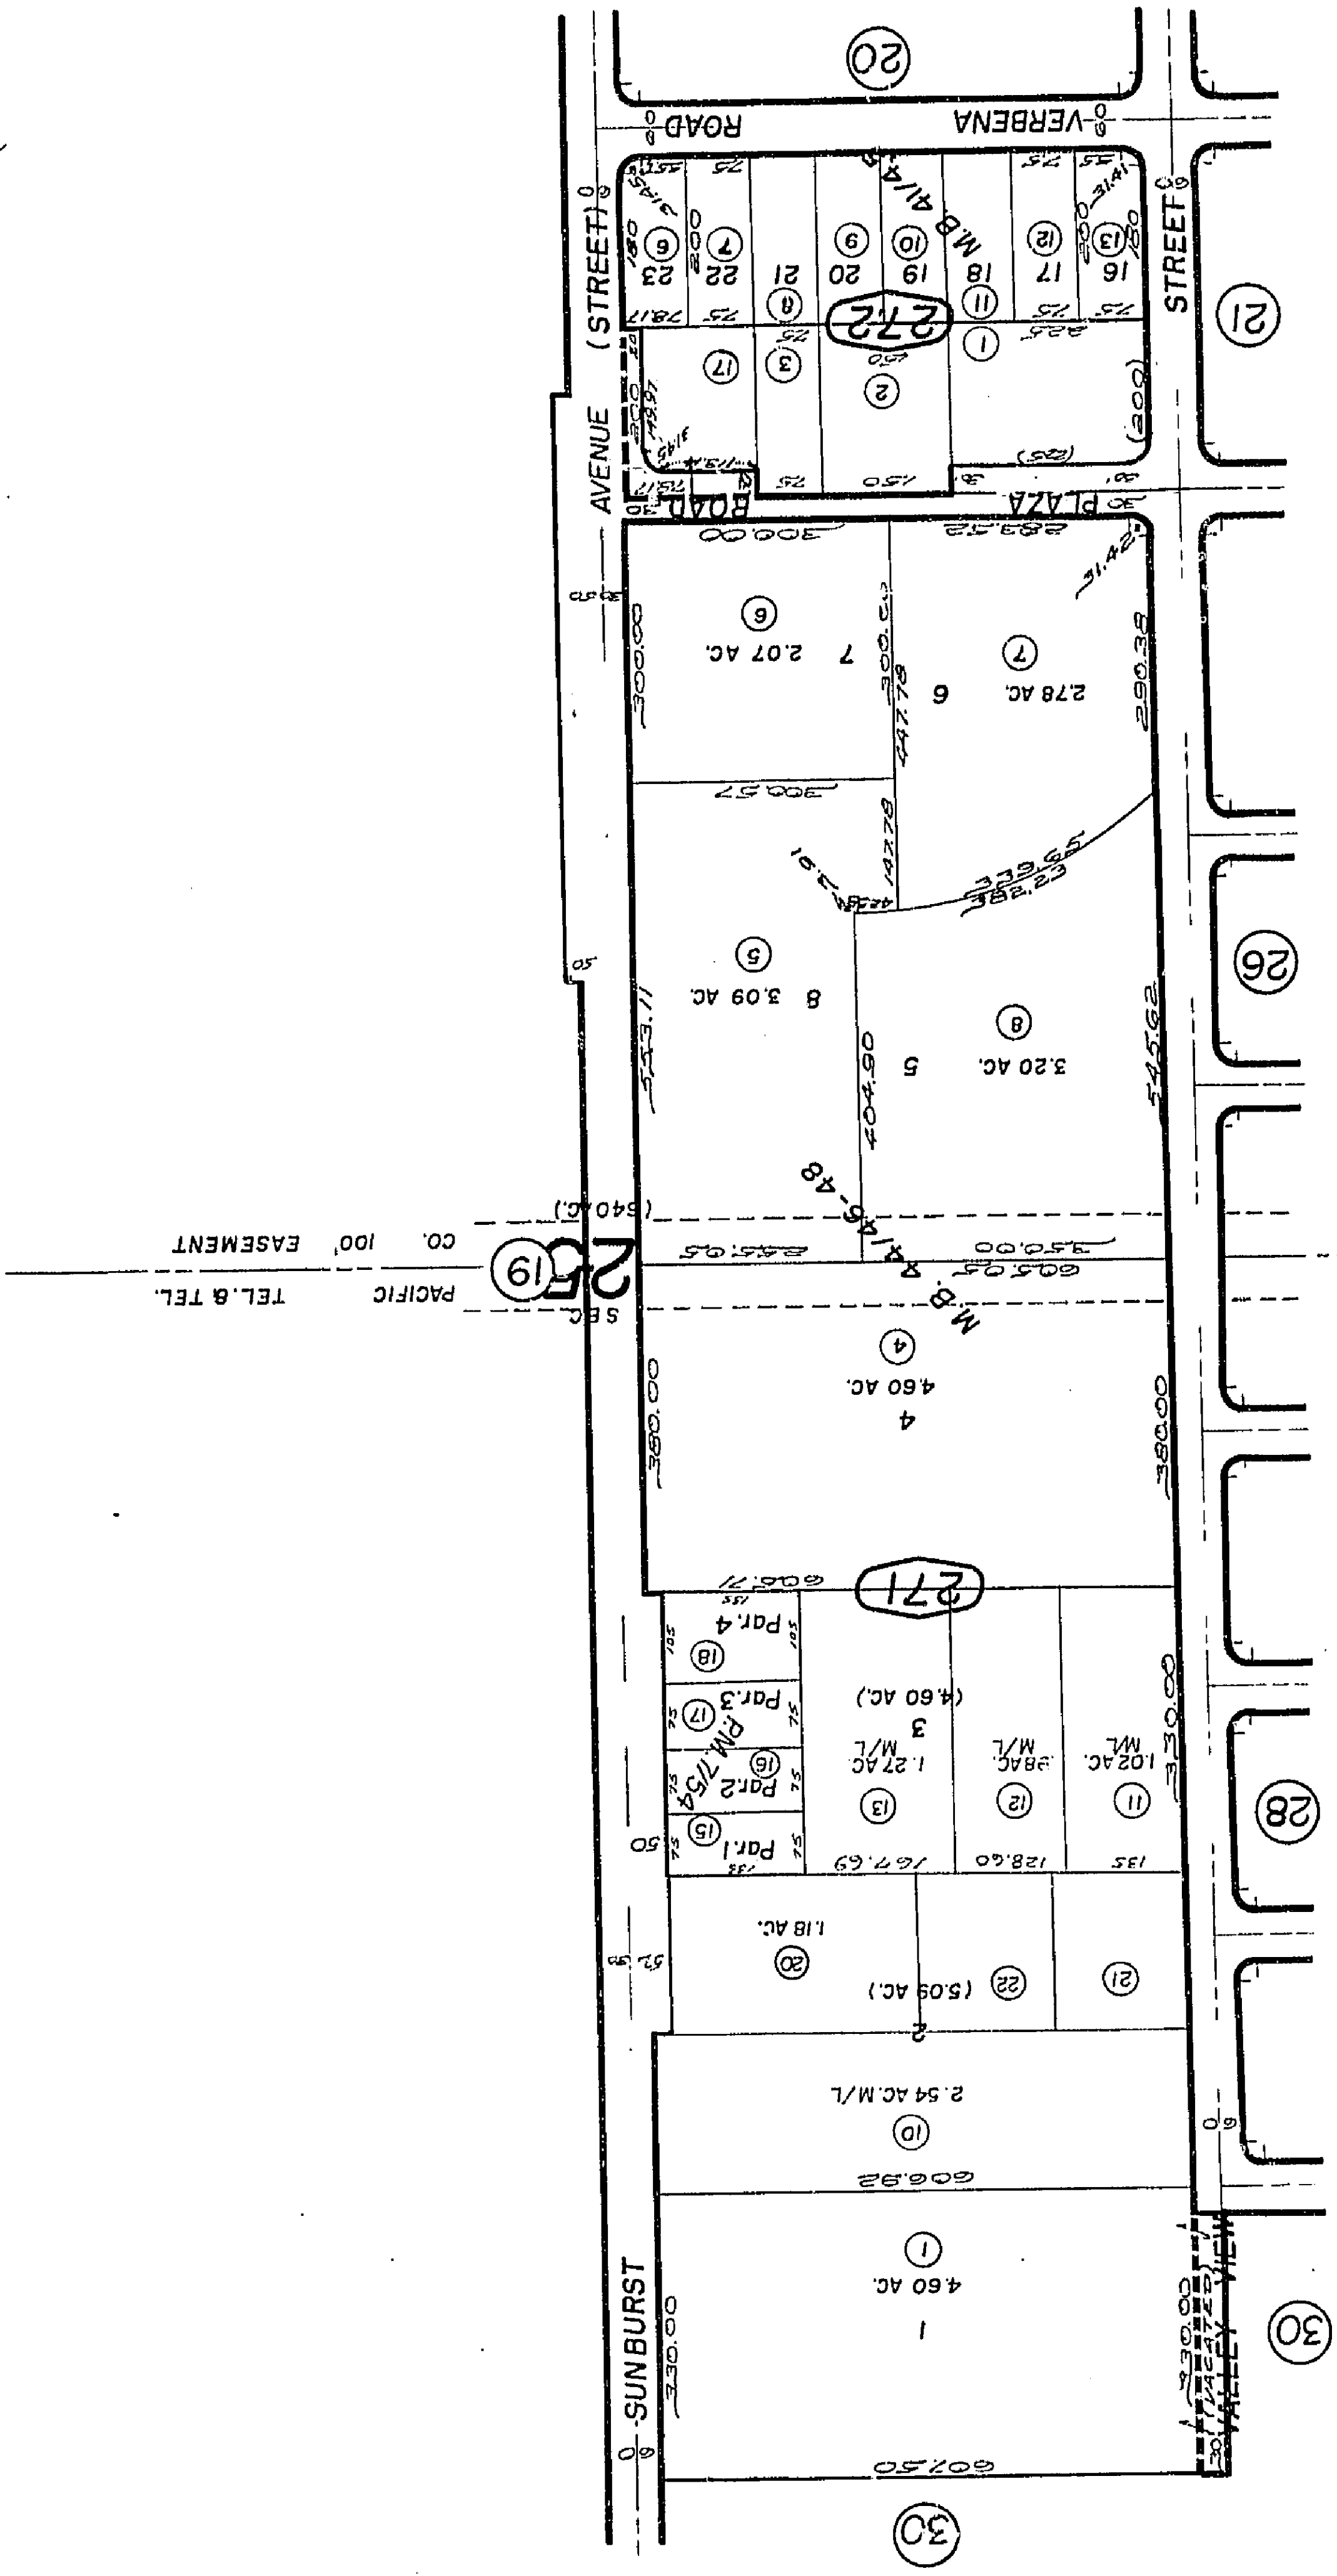

REVISED	RM
1/10/90	RM
6/14/72	RM
4 15 77	GH
4/5/89	RM
5/24/89	RM



Assessor's Map
Book 603 Page 27
San Bernardino County

Parcel Map No. 801, P.M. 7/54

Aug. 1960

**Morongo Unified
Tax Code Area
94004**

THIS MAP SHOULD BE USED FOR REFERENCE PURPOSES ONLY. NO LIABILITY IS ASSUMED FOR THE ACCURACY OF THE DATA SHOWN. PARCELS MAY NOT COMPLY WITH LOCAL SUBDIVISION OR BUILDING ORDINANCES.

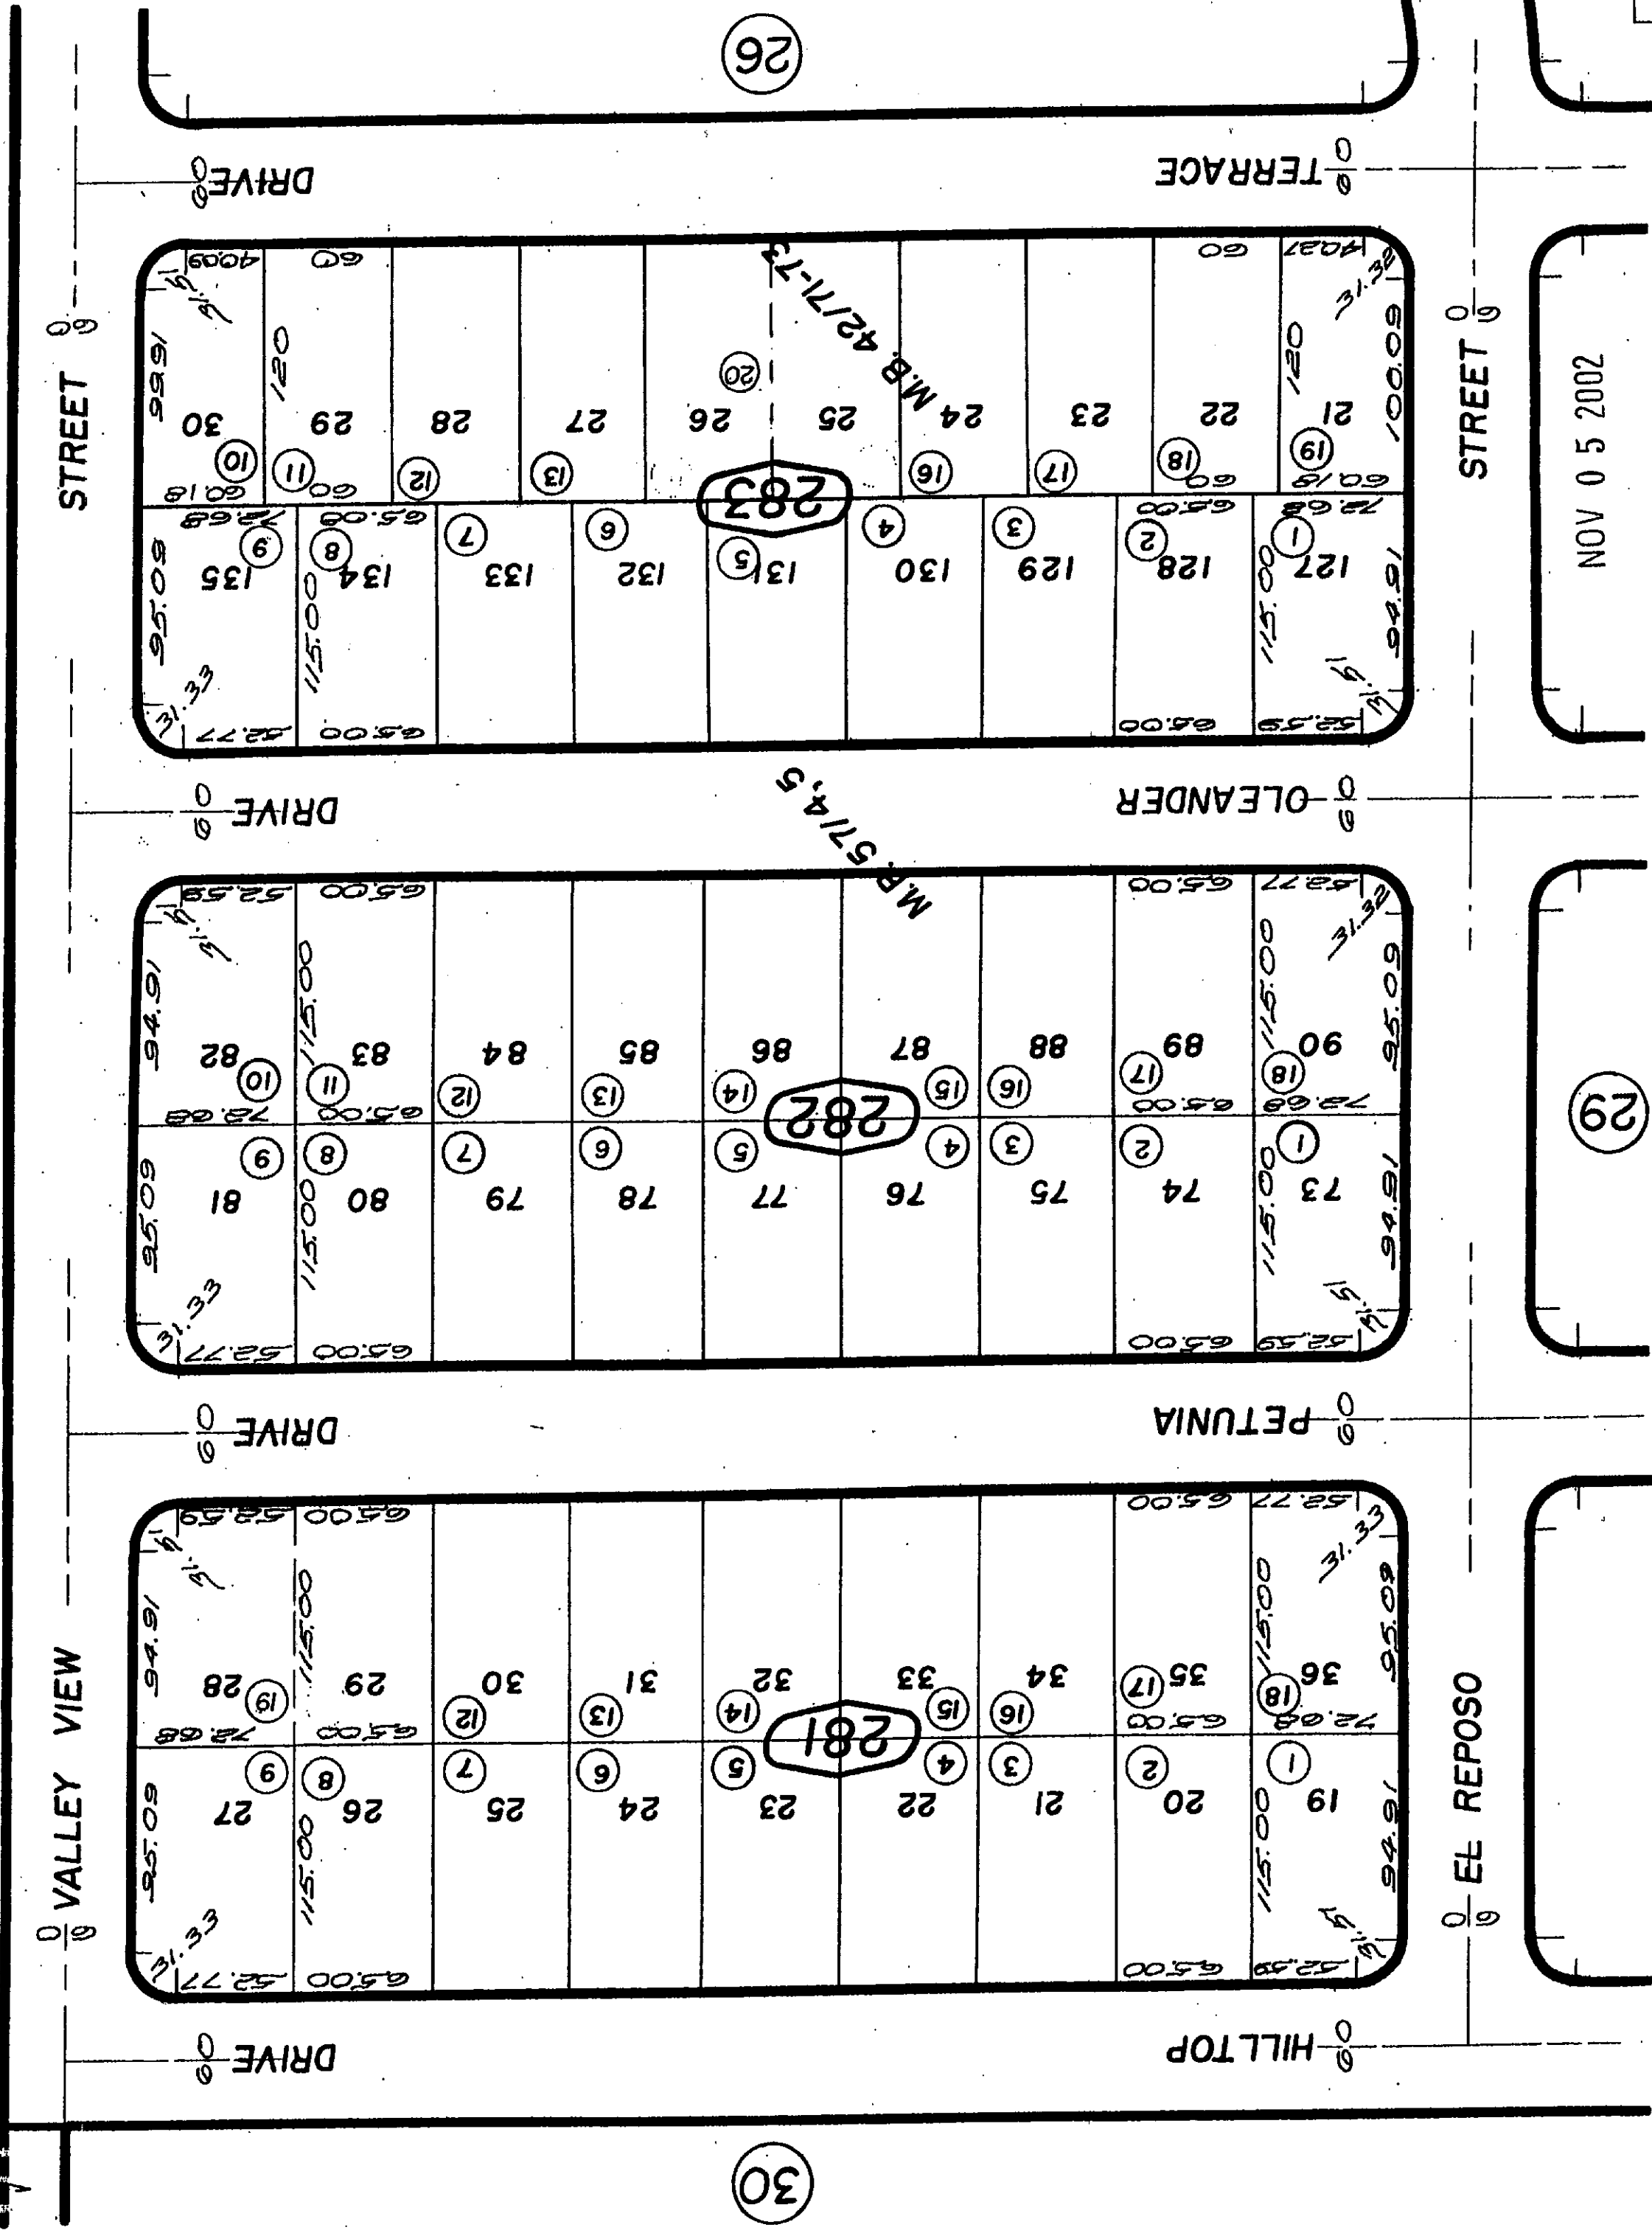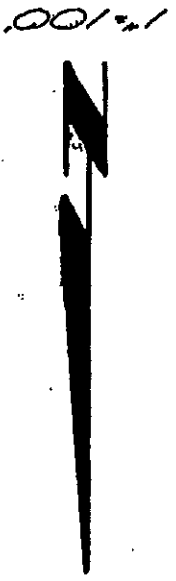

NOV 05 2002
Assessor's Map
Book 603 Page 28
San Bernardino County

**Note-Assessor's Blk. & Lot
Numbers Shown in Circles**




THIS MAP SHALL BE USED FOR THE PURPOSES OF THE
ASSUMED FOR THE PURPOSES OF THE
COMPLY WITH LOCAL SUBDIVISION OR BUILDING ORDINANCES.


Morongo Unified
Tax Code Area
94004

603-29

HILLTOP

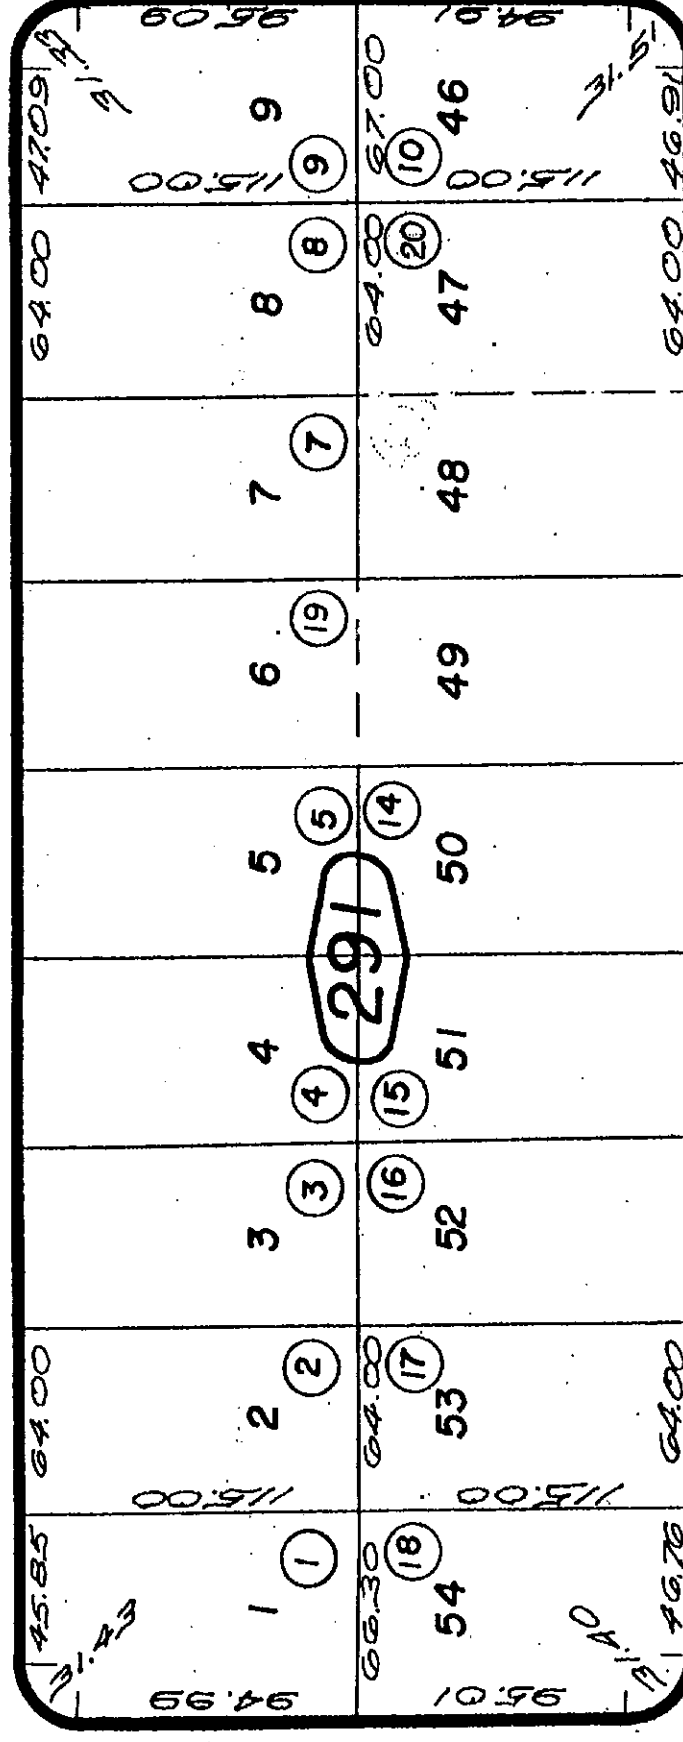


DRIVE

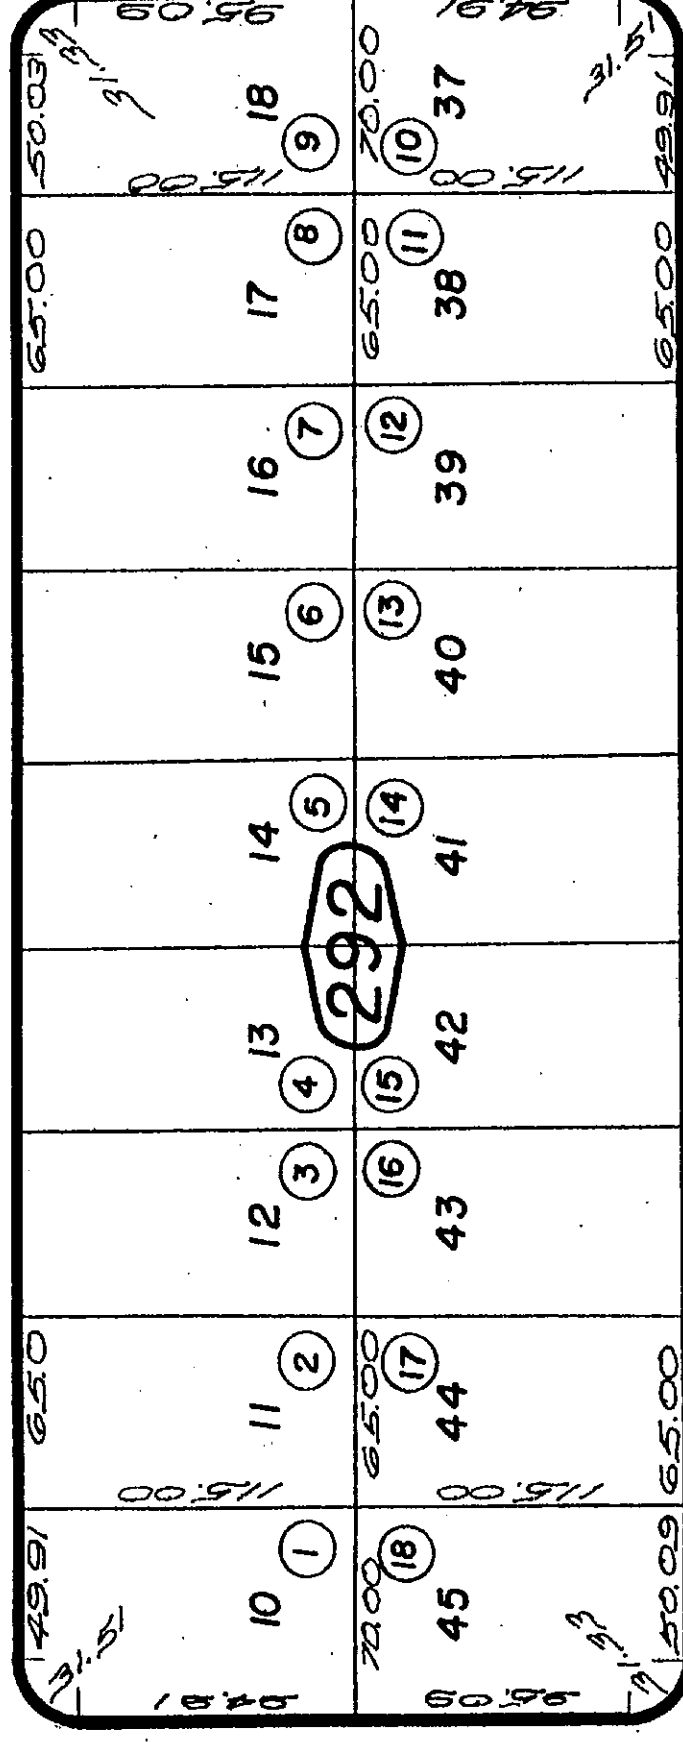


STREET

PETUNIA

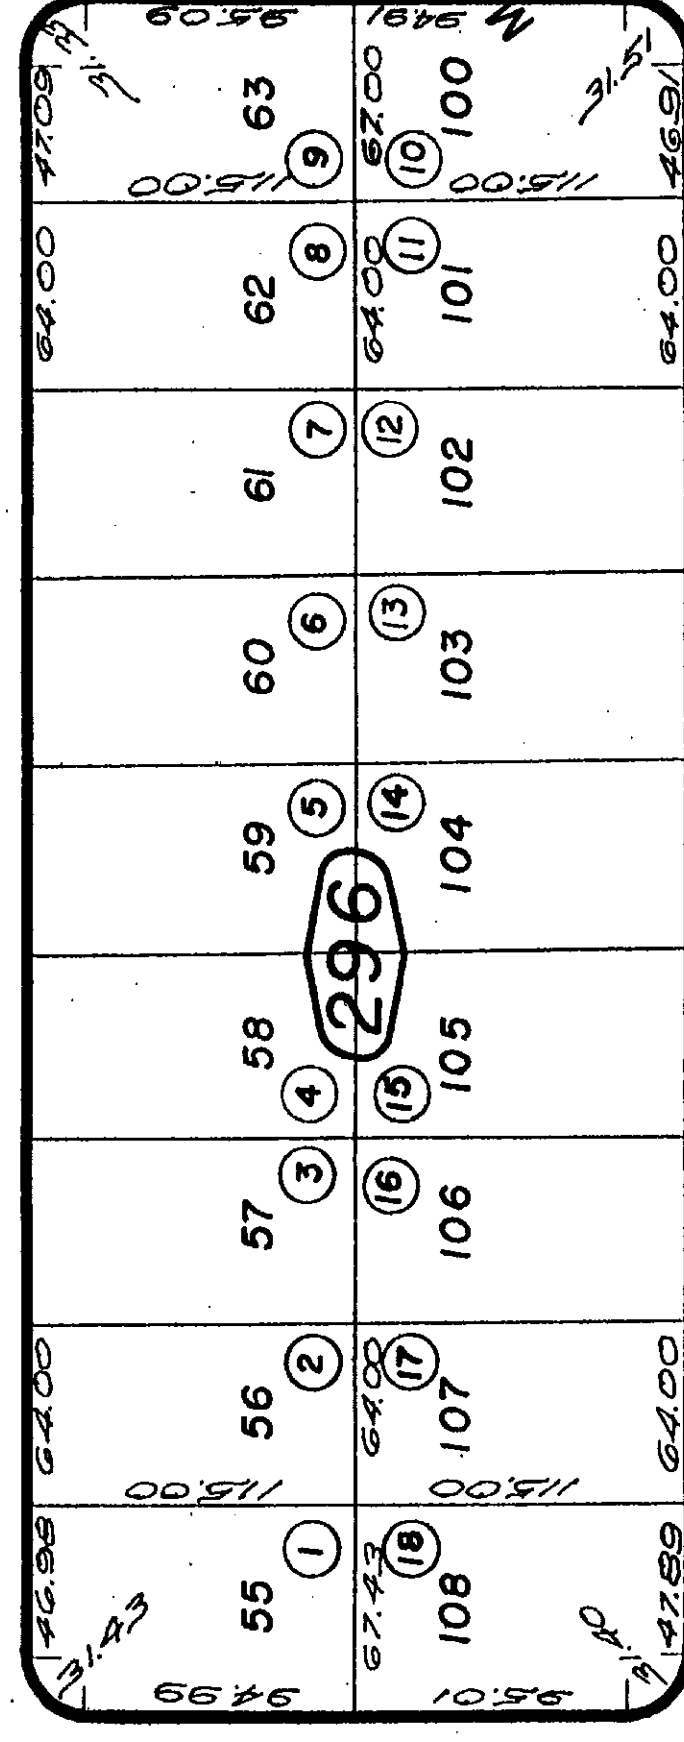


DRIVE

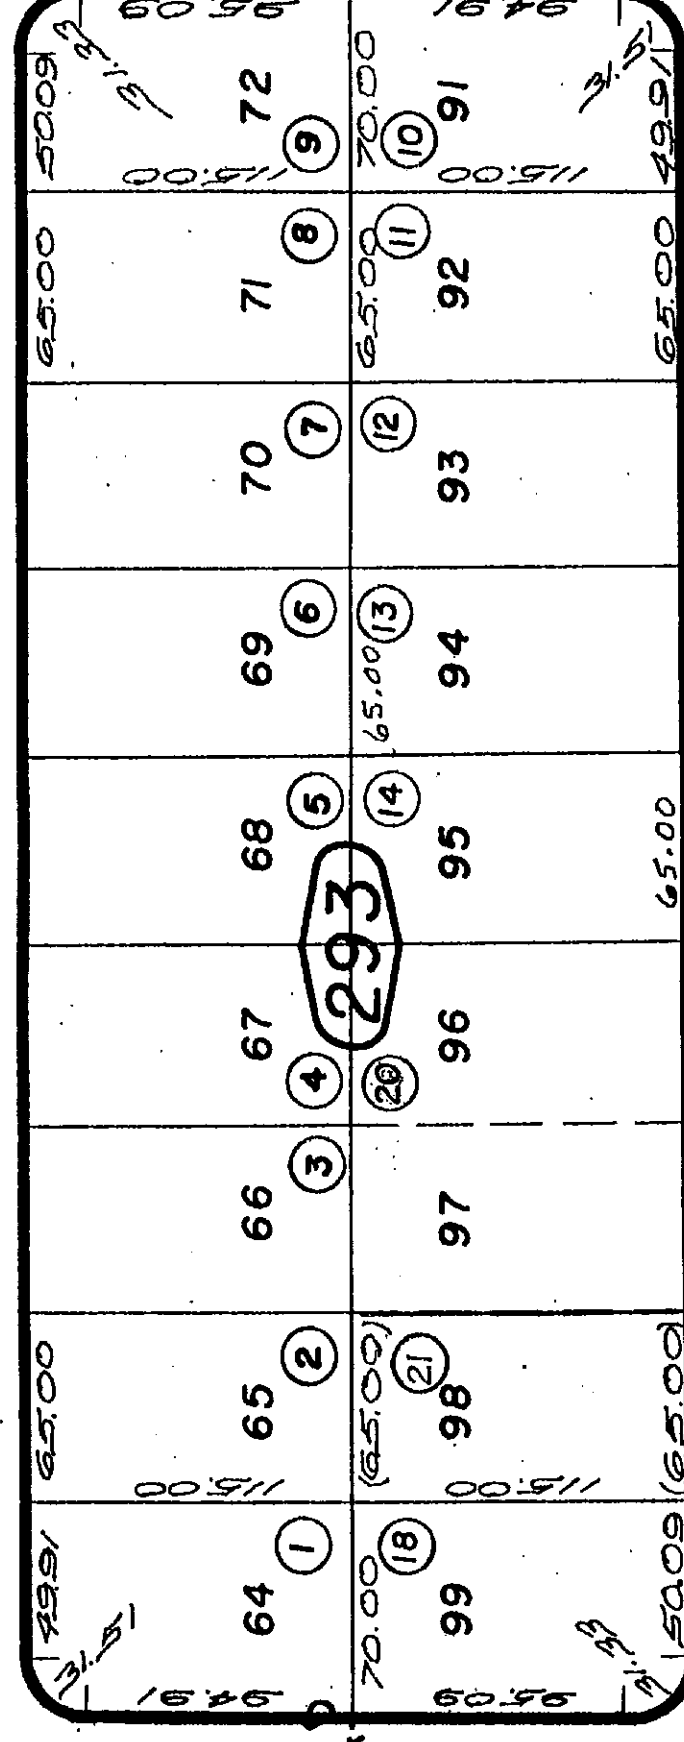


602
28

OLEANDER

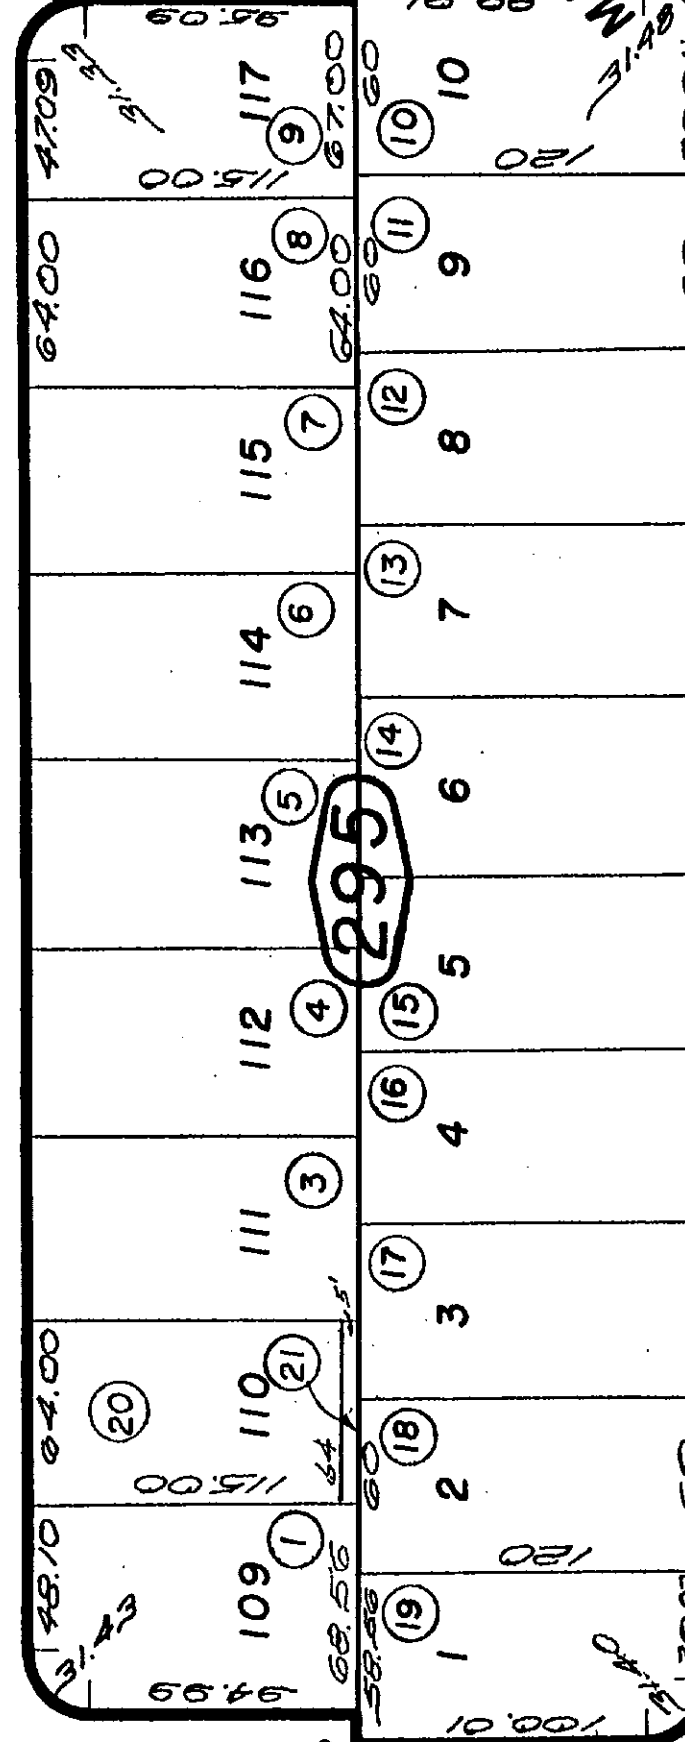


DRIVE

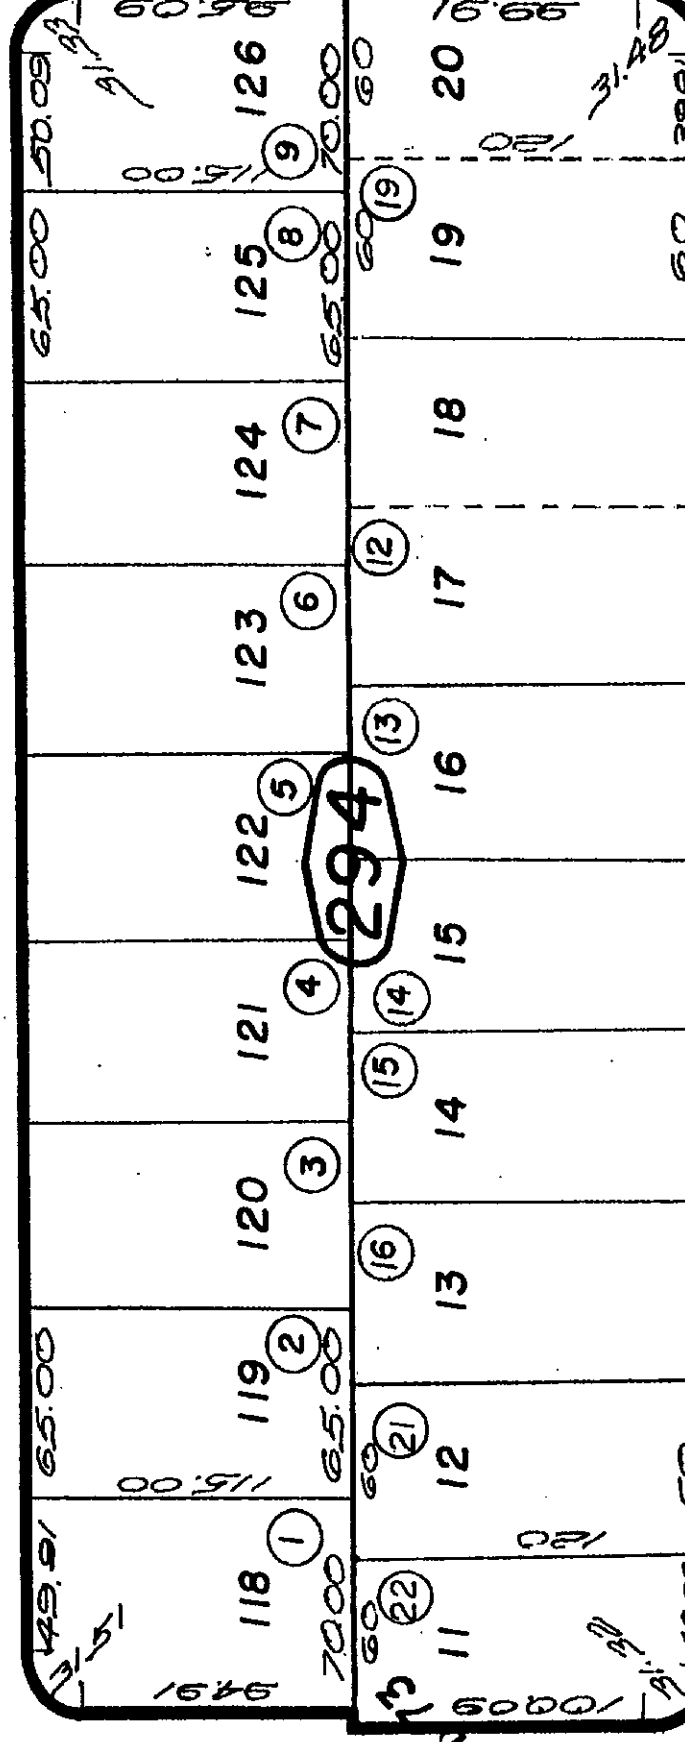

EL REPOSO

TERRACE

DRIVE

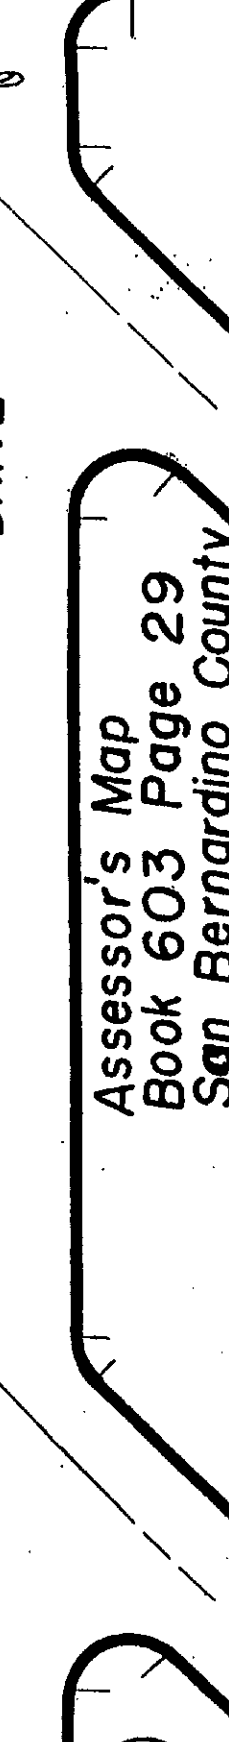

Assessor's Map
Book 603 Page 29
San Bernardino County

REVISED
4/3/86
11/9/88
7/19/01
1/7/03 GW
11/6/03 GW

DEC 05 2003

Aug. 1960

Morongo Unified
Tax Code Area
9404

THIS MAP SHOULD BE USED FOR REFERENCE PURPOSES ONLY. NO LIABILITY
IS ASSUMED FOR THE ACCURACY OF THE DATA SHOWN. PARCELS MAY NOT
CORRESPOND EXACTLY TO THE RECORDS.



27
600

NW COR., SEC. 25,
T. 1 N., R. 6 E.

STREET

AVENUE (STREET)

SUNBURST

1"=200'

31

19

59.08 AC. M/L.

1

101

7.36 AC. M/L.

2

7.36 AC. M/L.

3

2.82 AC.

10

2.82 AC.

9

1.77
AC. M/L

5

1.84
AC. M/L

6

1.84
AC. M/L

7

1.29
AC. M/L

8

770
800

DRIVE

HILL TOP

27

28

Note - Assessor's Blk. & Lot
Numbers Shown in Circles

Assessor's Map
Book 603 Page 30
San Bernardino County

REVISED
11/7/66
1/19/68

602
30

602
28



Aug. 1960



THIS MAP SHOULD BE USED FOR REFERENCE PURPOSES ONLY. NO LIABILITY IS ASSUMED FOR THE ACCURACY OF THE DATA SHOWN. PARCELS MAY NOT COMPLY WITH LOCAL SUBDIVISION OR BUILDING ORDINANCES.

Morongo Unified
Tax Code Area
9404

603-31

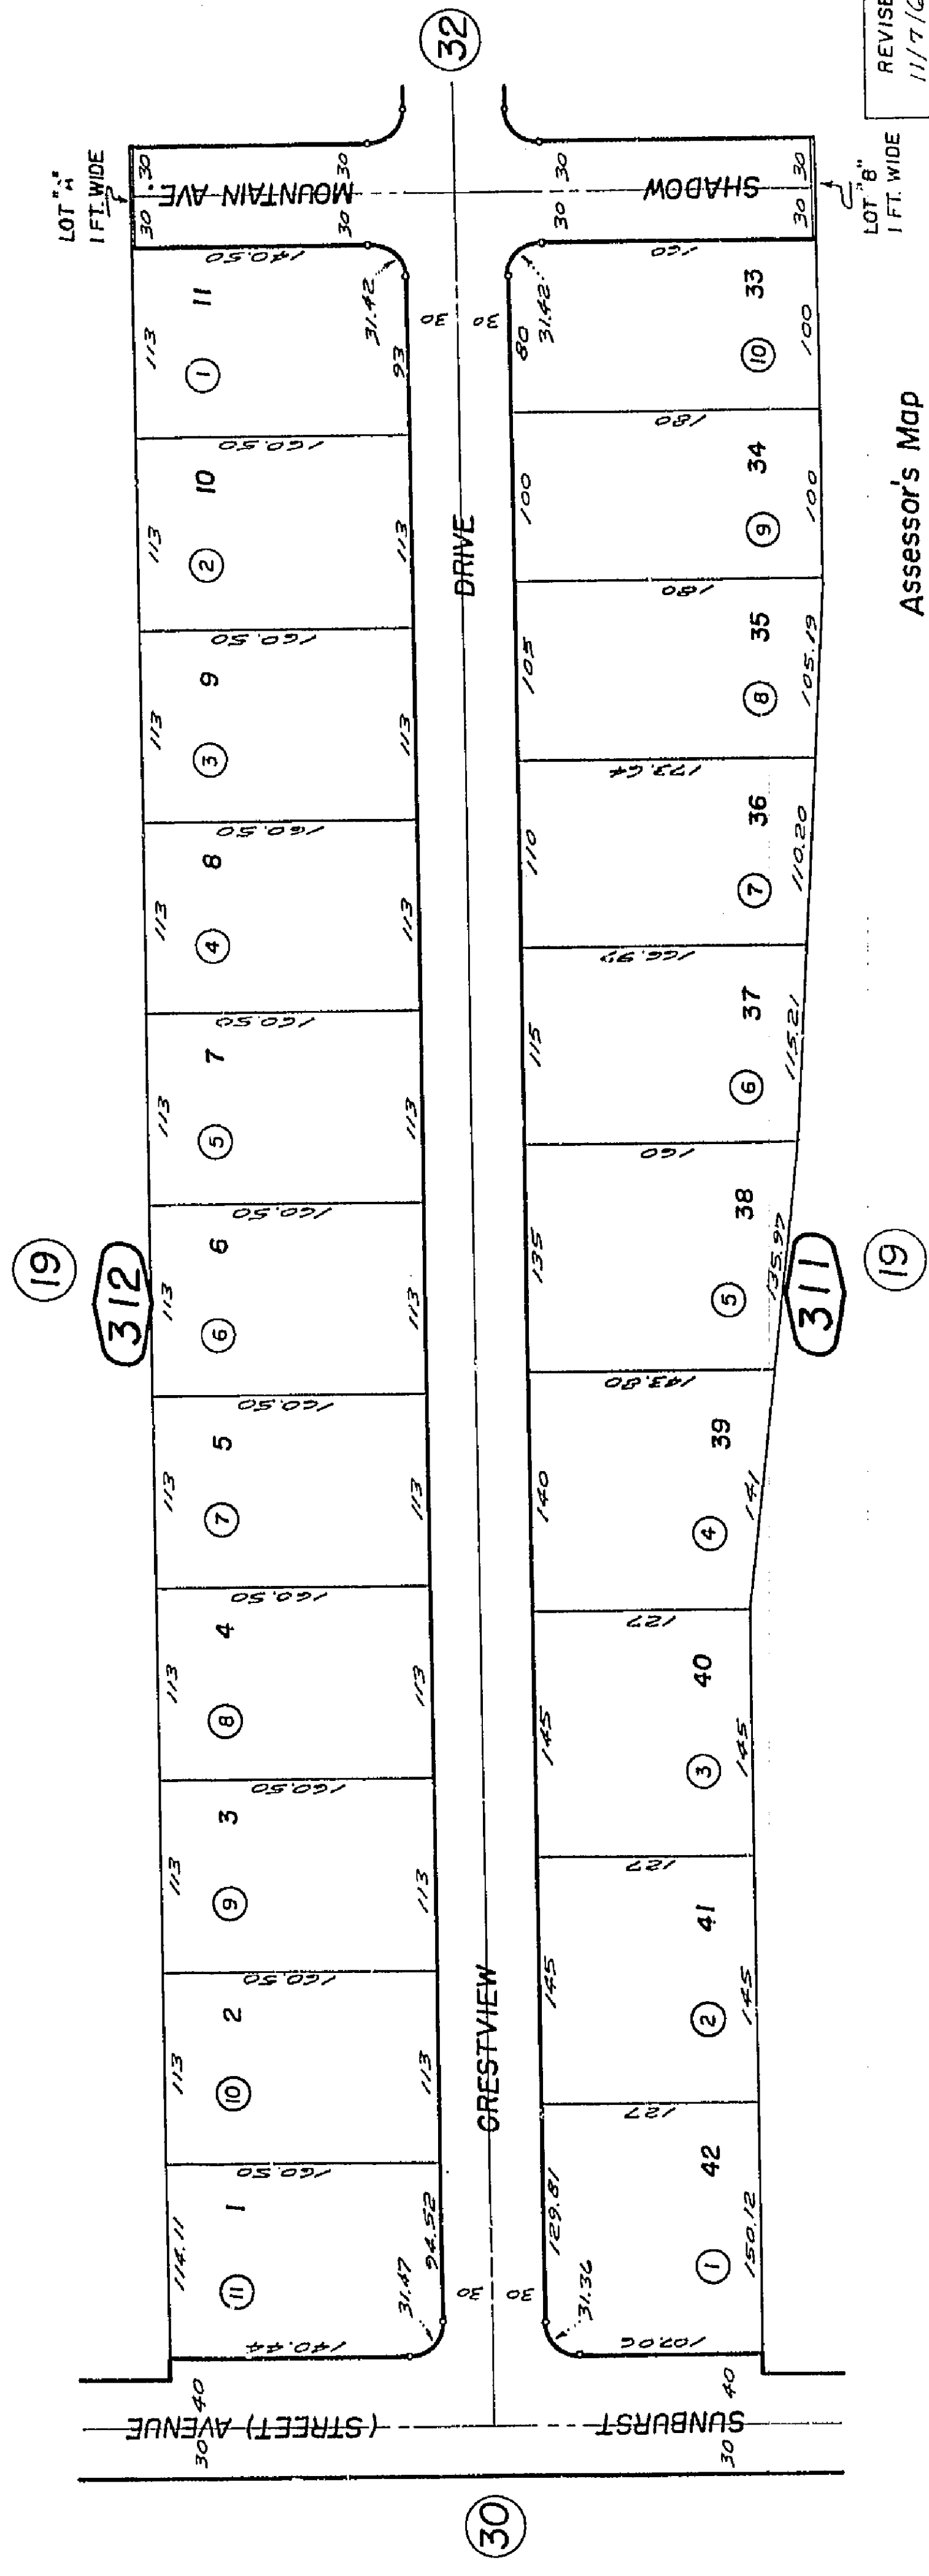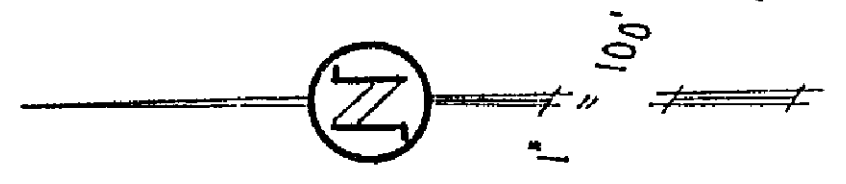

REVISED
11/7/66
1/19/68

Assessor's Map
Book 603 Page 31
San Bernardino County



RECEIVED
JUNE 1964



THIS MAP SHOULD BE USED FOR REFERENCE PURPOSES ONLY. NO LIABILITY IS ASSUMED FOR THE ACCURACY OF THE DATA SHOWN. PARCELS MAY NOT COMPLY WITH THE STANDARD ORDINANCES.

Morongo Unified
Tax Code Area
9404

603-32

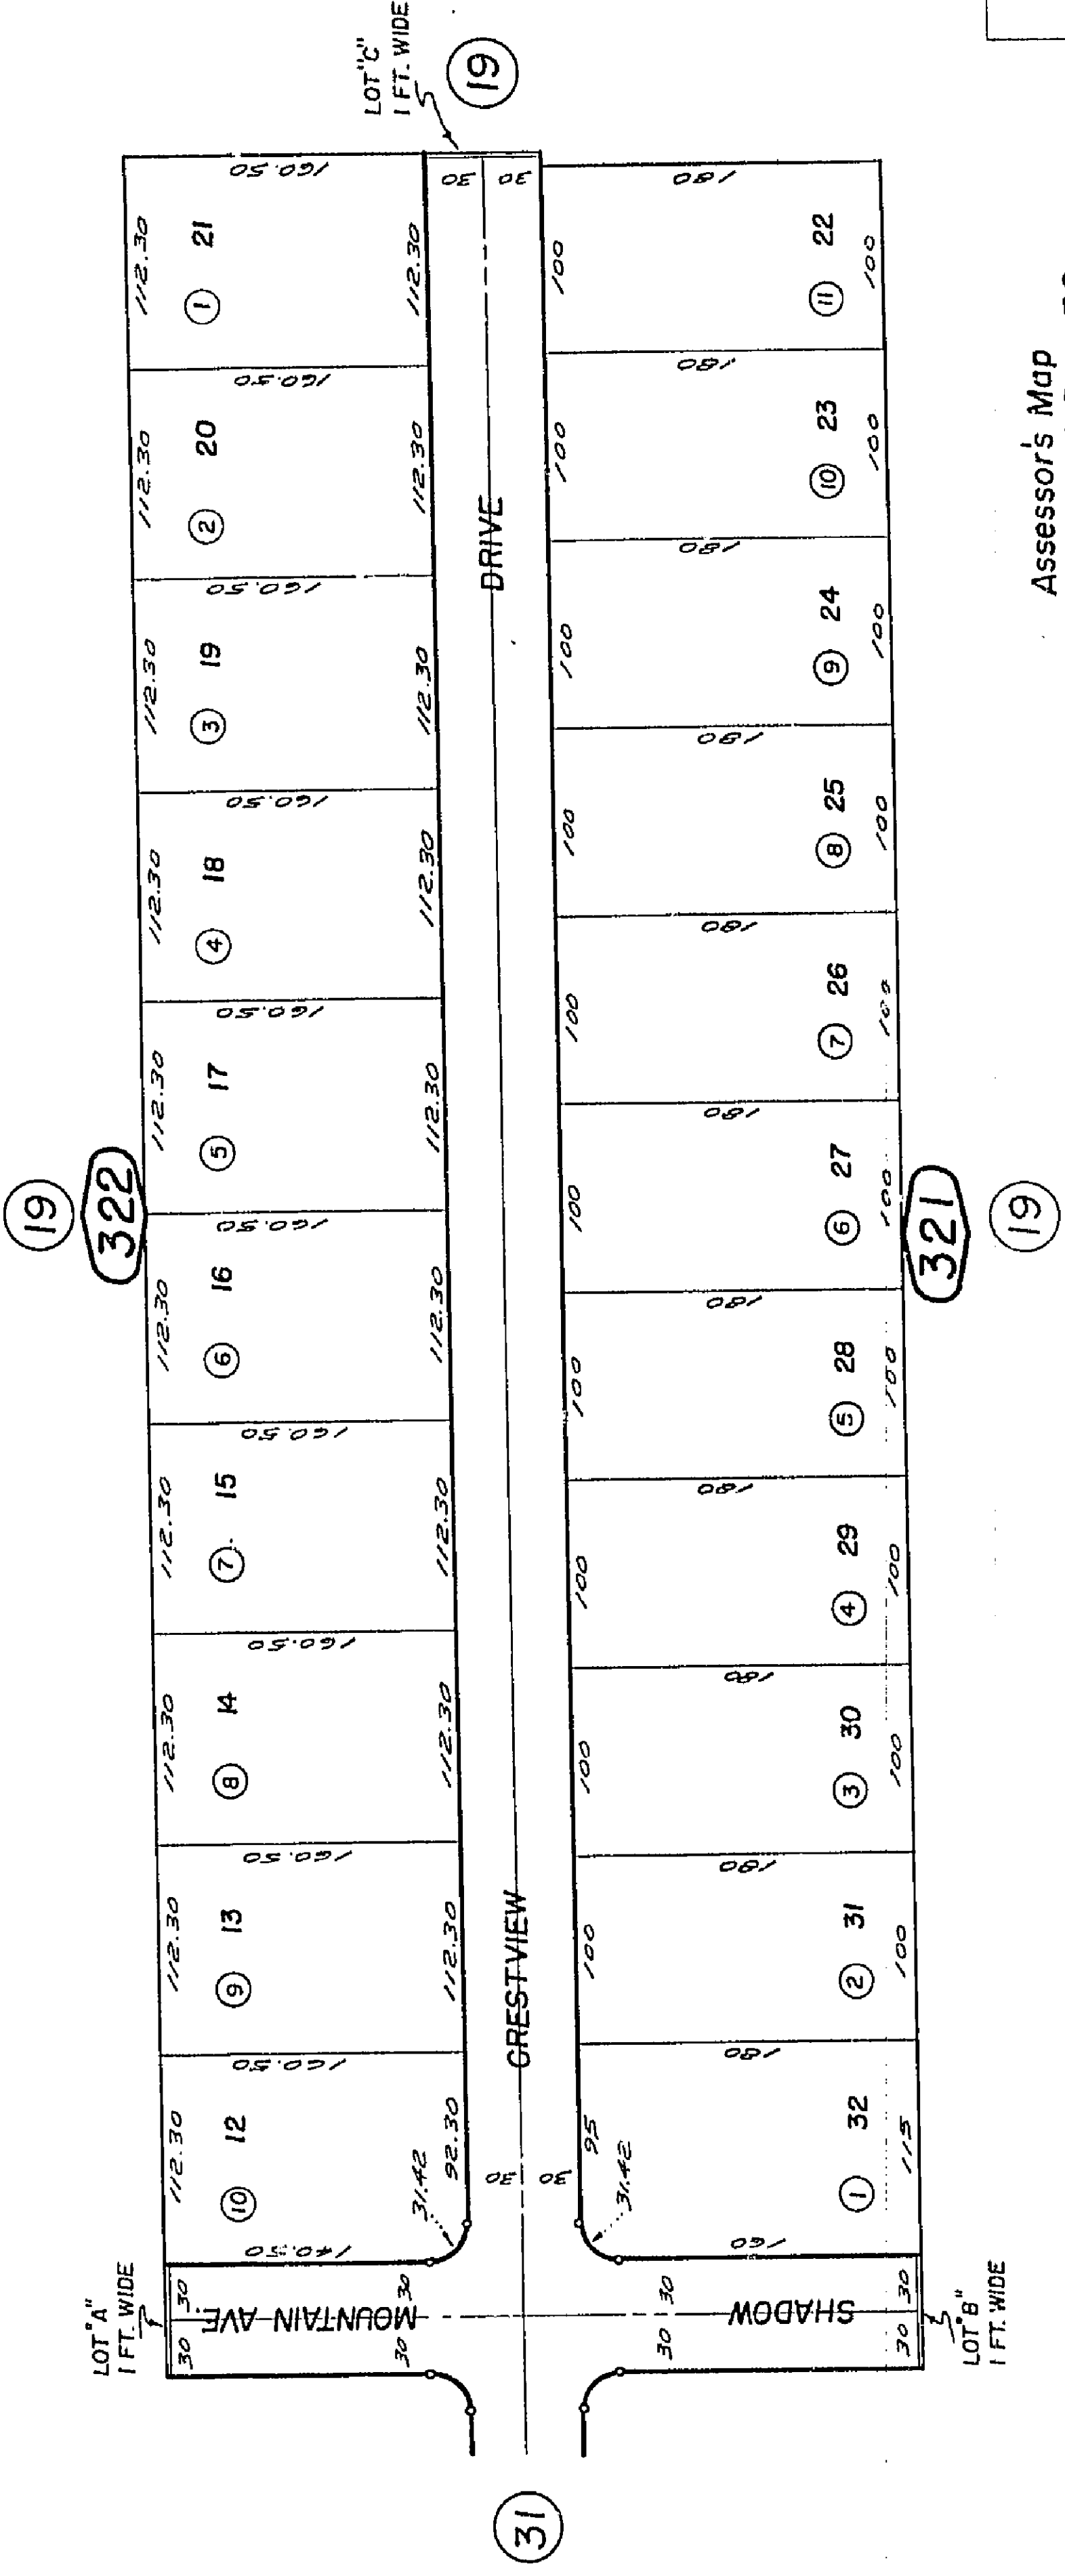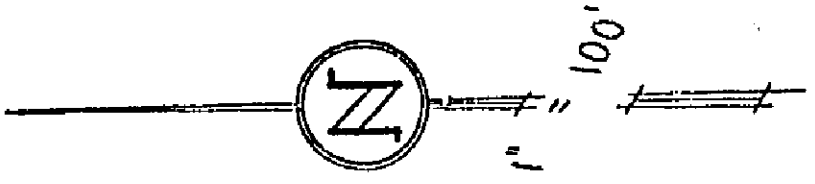

Assessor's Map
Book 603 Page 32
San Bernardino County

REVISED
11/7/66
1/19/68

R.L.
JUNE 1964